




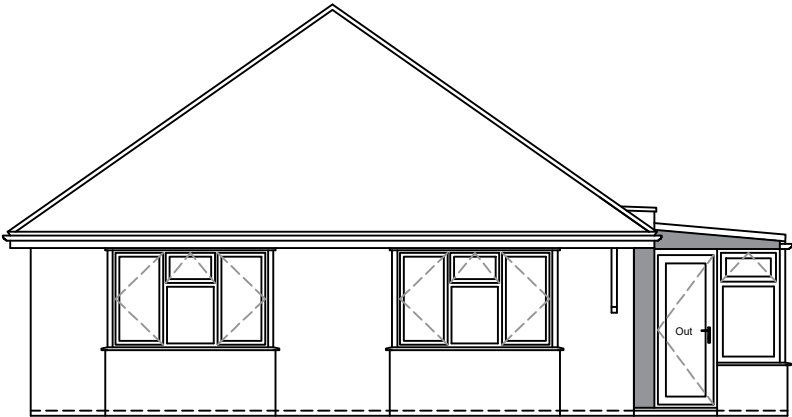


FRONT ELEVATION

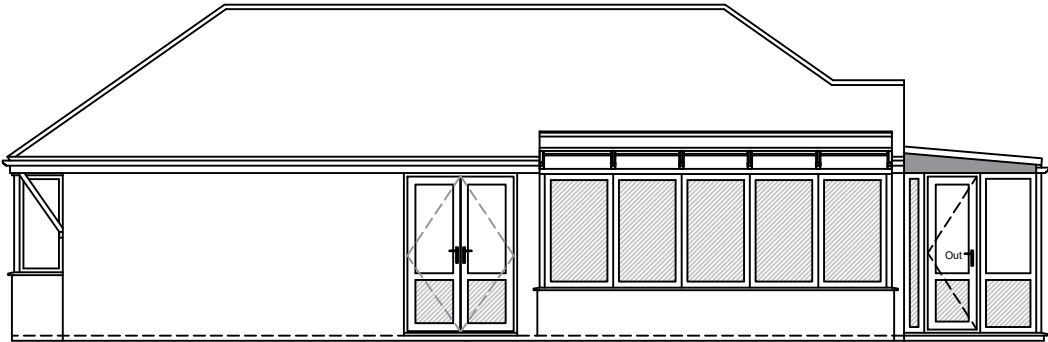

LEFT HAND SIDE ELEVATION

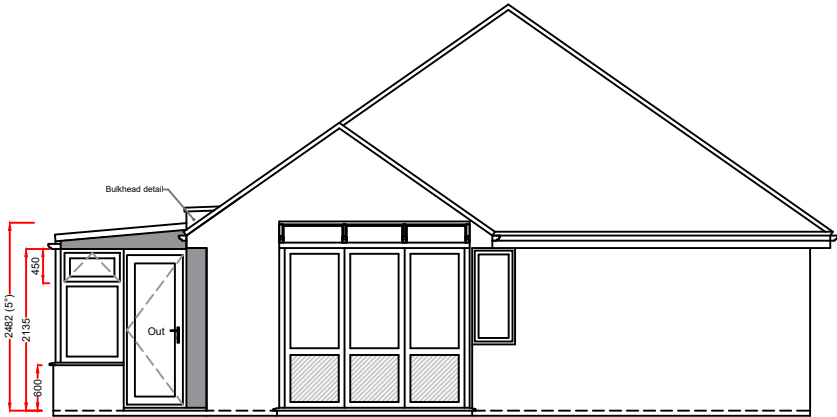

REAR ELEVATION

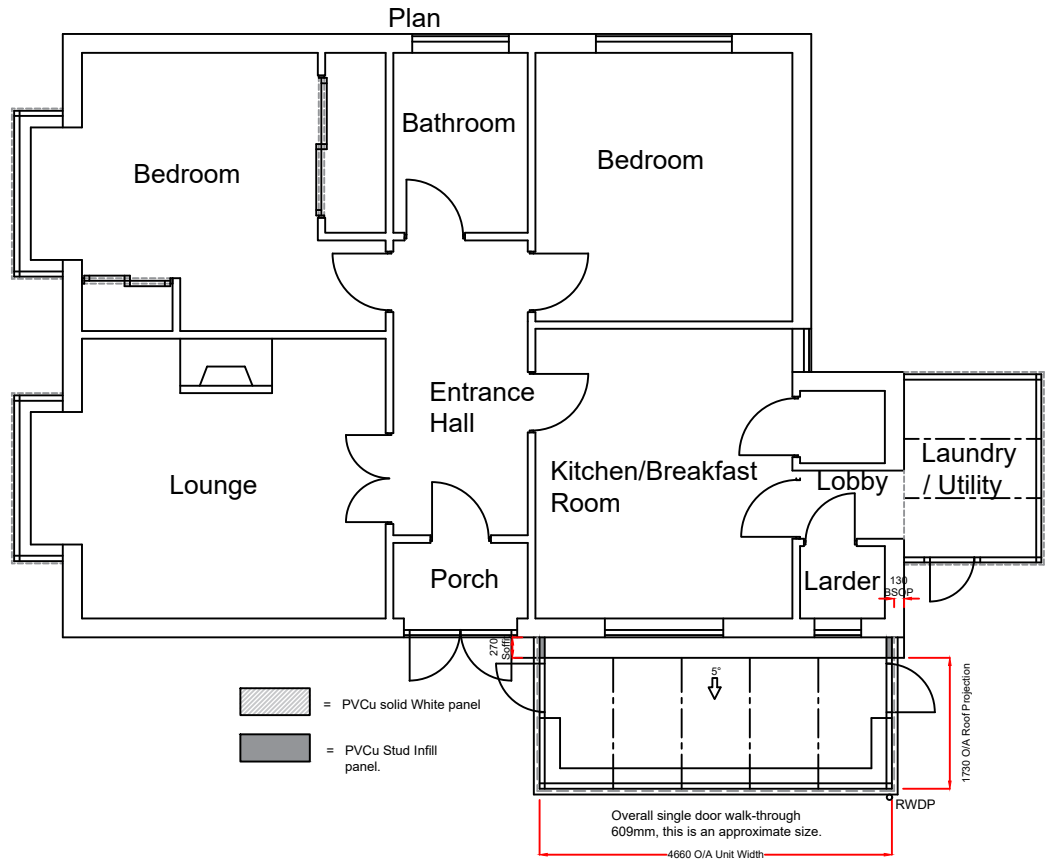

Product Specification:
Roof:
Roof Type: **PVCu**
Roof external colour: **WHITE**
Roof Internal colour: **WHITE**
Frames/Doors:
Frame type: **PVCu**
External Colour : **WHITE**
Internal Colour : **WHITE**

Rev.	Date	Description	Initials



Drawing title: Proposed Plan and Elevations		
Contract No. : 900/01766		Page 2 of 2
Proposed: PVCu Conservatory At: 22 ROBINS DRIVE BOGNOR REGIS WEST SUSSEX PO21 3BL		
For : MRS M HAYES		
Drawers initials: PN	Scale : 1:100	Date: 14/01/19

Notes:
Knockthrough by Anglian, physical barrier by customer
These drawings are the property of Anglian Home Improvements and must not be used, distributed, loaned or copied without the express permission of Anglian Home Improvements.
All dimensions are in millimetres (mm) unless noted otherwise.
Do not use for base laying purposes
Produced on A3 paper

