


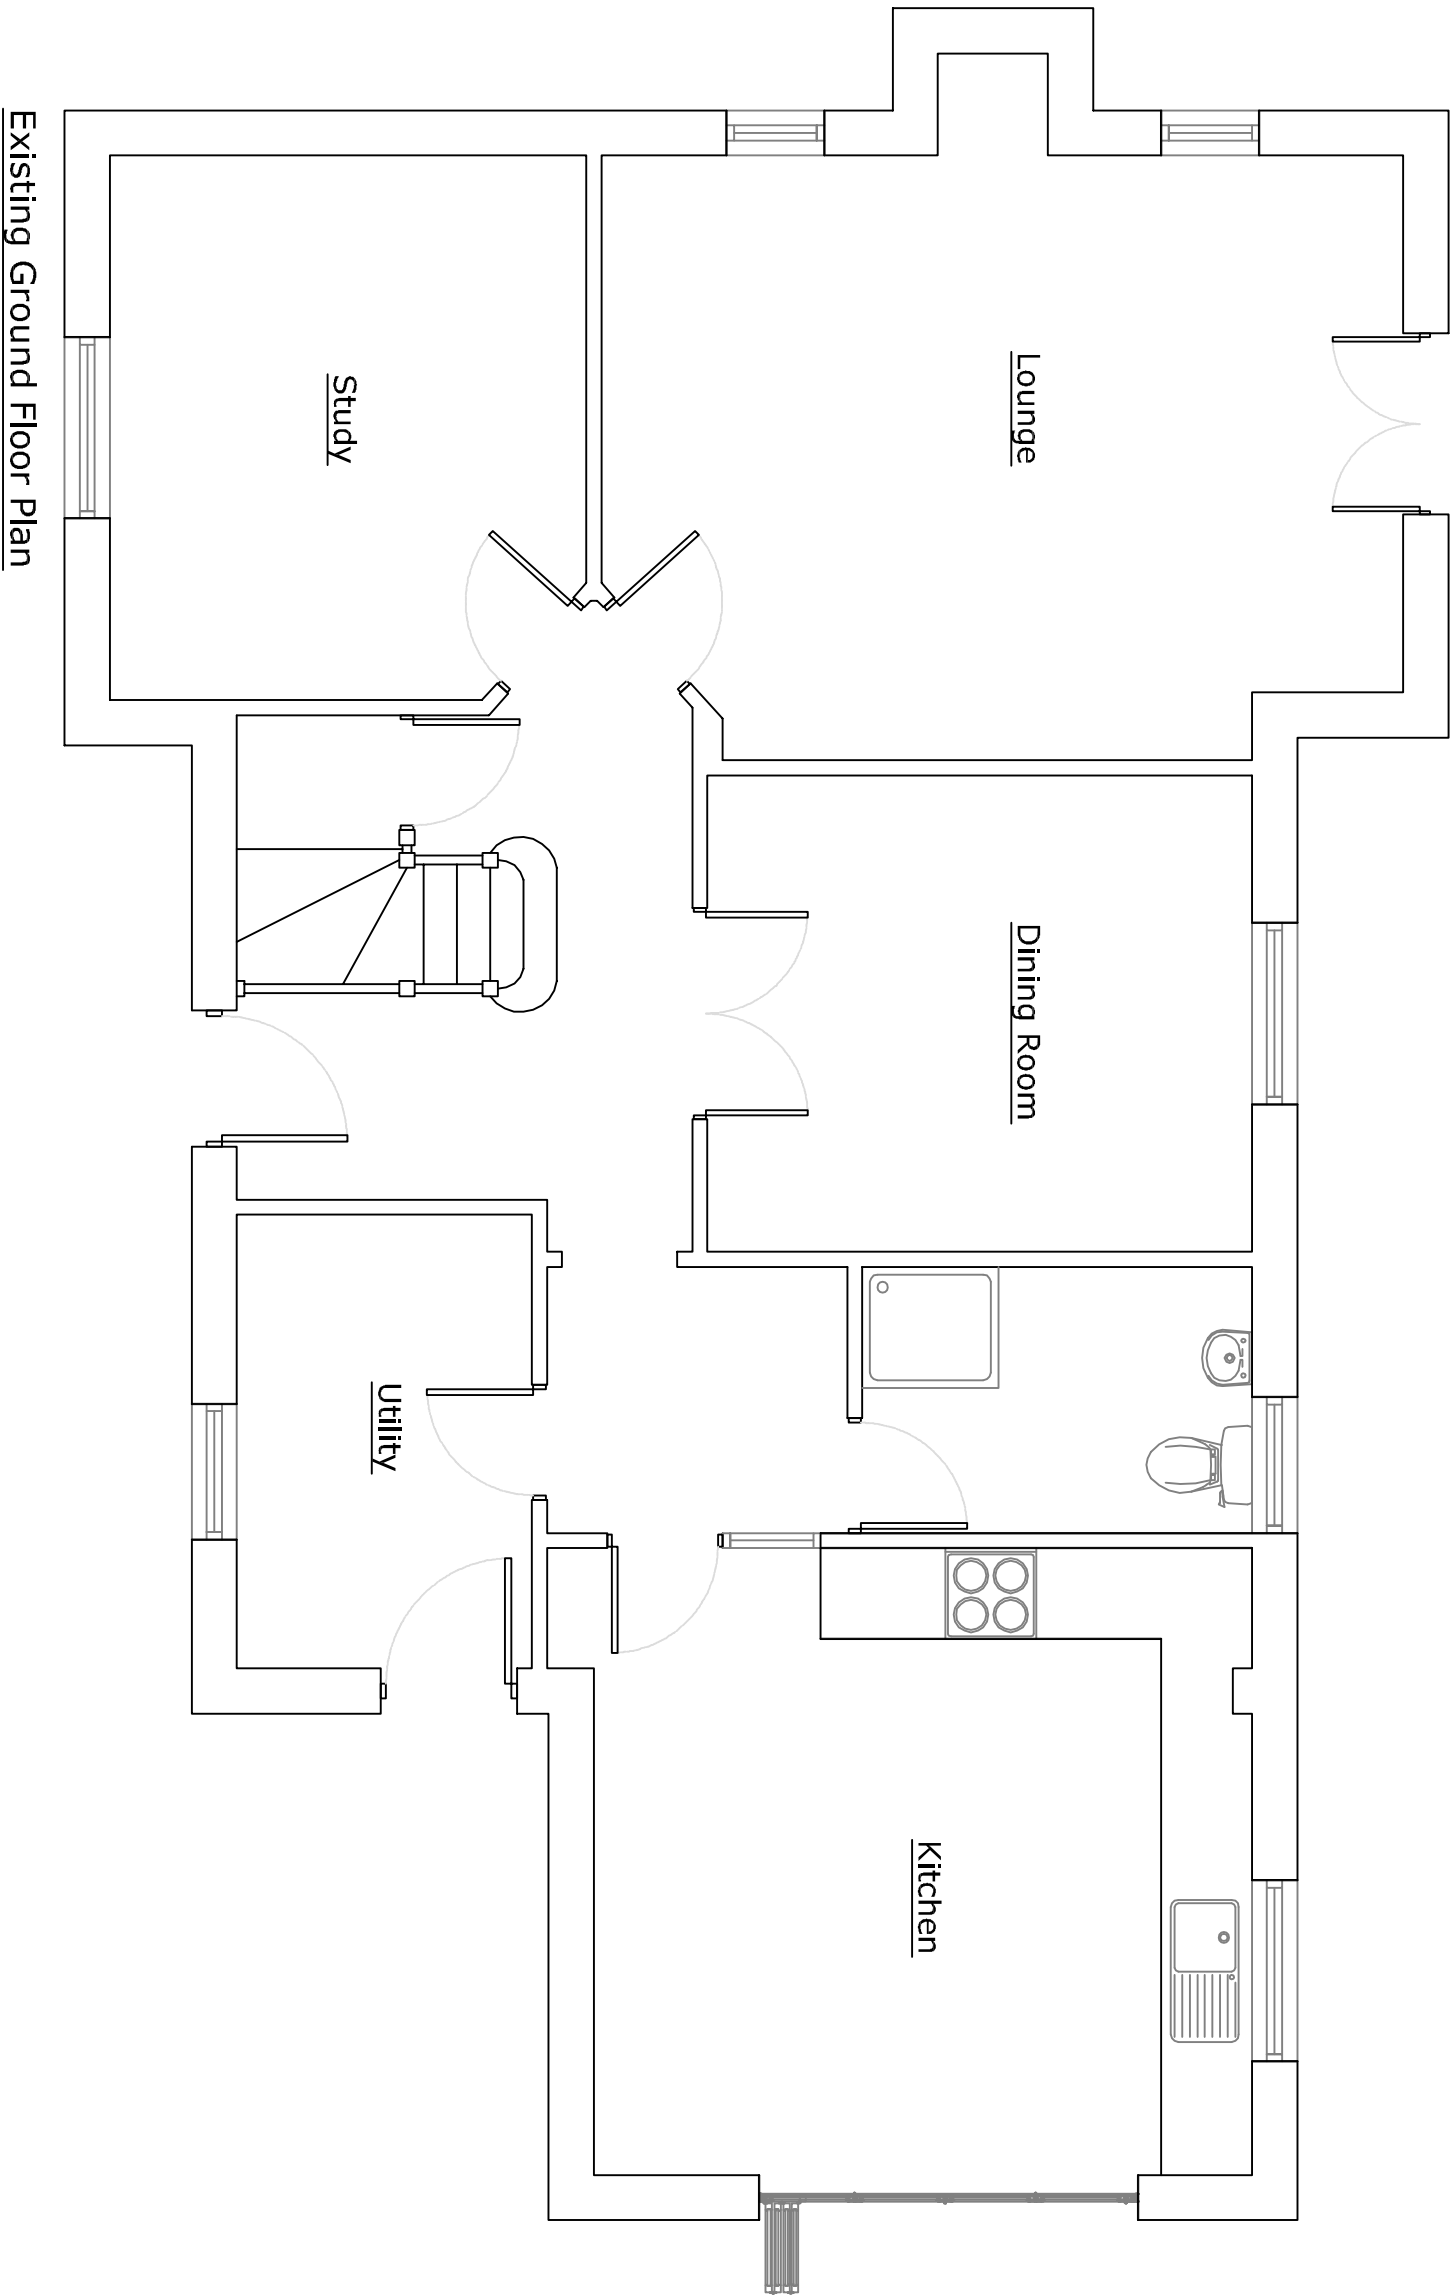

Existing Ground Floor Plan

Itemref	Quantity	Title/Name, designation, material, dimension etc			Article No./Reference	
Designed by jd		Checked by	Approved by - date	File name	Date August 2013	Scale 1:50
19 Marquis Way					Proposed Rear Extension	
					01	Edition 0
						Sheet