


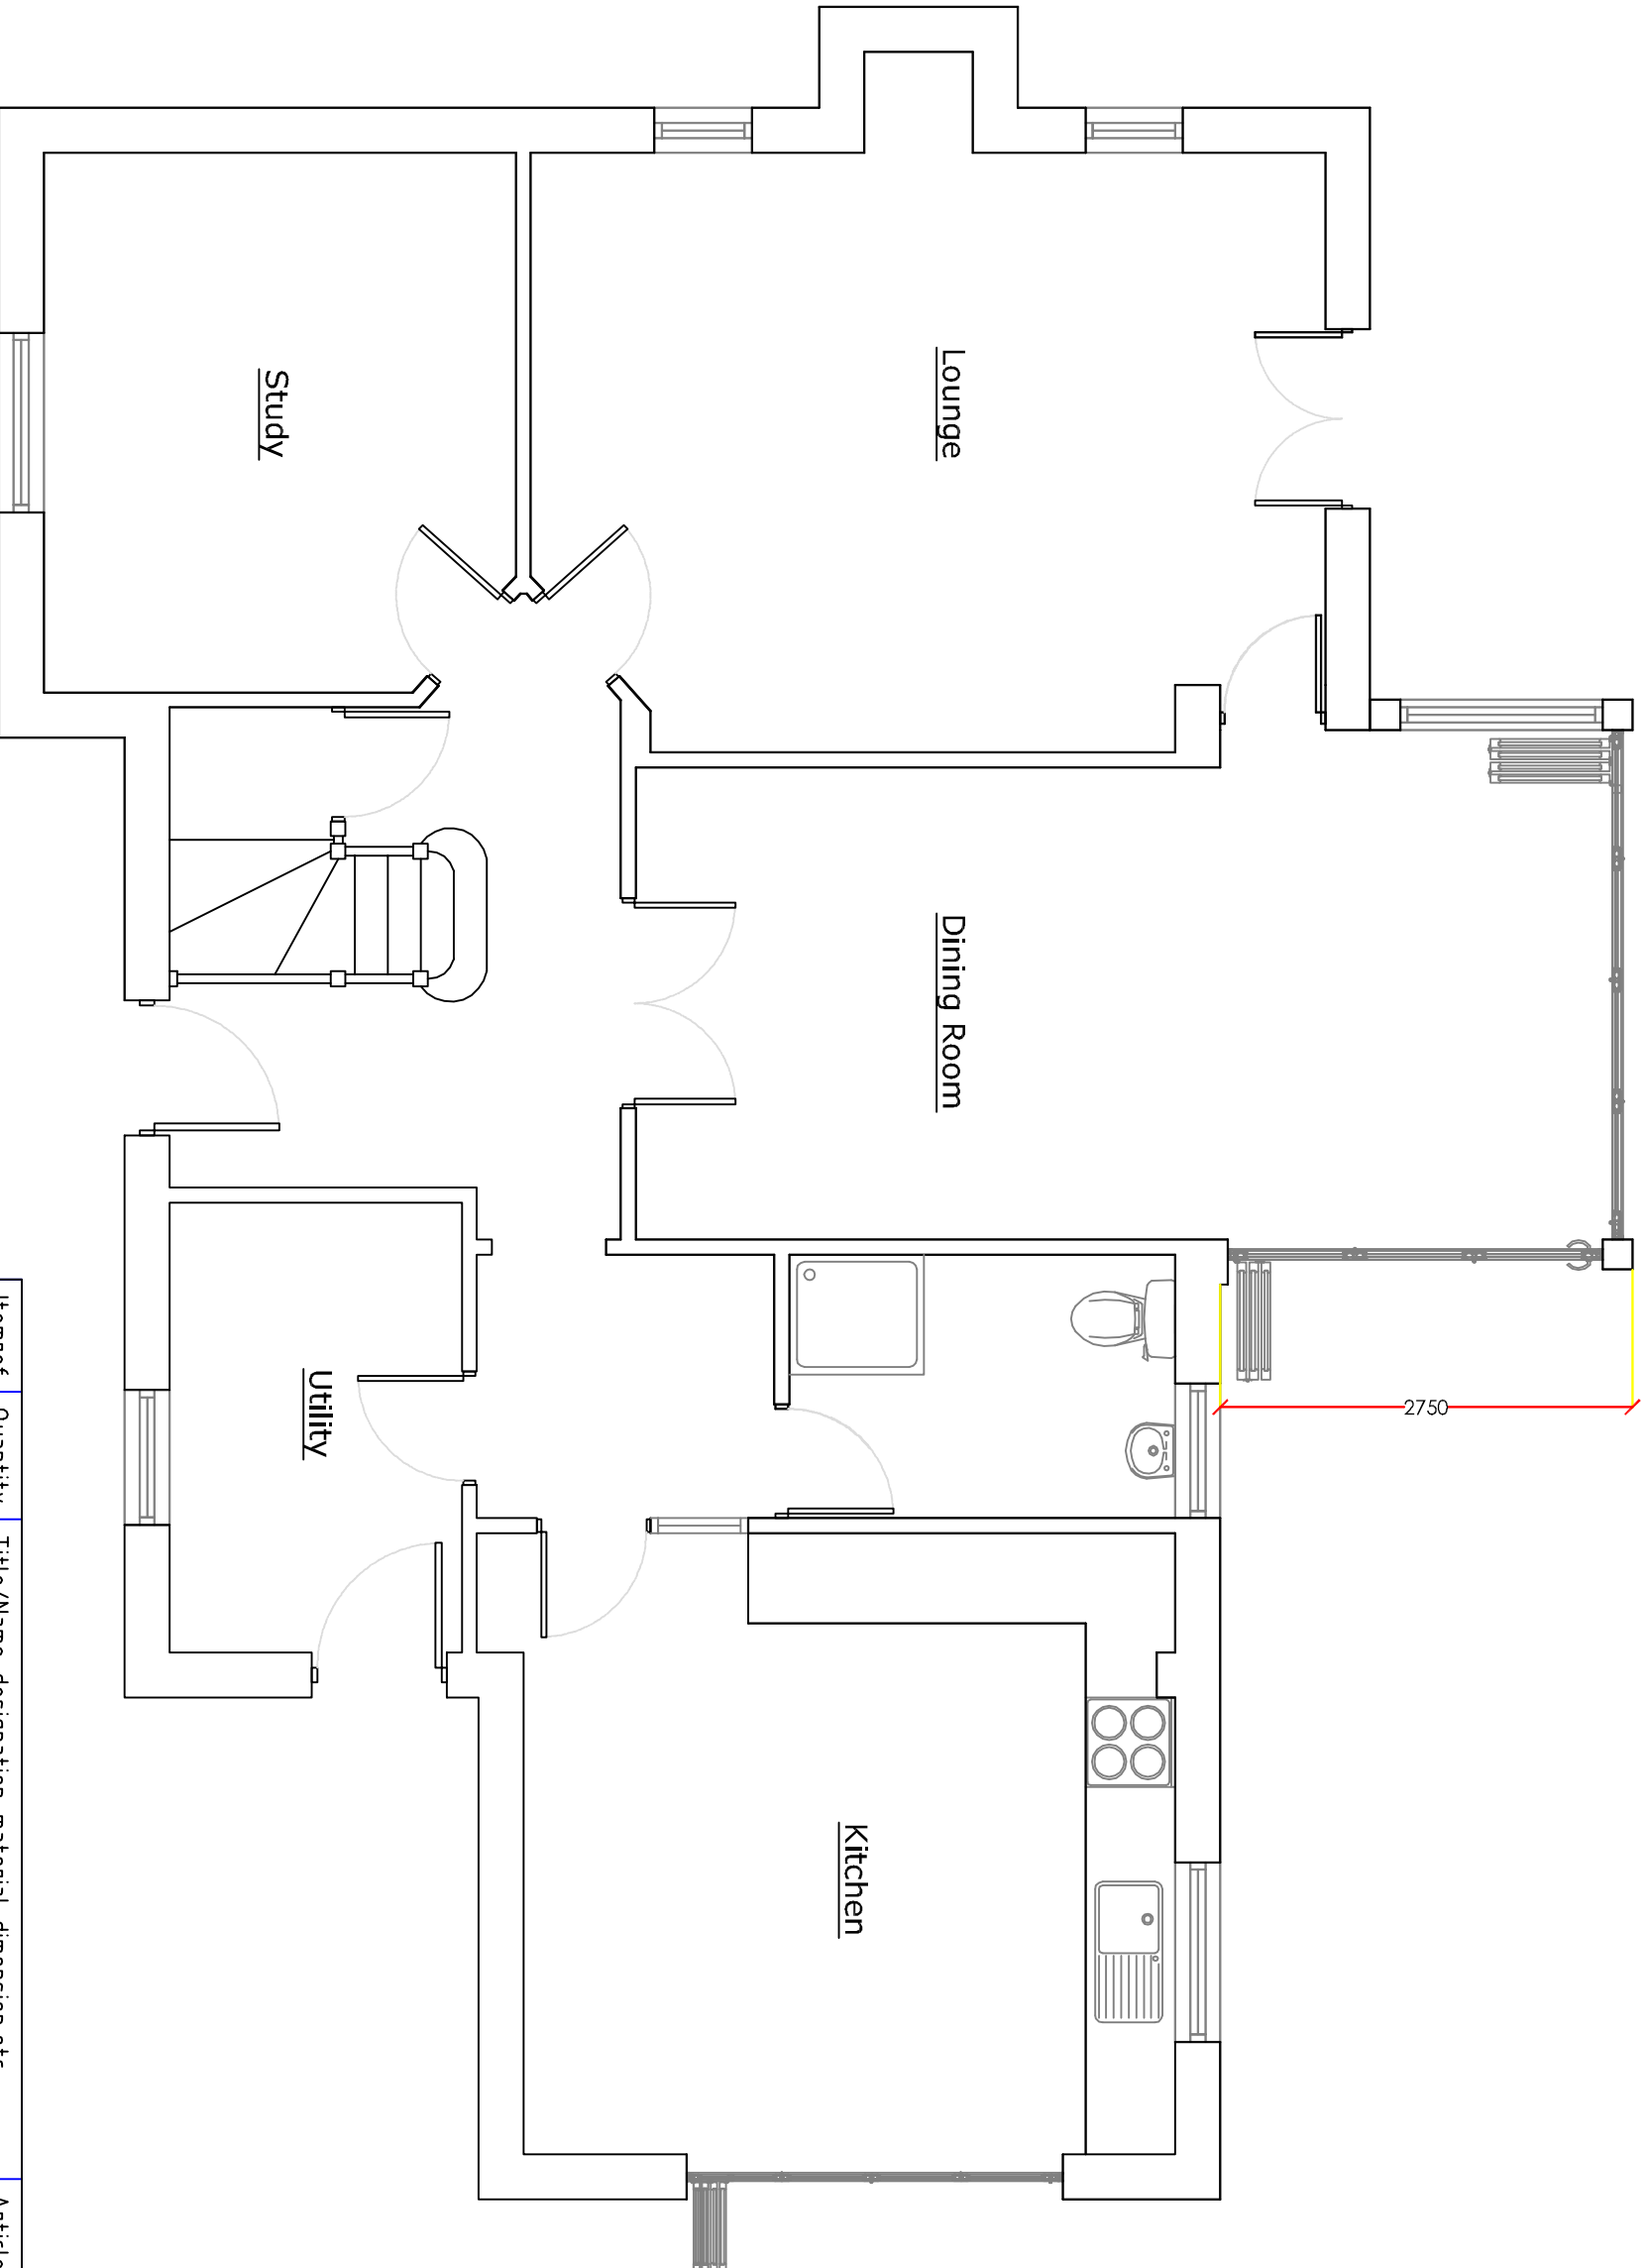

Proposed Ground Floor Plan

Item/ref	Quantity	Title/Name, designation, material, dimension etc			Article No./Reference	
Designed by jd		Checked by	Approved by - date	File name	Date August 2013	Scale 1:50

19 Marquis Way

Proposed Rear Extension

06

Edition0

Sheet