


THIS DRAWING IS FOR :
PLANNING
PURPOSES ONLY
Not to Be Used for Construction

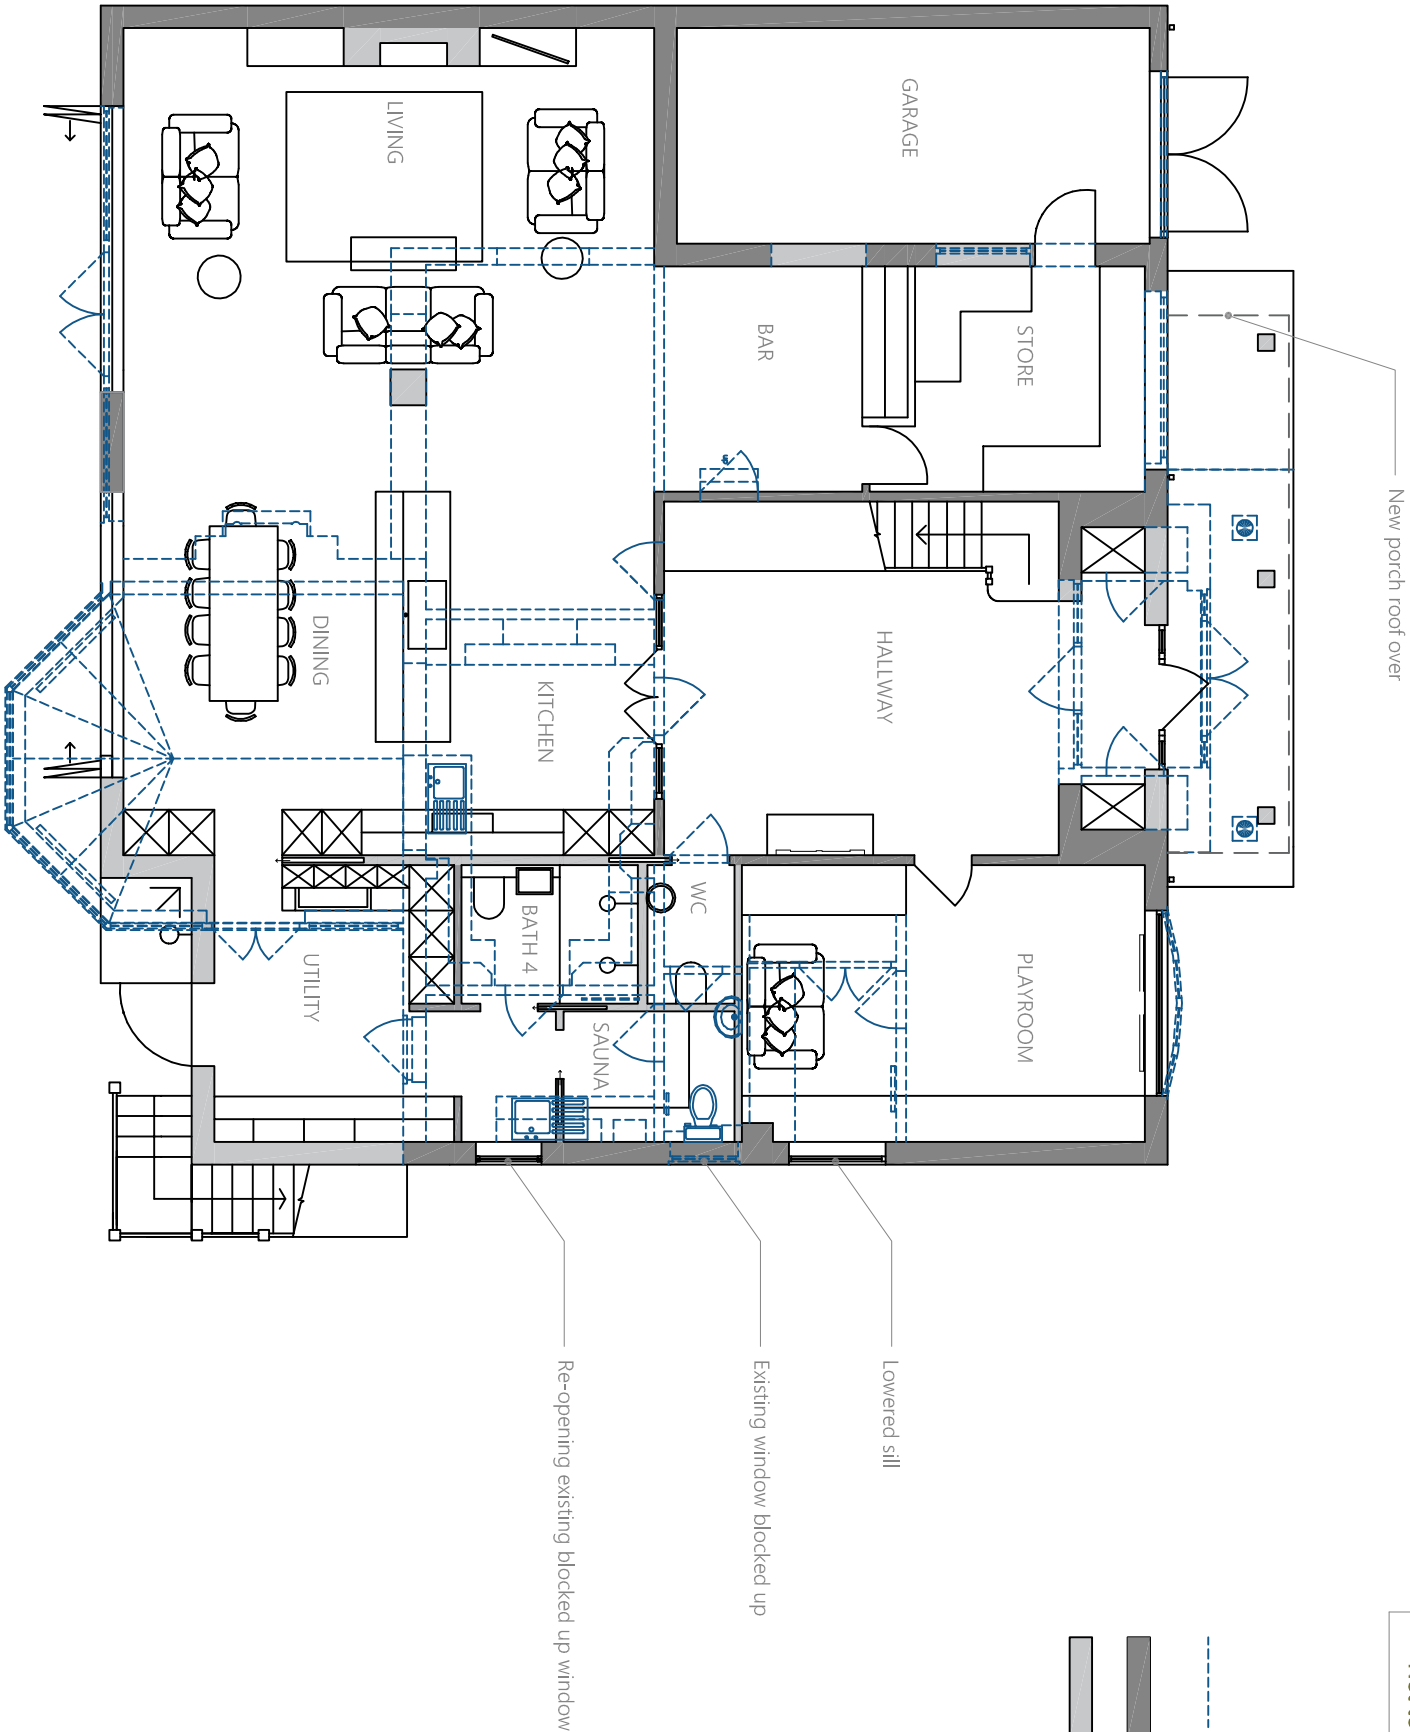

- Demolished
- Existing walls
- New walls

Ground Floor Plan - Proposed

Scale 1:100

This drawing is copyright of more than architecture ltd ©

CLIENT **Sara Adams & Christian Hodgkinson**
PROJECT **5 Bay Walk, Bognor Regis**
DRAWING TITLE **Proposed Ground Floor Plan**

DATE **March 2019**
DWG NO. **179 / 3.101**
SCALE **1:100 @ A3**
REVISION **03**
DATE **18.07.19**


NOTES

This drawing is copyright and shall not be reproduced nor used for any other purpose without the written permission of the architects. This drawing must be read in conjunction with all other related drawings and documentation. Permission is granted to scale from this drawing for the purposes of Local Authority Planning Approval only. Please verify that the information is correctly printed to scale by checking the control bar.

1:100

0m 2 4 6

THIS IS A
COLOURED DRAWING
If this box does not appear Red, the drawing
may not be represented properly

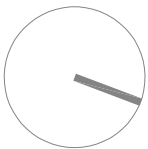

randell design group
architecture | interior design | project management

RIBA
Chartered Practice
more studio halls orchard barn
apudram PO20 7FD
+44 (0) 1243 214 204
mail@randelldesigngroup.com
www.randelldesigngroup.com