
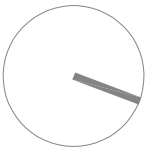


THIS DRAWING IS FOR :
PLANNING
PURPOSES ONLY
Not to Be Used for Construction

- Demolished
- Existing walls
- New walls

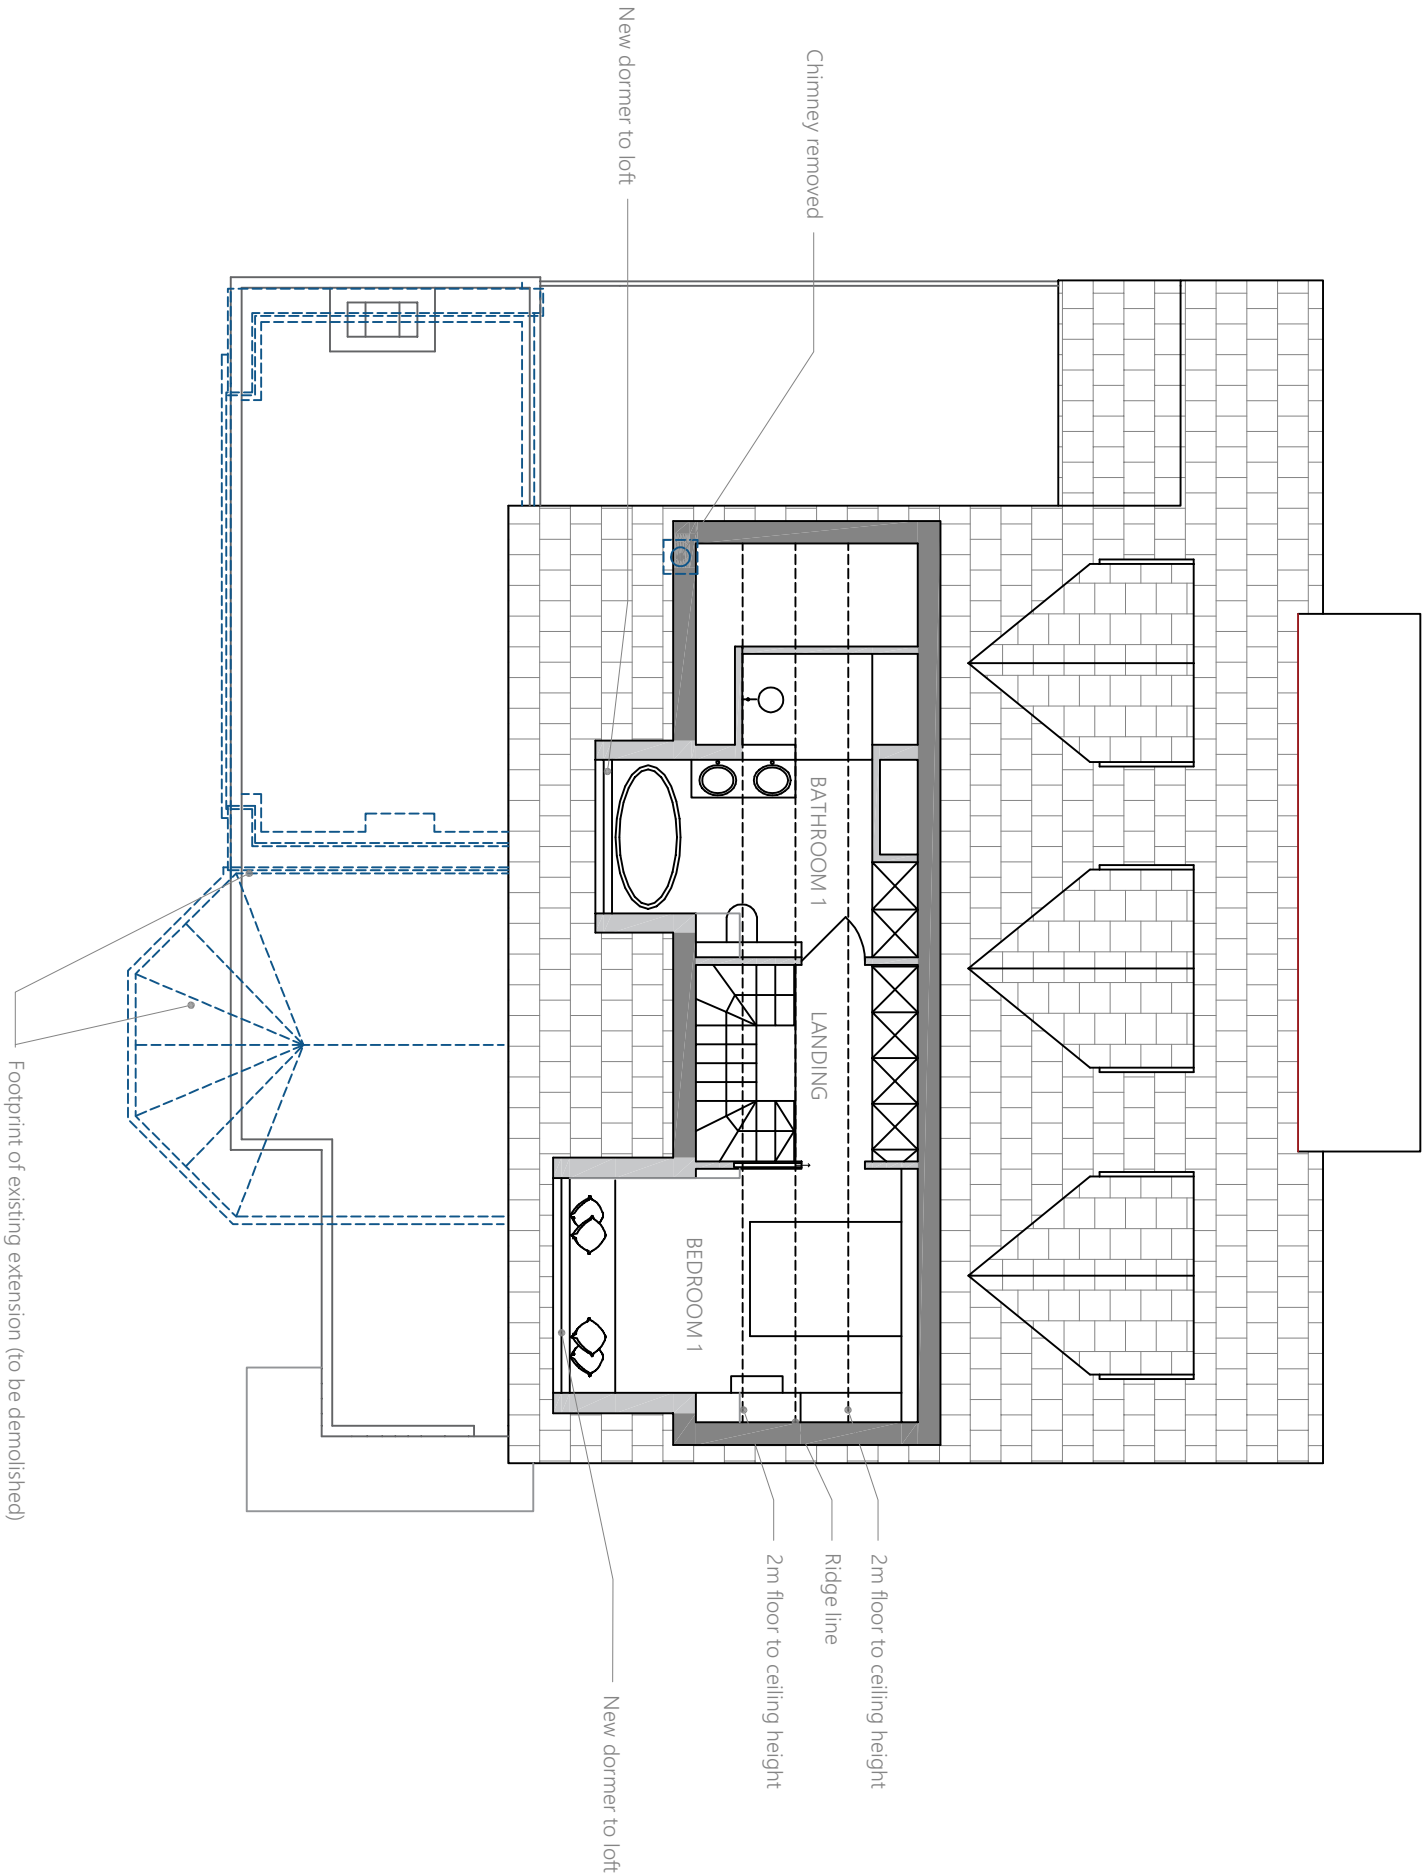

2nd Floor Plan - Proposed

Scale 1:100

This drawing is copyright of more than architecture ltd ©

CLIENT	Sara Adams & Christian Hodgkinson	DATE	March 2019	NOTES	This drawing is copyright and shall not be reproduced nor used for any other purpose without the written permission of the architects. This drawing must be read in conjunction with all other related drawings and documentation. Permission is granted to scale from this drawing for the purposes of Local Authority Planning Approval only. Please verify that the information is correctly printed to scale by checking the control bar.
PROJECT	5 Bay Walk, Bognor Regis	DWG NO.	179 / 3.103		
DRAWING TITLE	Proposed 2nd Floor Plan	SCALE	1:100 @ A3		
		REVISION	06	DATE	18.07.19

1:100 0m 2 4 6

THIS IS A
COLOURED DRAWING
If this box does not appear Red, the drawing
may not be represented properly

randell design group
architecture | interior design | project management

RIBA
Chartered Practice
more studio halls orchard barn
apuldram PO20 7FD
+44 (0) 1243 214 204
mail@randelldesigngroup.com
www.randelldesigngroup.com