


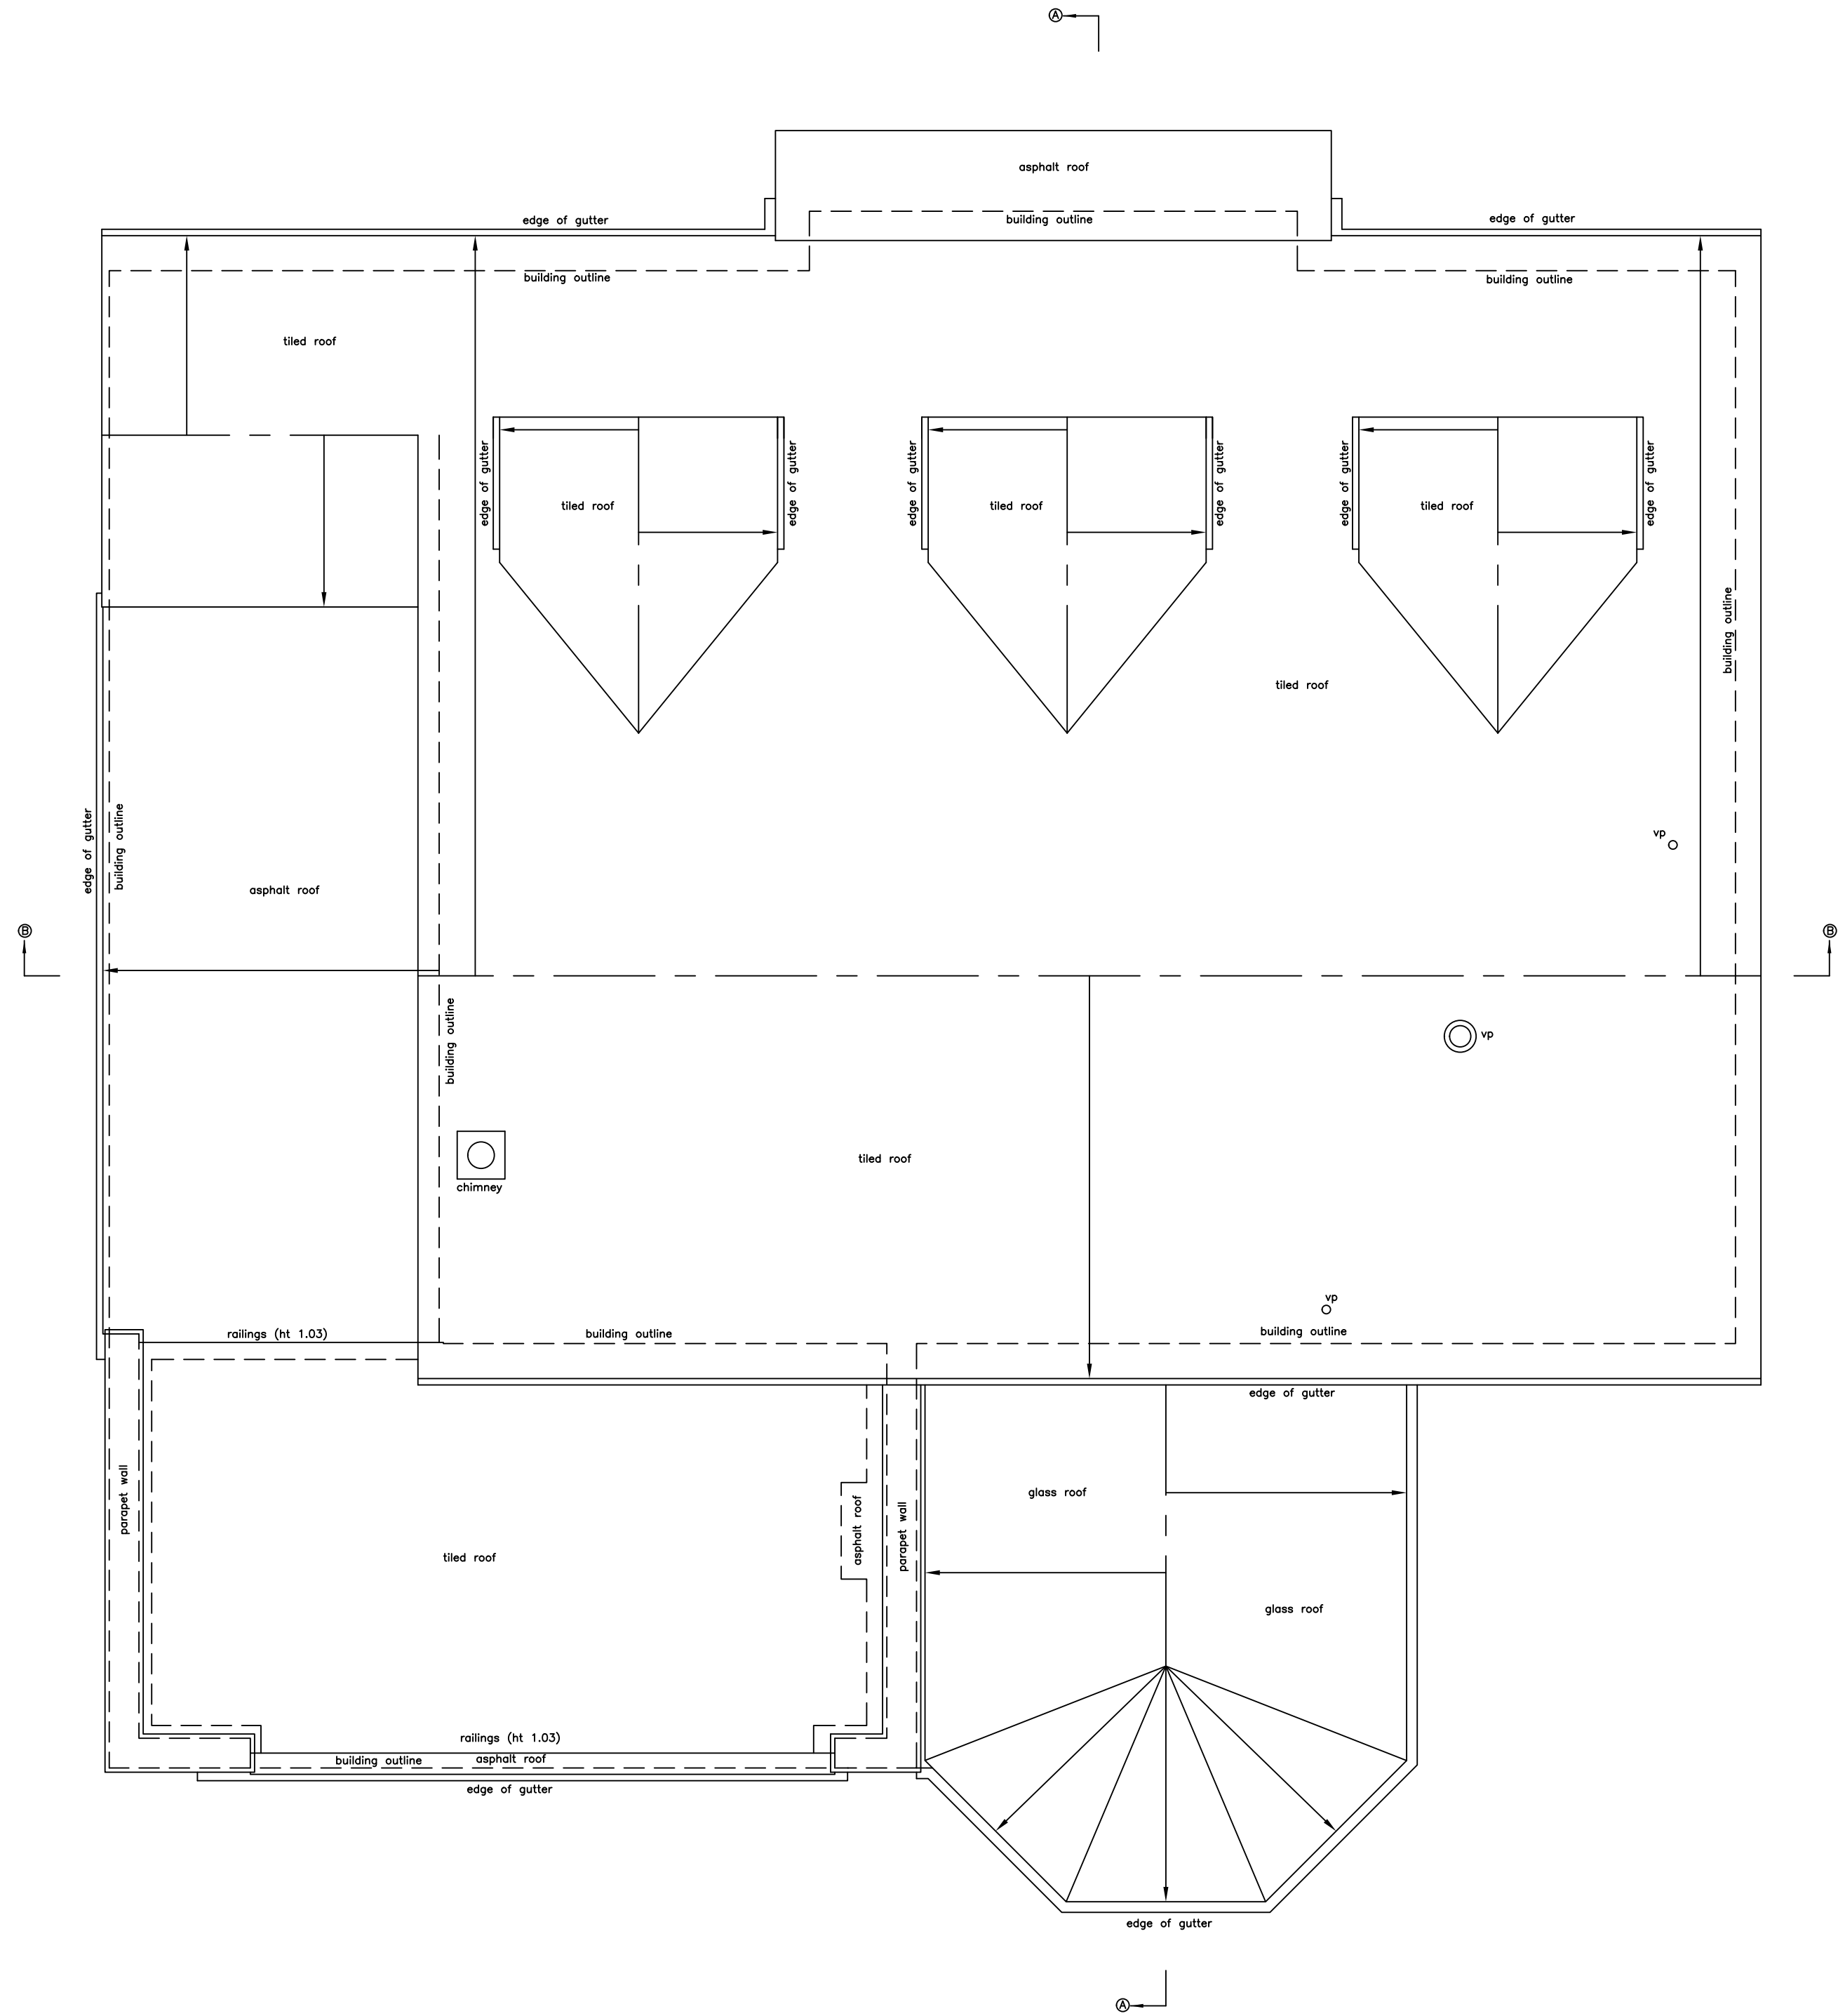

ROOF PLAN

NOTES

GENERAL NOTES :-
ALL LEVELS ARE IN METRES DERIVED FROM GPS TRANSFORMATION.
THIS DRAWING HAS BEEN PRODUCED WITH A PLOT SCALE ACCURACY OF 1:50


BUILDING SURVEY KEY :-

- room height
floor boards
pipe diameter
air brick
alarm box
arch head height
back drop
brick
concrete
cable riser
fuse box
door height
depth
electricity metre
electricity
fire place
floor to head height
floor level
floor to sill height
gas riser
gas metre
hand dryer
heater
hot water tank
inspection cover
invert level
manhole cover
odometer - distance survey bench mark
quarry tiles
radiator
rain water pipe
roof light
soil filled chamber
floor to sill height
arch springing point height
soil pipe
suspended ceiling
soil vent pipe
heated towel rail
temporary bench mark
threshold level
top of cap
top of pipe
top of tank
underside height
unable to lift
vent pipe
water fountain
water filled chamber
waste pipe

SERVICES KEY :-

- strip light
light
wall light
emergency light
spot light
pull cord
vent/extractor
switch
light switch
fused switch
isolator switch
cooker switch
fuse
blank socket
single socket
double socket
ceiling socket/fuse/switch
thermostat
card access point (swipe card)
emergency door release
alarm keypad
intercom
alarm control panel
speaker
projector
closed circuit tv
sensor
network point
coaxial aerial
smoke detector
heat detector
fire alarm siren
fire break glass
fire sprinkler
fire blanket
water fire extinguisher
co2 fire extinguisher
powder fire extinguisher
fire extinguisher
fire alarm control panel

NORTH POINT :-

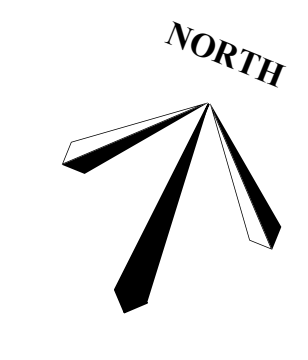

MIDLAND SURVEY LTD

HEAD OFFICE
Cromwell House, Westfield Road, Southern, Warwickshire, CV47 0JH.
Tel: 01926 810811 Fax: 01926 810812
E-Mail: mail@midlandsurvey.co.uk
www.midlandsurvey.co.uk

Client RANDELL DESIGN GROUP

Project 5 BAY WALK, ALDWICK BAY, BOGNOR REGIS, PO21 4ET

Title ROOF PLAN

Date NOVEMBER 2018 Revisions

Scale 1:50BA1

Dwg No H1208 - 4

Surveyor S.A.M

Checked T.W.G

TOPOGRAPHICAL (LAND) SURVEYORS / UTILITY SURVEYORS
BUILDING MEASUREMENT SURVEYORS / 3D LASER SCANNING

