


Roof & Site Plan - Proposed

Scale 1:200

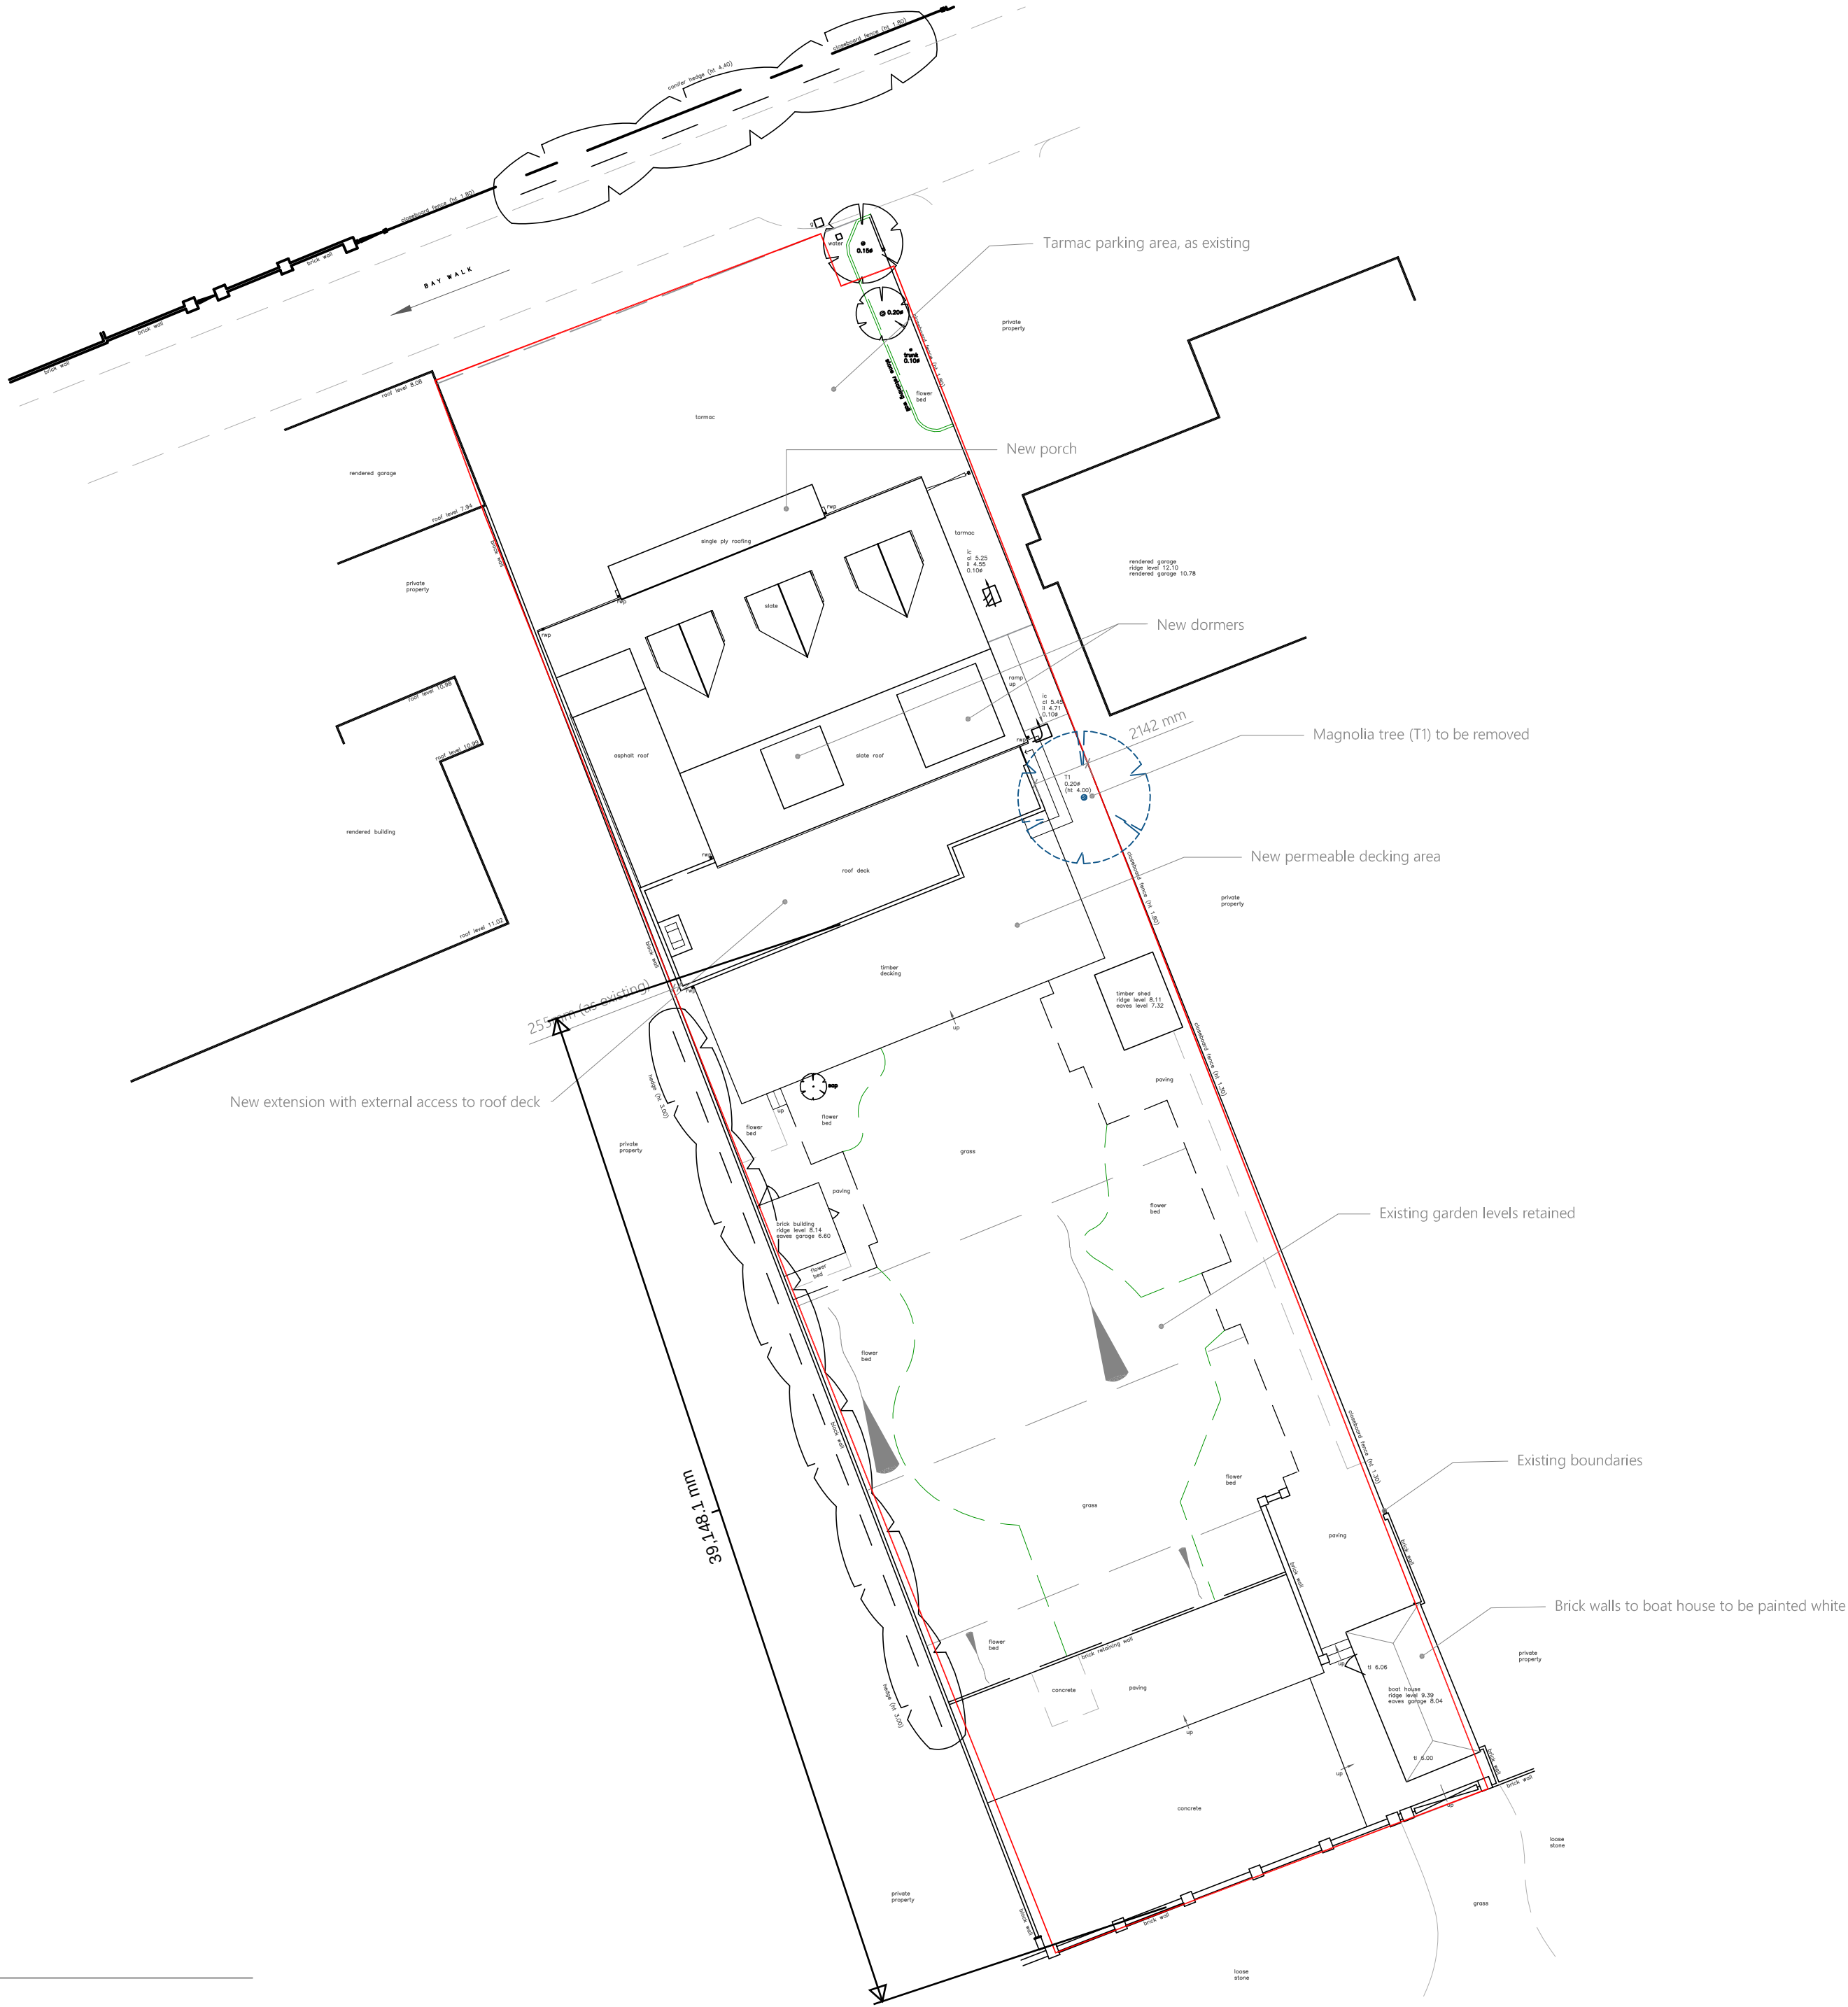

----- Demolished

randell design group
architecture | interior design | project management

more studio halls orchard barn apuldram PO20 7FD
+44 (0) 1243 214 204 mail@randelldesigngroup.com
www.randelldesigngroup.com

THIS IS A
COLOURED DRAWING
If this box does not appear Red, the drawing
may not be represented properly

THIS DRAWING IS FOR :
**PLANNING
PURPOSES ONLY**
Not to Be Used for Construction


NOTES
This drawing is copyright and shall not be reproduced nor used for any other purpose without the written permission of the architects. Permission is granted to scale from this drawing for the purposes of Local Authority Planning Approval only. Please verify that the information is correctly printed to scale by checking the control bar below.

This drawing may be based upon or contain information from other consultants or designers. RDG shall not be liable for inaccuracies or errors contained in material produced by others but will take reasonable measures to ensure it is correct. It is the contractors responsibility to check and verify all dimensions on site prior to construction or fabrication. It is the contractors responsibility to check and verify all dimensions on site prior to fabrication.

This drawing must be read in conjunction with all other related drawings and documentation. It is the contractors responsibility to ensure full compliance with the Building Regulations. Any discrepancies to be reported immediately. If in doubt ask. Materials not in conformity with relevant British or European Standards/Codes of Practice or materials known to be deleterious to health & safety must not be used or specified on this project.

All drawings to be read in conjunction with all contract documents and all structural steelwork drawings to be submitted to engineer for approval

RIBA 
Chartered Practice

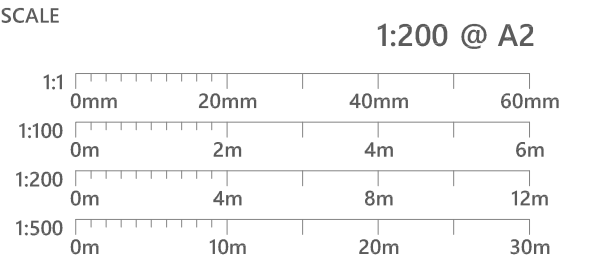

This drawing is copyright of more than architecture ltd ©

01	For Client Review	08/07/19	AT	AY
02	For Planning	18/07/19	AT	AY
03	Dimensions added	22/07/19	AT	AY

revision	date	author	check
----------	------	--------	-------

CLIENT **Sara Adams & Christian Hodgkinson**
PROJECT **5 Bay Walk, Bognor Regis**

DATE **July 2015**

DRAWING TITLE **Proposed Roof & Site Plan**

DRAWING NO.	REVISION
179 / 3.104	03