


REAR

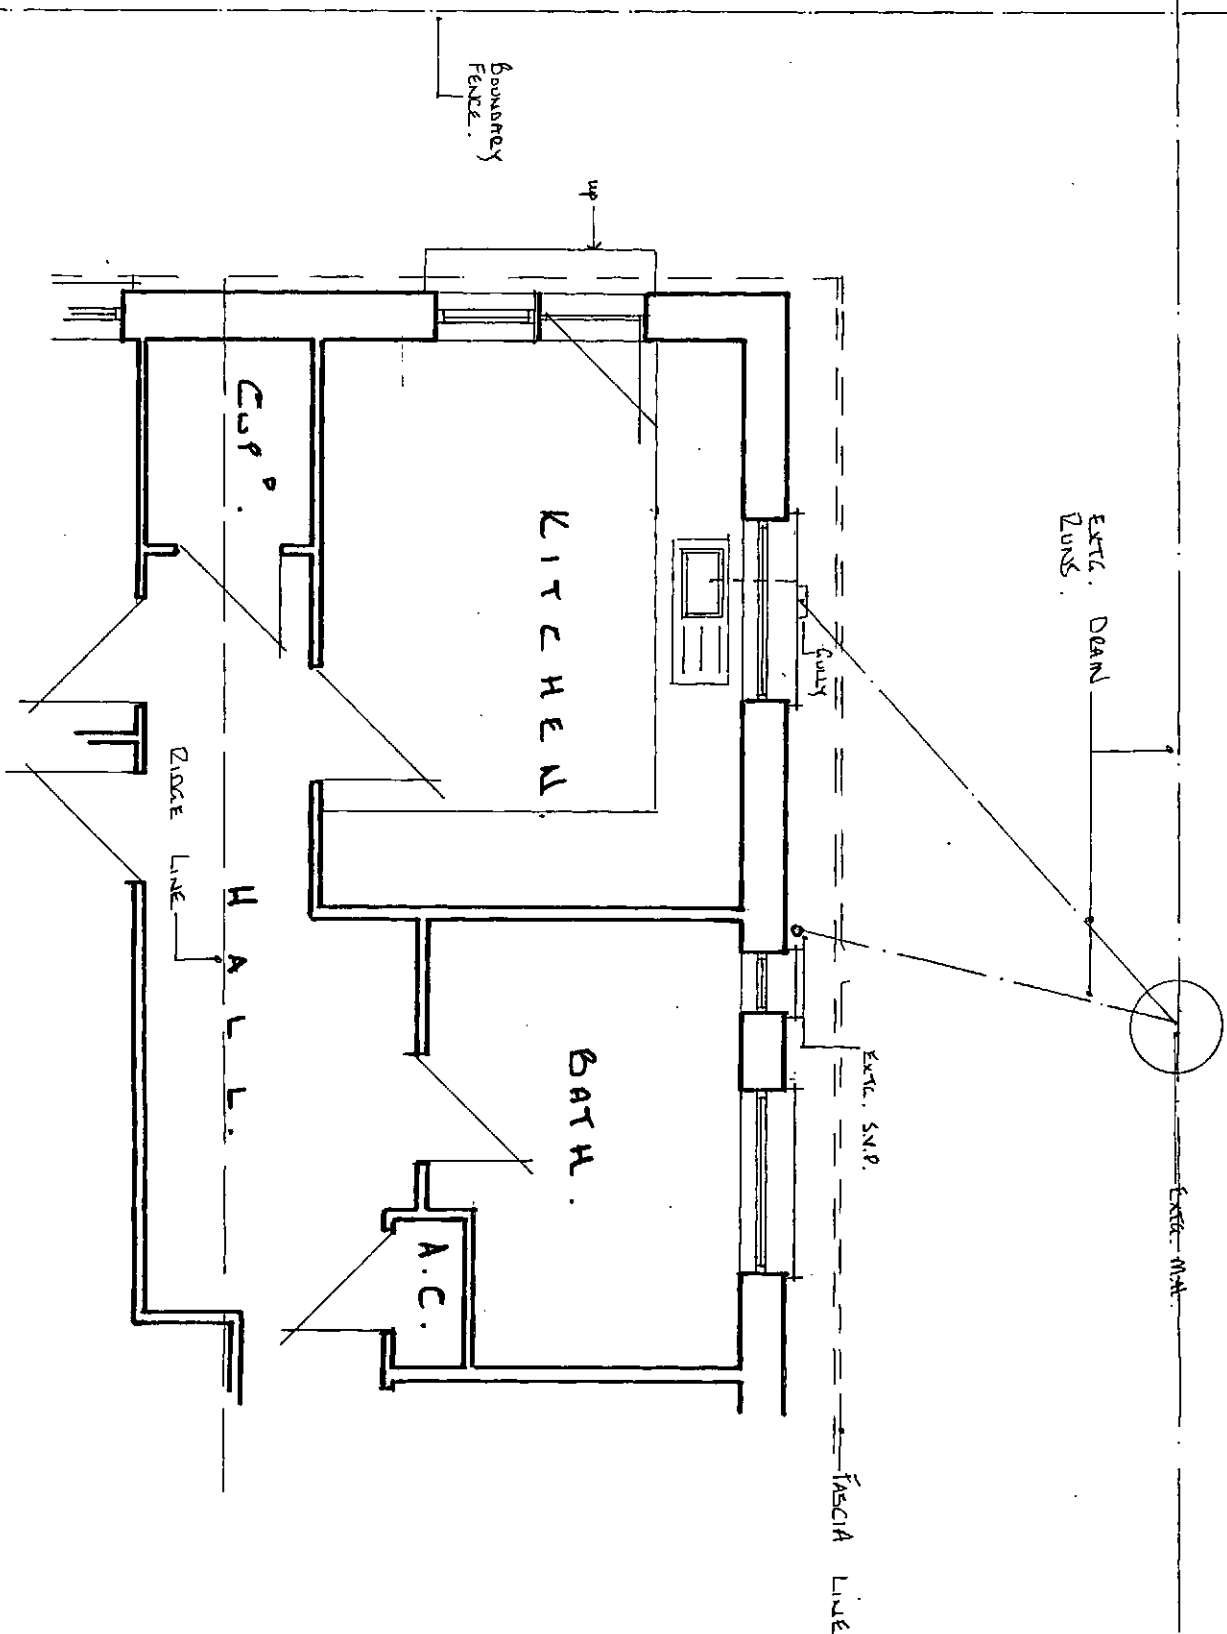

REAR

GROUND FLOOR PLAN

Proposed Rear Kitchen Extension - 11 Selwyn Close, West Meads, Bognor Regis. PO21 5RT.

1. Do not start work until you have received the necessary permissions.
2. All dimensions must be checked on site by the contractor except for Planning purposes.
3. All construction details are to be checked and confirmed on site and any divergences are to be agreed with the Contract Administrator.

THIS DRAWING TO BE READ IN CONJUNCTION WITH THE BUILDING CONTROL AND CONSTRUCTION NOTES

K.E. HILTON AND ASSOCIATES
Chartered Structural Engineers

2 ALBERT CHAMBERS
SUDLEY ROAD
BOGNOR REGIS
WEST SUSSEX
PO21 1EQ

Tel: 01243 865600
Fax: 01243 860489
Mobile: 07968 333140
E-Mail: k_e_hilton@yahoo.co.uk

PLAN.

Scale 1:50 @ A3 Drawn By C.R.B.
Date Aug. 13. Checked K.E.H.

Drawing Number 4970/2.

NORTH