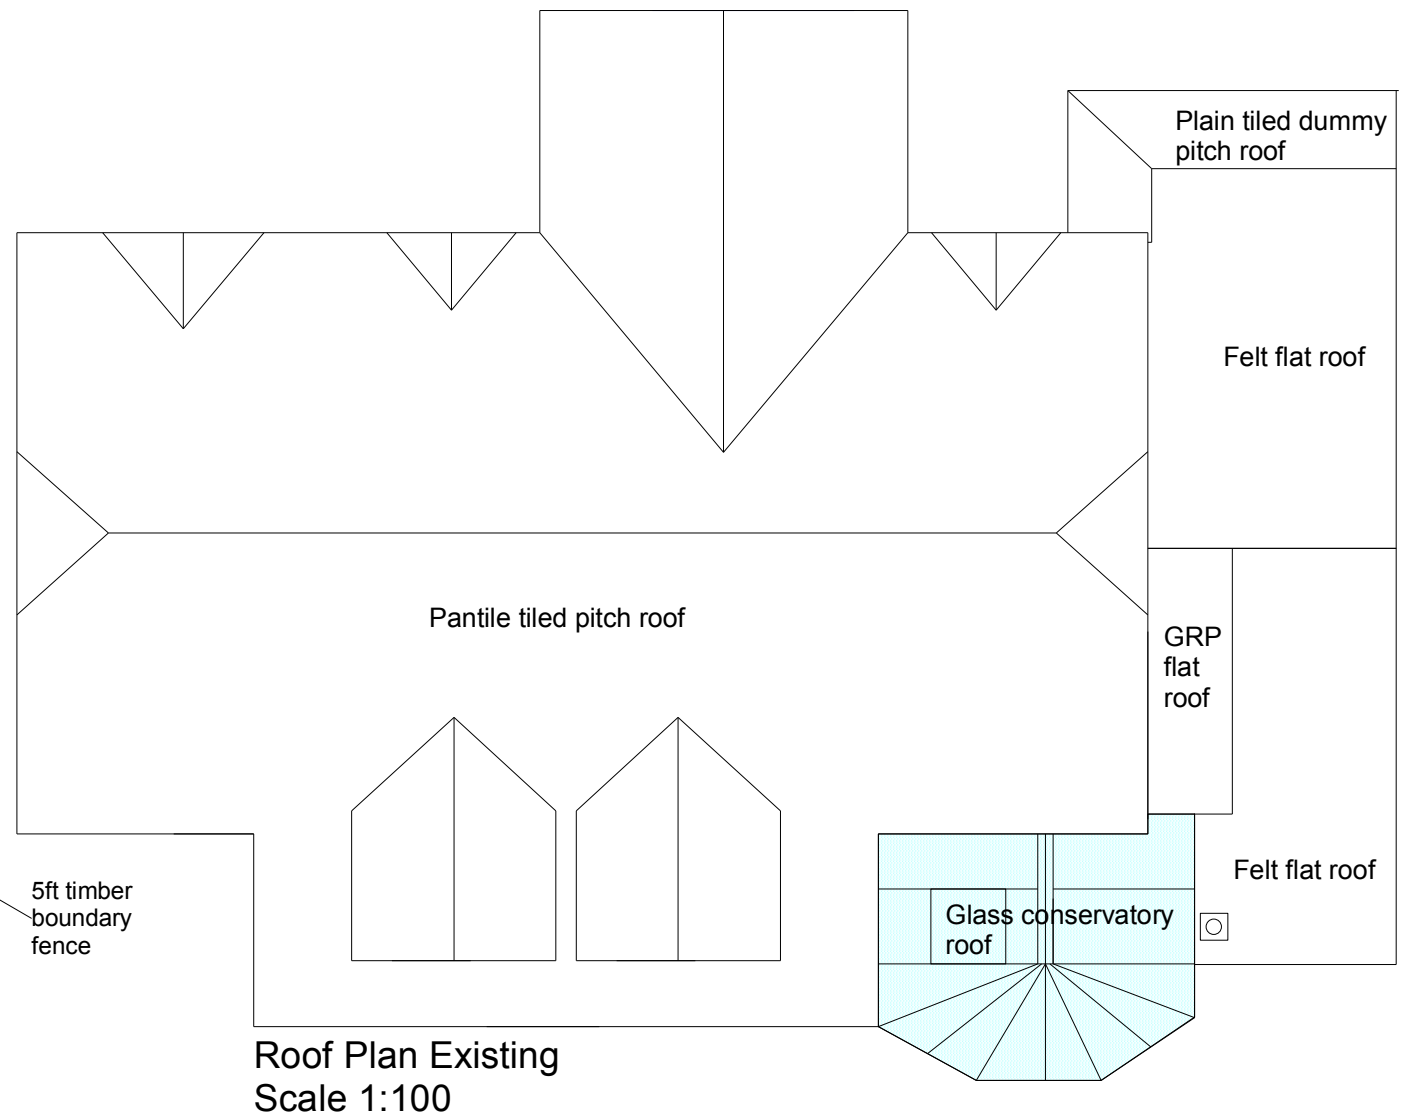
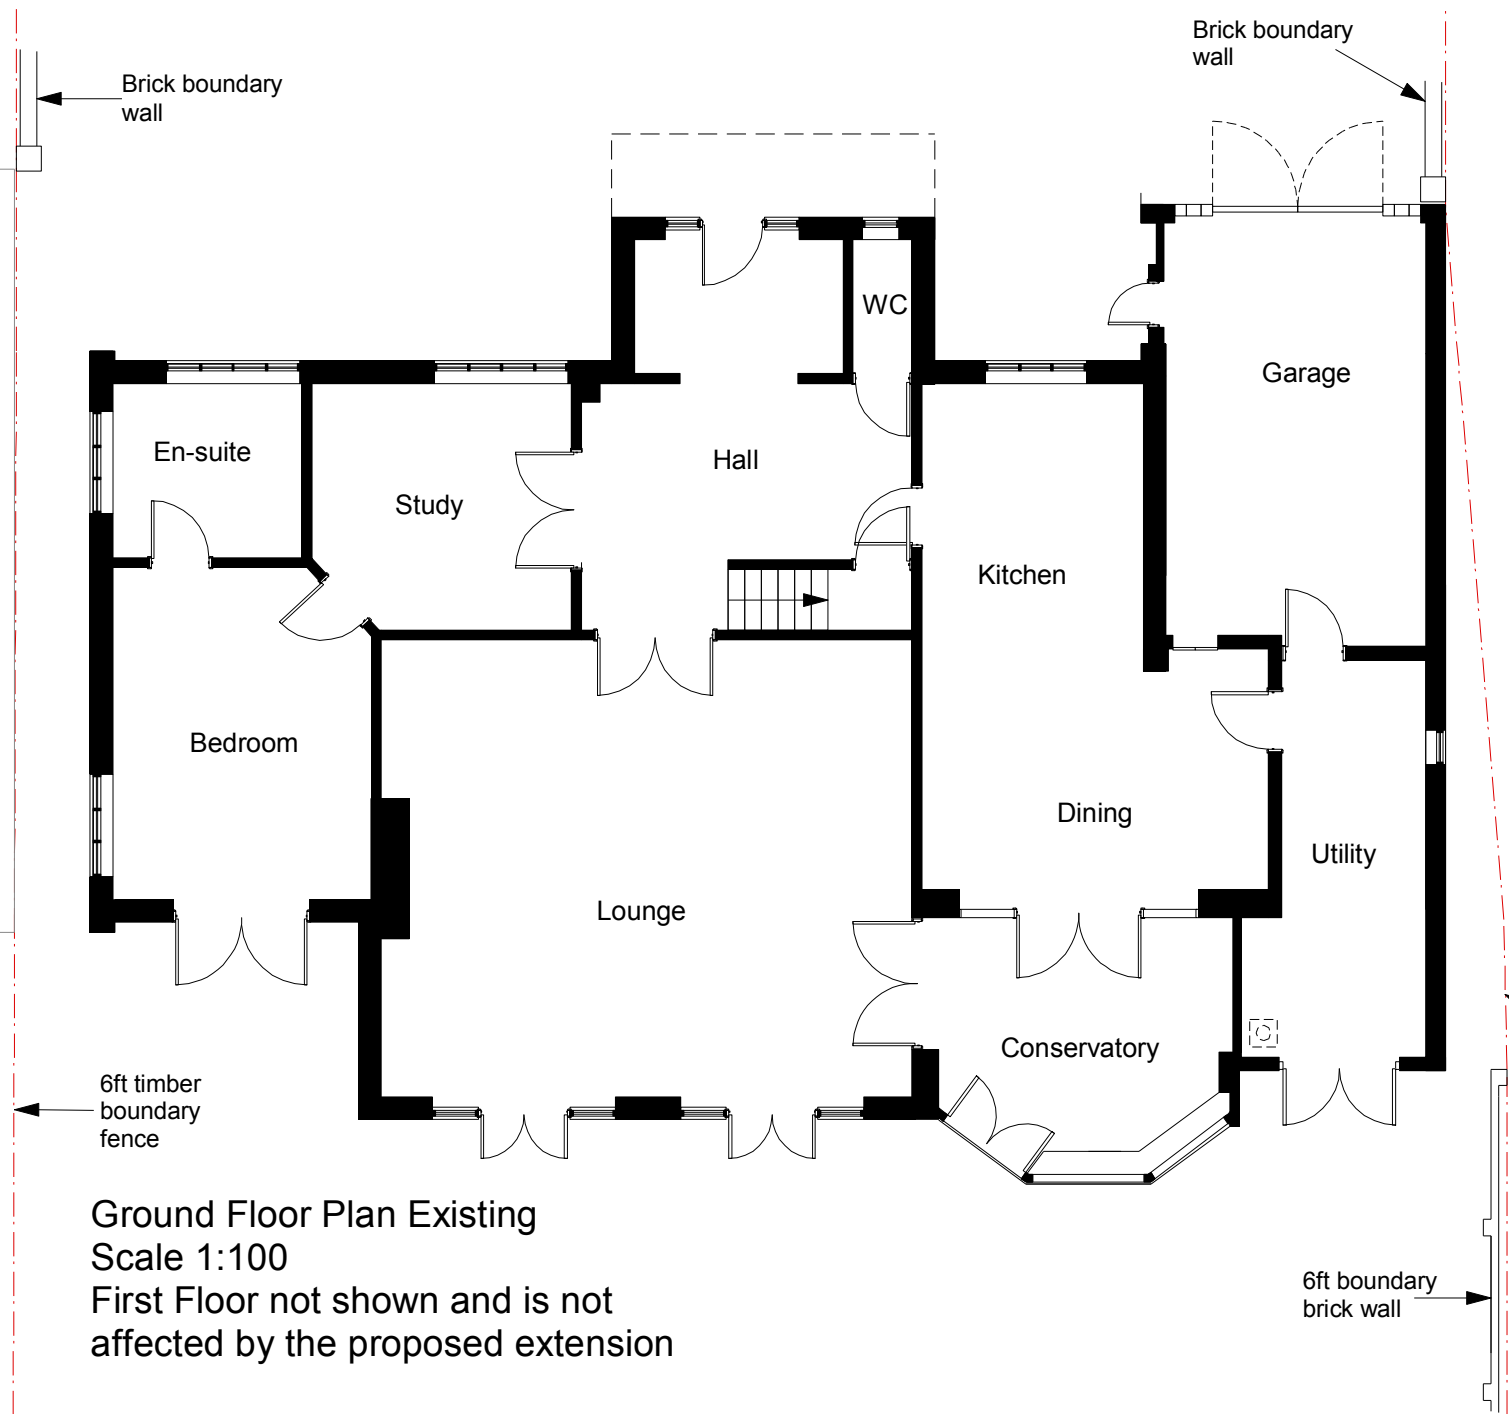


All dims and details to be checked on site prior to any commencement of work. This plan is not a full specification or schedule of work and has been produced solely for the purpose of obtaining the necessary local authority consents/approvals. For Party Wall etc. Act 1996 see Government booklet or website.	Status:			Client: Mr & Mrs Newman Weyfleet 10 Kingsway Bognor Regis West Sussex PO21 4DQ	Revision: A	Project: Rear extension
	Preliminary	☐ Tender	☐		Scale: 1:50 & 100 @A3	Content:
	Planning	☒ Construction	☐		Date: August 20	Existing floor and roof plans
	Building Regulations	☐ As Built	☐		Dwg No: JN002	