





Front Elevation Proposed (North East)
Scale 1:100

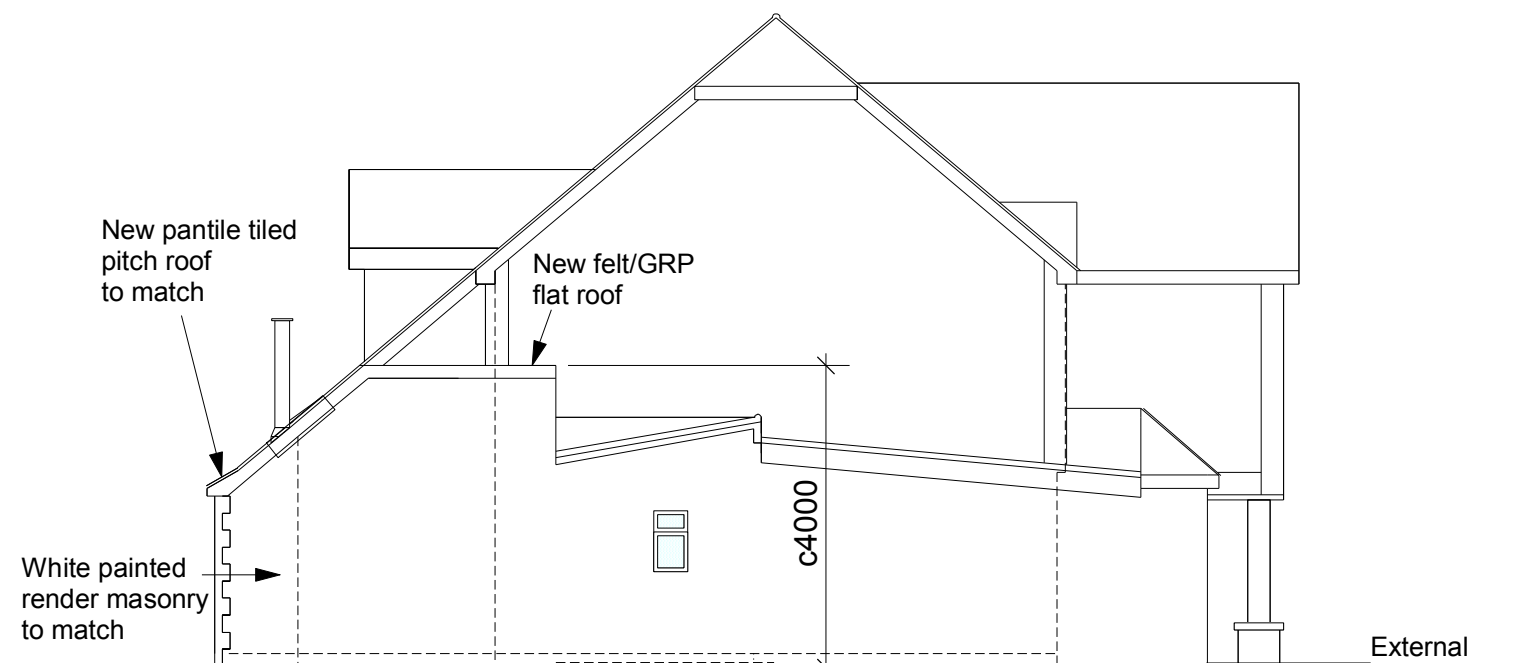

Side Elevation Proposed (South East)
Scale 1:100

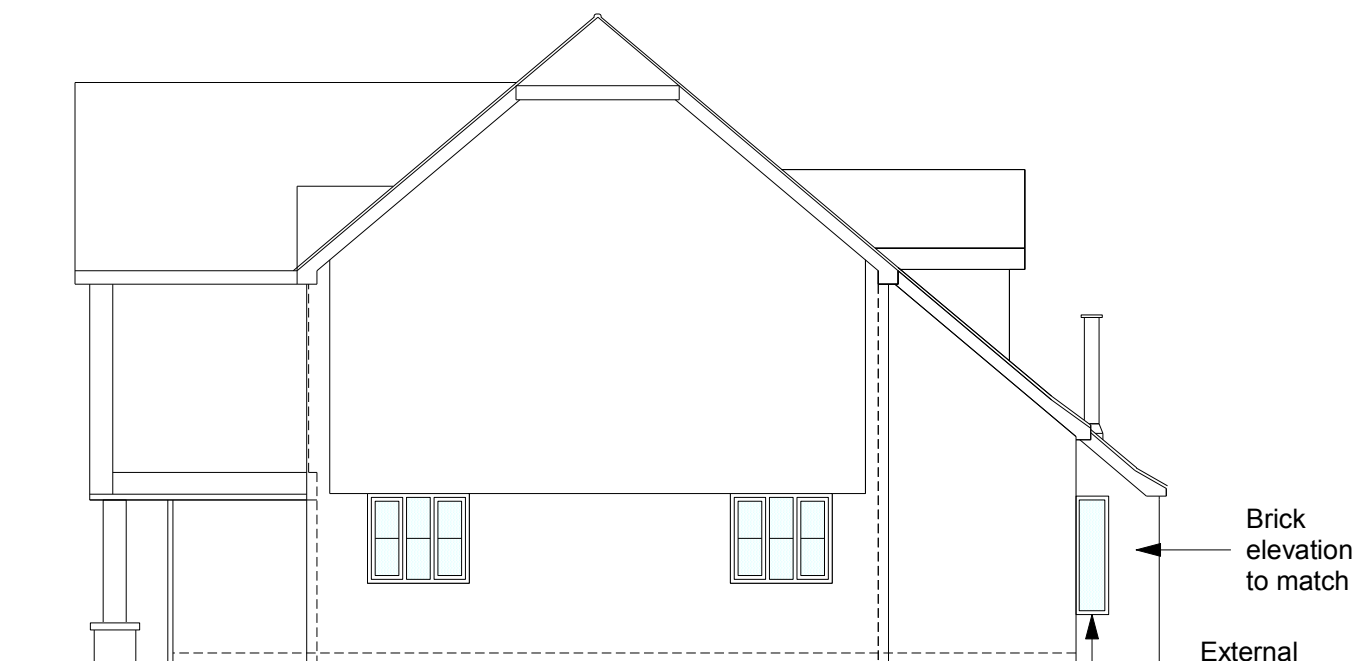

Side Elevation Proposed (North West)
Scale 1:100

White uPVC
window
to match

Brick
elevation
to match

External
ground level



Rear Elevation Proposed (South West)
Scale 1:100

Brick
elevations
to match

White uPVC
doors and windows
to match

Scale bar 1:100



All dims and details to be checked on site prior to any commencement of work. This plan is not a full specification or schedule of work and has been produced solely for the purpose of obtaining the necessary local authority consents/approvals. For Party Wall etc. Act 1996 see Government booklet or website.

Status:

Preliminary

☐ Tender

☐

Planning

☒ Construction

☐

Building Regulations

☐ As Built

☐

Client:

Mr & Mrs Newman
Weyfleet
10 Kingsway
Bognor Regis
West Sussex
PO21 4DQ

Revision: A

Scale: 1:50 & 100

@A3

Date: August 20

Dwg No: JN003

Project: Rear extension

Content:

Proposed elevations