




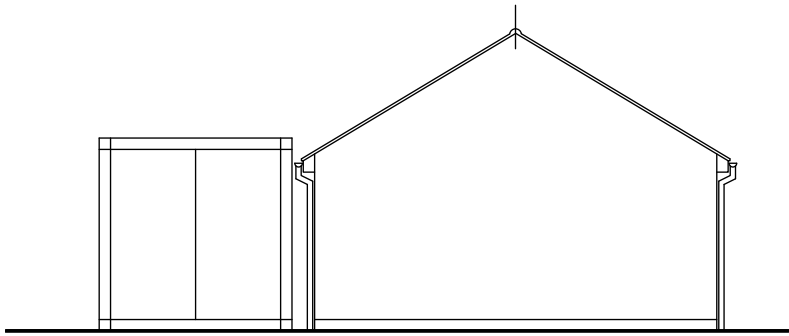


WEST ELEVATION

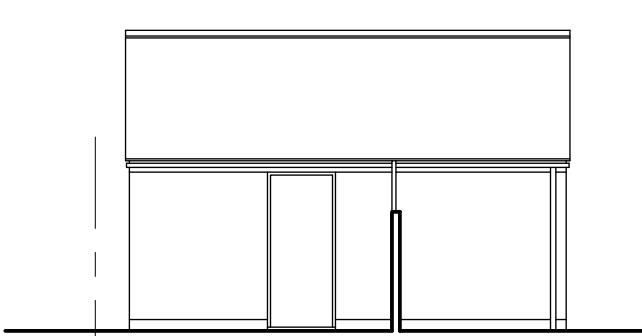



SOUTH ELEVATION

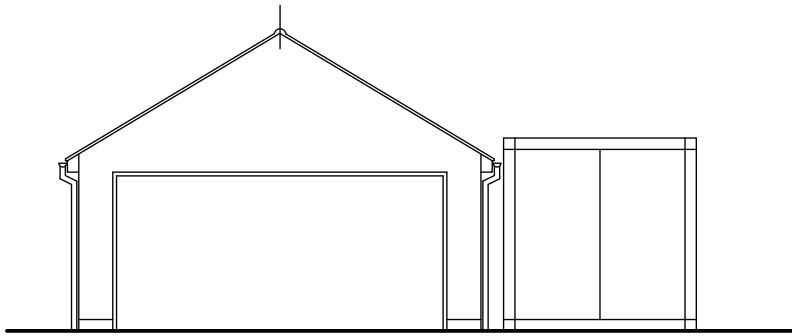


EAST ELEVATION

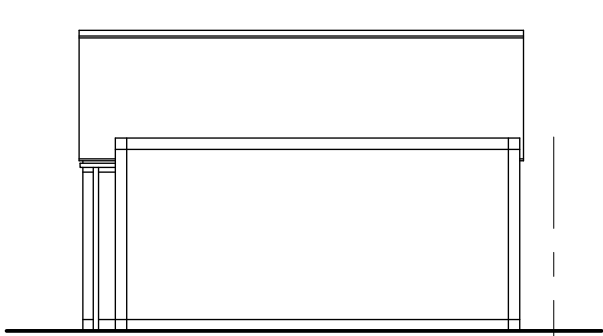

NORTH ELEVATION

  

EXISTING ROOF PLAN

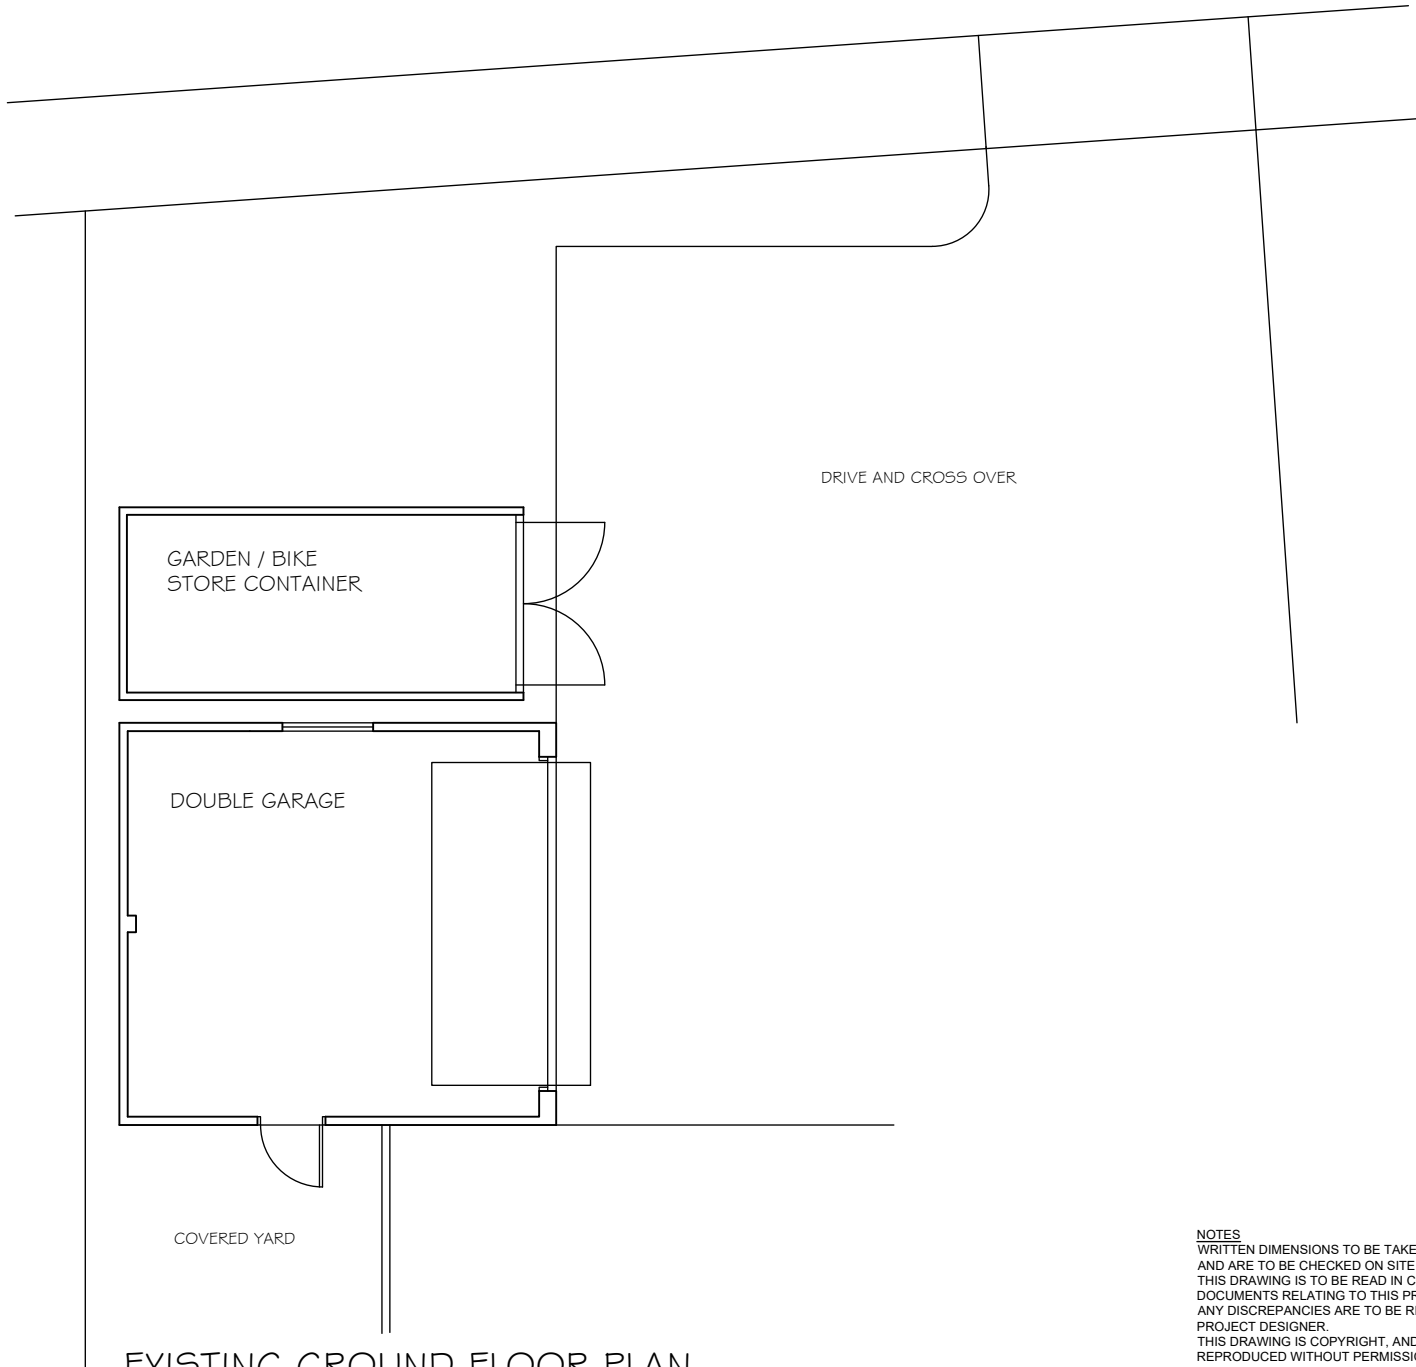

EXISTING GROUND FLOOR PLAN

NOTES
WRITTEN DIMENSIONS TO BE TAKEN IN PREFERENCE TO SCALE,
AND ARE TO BE CHECKED ON SITE PRIOR TO COMMENCING WORK.
THIS DRAWING IS TO BE READ IN CONJUNCTION WITH ALL OTHER
DOCUMENTS RELATING TO THIS PROJECT.
ANY DISCREPANCIES ARE TO BE REFERRED IMMEDIATELY TO THE
PROJECT DESIGNER.
THIS DRAWING IS COPYRIGHT, AND SHOULD NOT BE USED OR
REPRODUCED WITHOUT PERMISSION.
IT IS THE CONTRACTOR'S RESPONSIBILITY TO ENSURE
COMPLIANCE WITH THE BUILDING REGULATIONS.

PROJECT TITLE:
**11 CHAWKMARE COPPICE
ALDWICK
BOGNOR REGIS**

DRAWING TITLE:
**EXTENSION TO EXISTING
GARAGE**

EXISTING

Drawn by: MJW
DWG No: CC.PL003
REV No:
Date: JUNE 2021
A3 - 1:100

REVISIONS: