



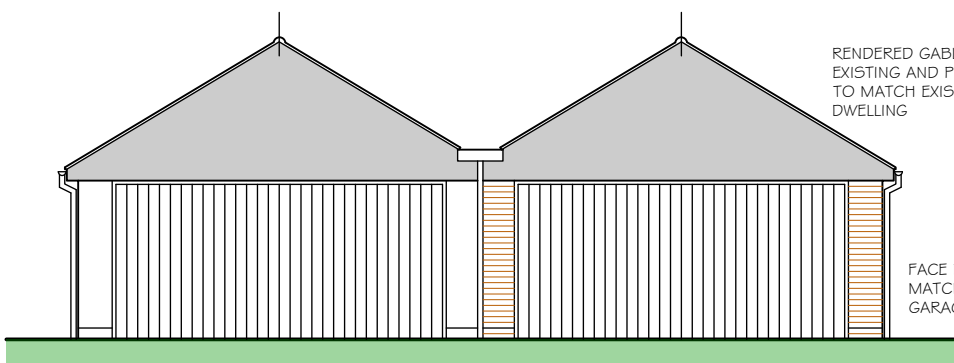

PROPOSED EAST ELEVATION


RENDERED GABLES TO EXISTING AND PROPOSED TO MATCH EXISTING DWELLING

FACE BRICKWORK TO MATCH EXISTING GARAGE

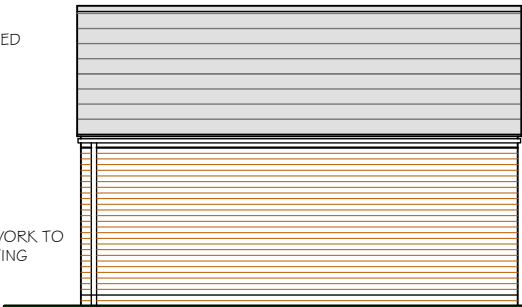


PROPOSED NORTH ELEVATION

INTERLOCKING 'SLATE' TILES TO MATCH MAIN DWELLING

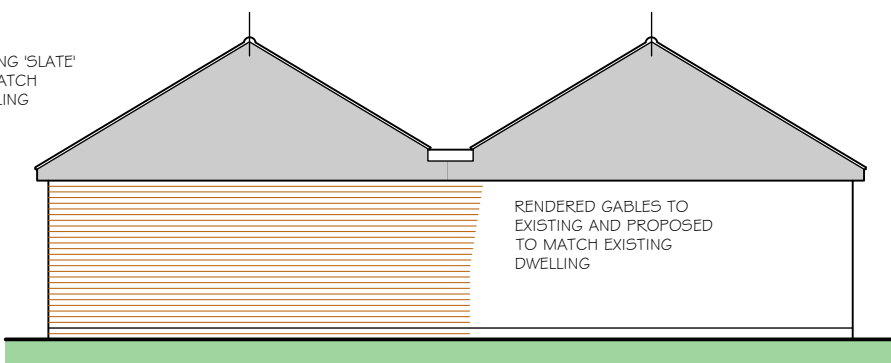

PROPOSED WEST ELEVATION

RENDERED GABLES TO EXISTING AND PROPOSED TO MATCH EXISTING DWELLING

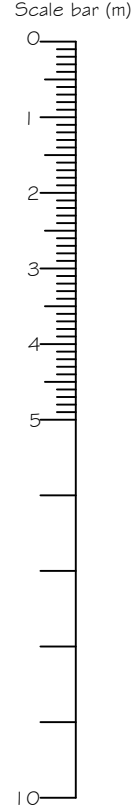


PROPOSED ROOF PLAN

INTERLOCKING 'SLATE' TILES TO MATCH MAIN DWELLING

CENTRAL VALLEY TO FALL TO DRIVE SIDE ELEVATION AND EXISTING SWD

EX ROOF RE-ROOFED WITH INTERLOCKING 'SLATE' TILES TO MATCH MAIN DWELLING

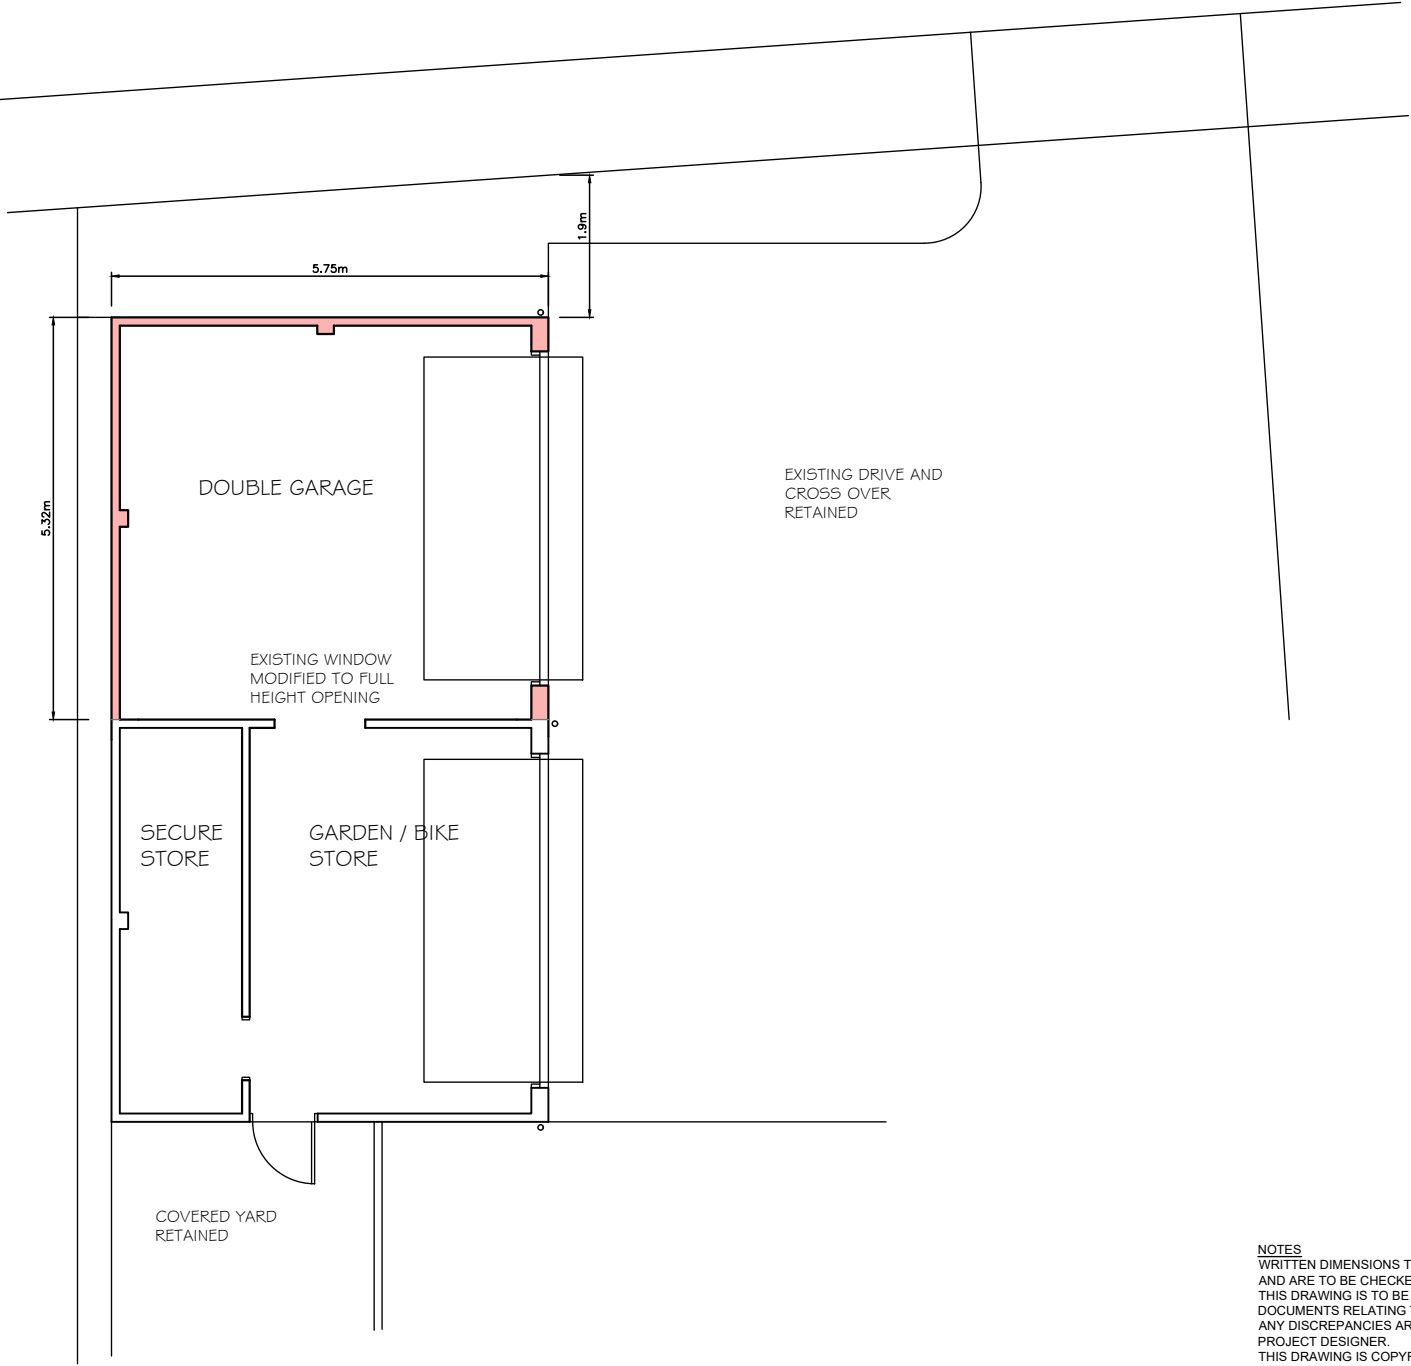

PROPOSED GROUND FLOOR PLAN

DOUBLE GARAGE

EXISTING WINDOW MODIFIED TO FULL HEIGHT OPENING

SECURE STORE

GARDEN / BIKE STORE

EXISTING DRIVE AND CROSS OVER RETAINED

COVERED YARD RETAINED

NOTES
WRITTEN DIMENSIONS TO BE TAKEN IN PREFERENCE TO SCALE, AND ARE TO BE CHECKED ON SITE PRIOR TO COMMENCING WORK. THIS DRAWING IS TO BE READ IN CONJUNCTION WITH ALL OTHER DOCUMENTS RELATING TO THIS PROJECT. ANY DISCREPANCIES ARE TO BE REFERRED IMMEDIATELY TO THE PROJECT DESIGNER.
THIS DRAWING IS COPYRIGHT, AND SHOULD NOT BE USED OR REPRODUCED WITHOUT PERMISSION.
IT IS THE CONTRACTOR'S RESPONSIBILITY TO ENSURE COMPLIANCE WITH THE BUILDING REGULATIONS.

PROJECT TITLE:
**11 CHAWKMARE COPPICE
ALDWICK
BOGNOR REGIS**

DRAWING TITLE:
**EXTENSION TO EXISTING
GARAGE**

PROPOSALS

Drawn by: MJW
DWG No: CC.PL002
REV No:
Date: JUNE 2021
A3 - 1:100

REVISIONS: