



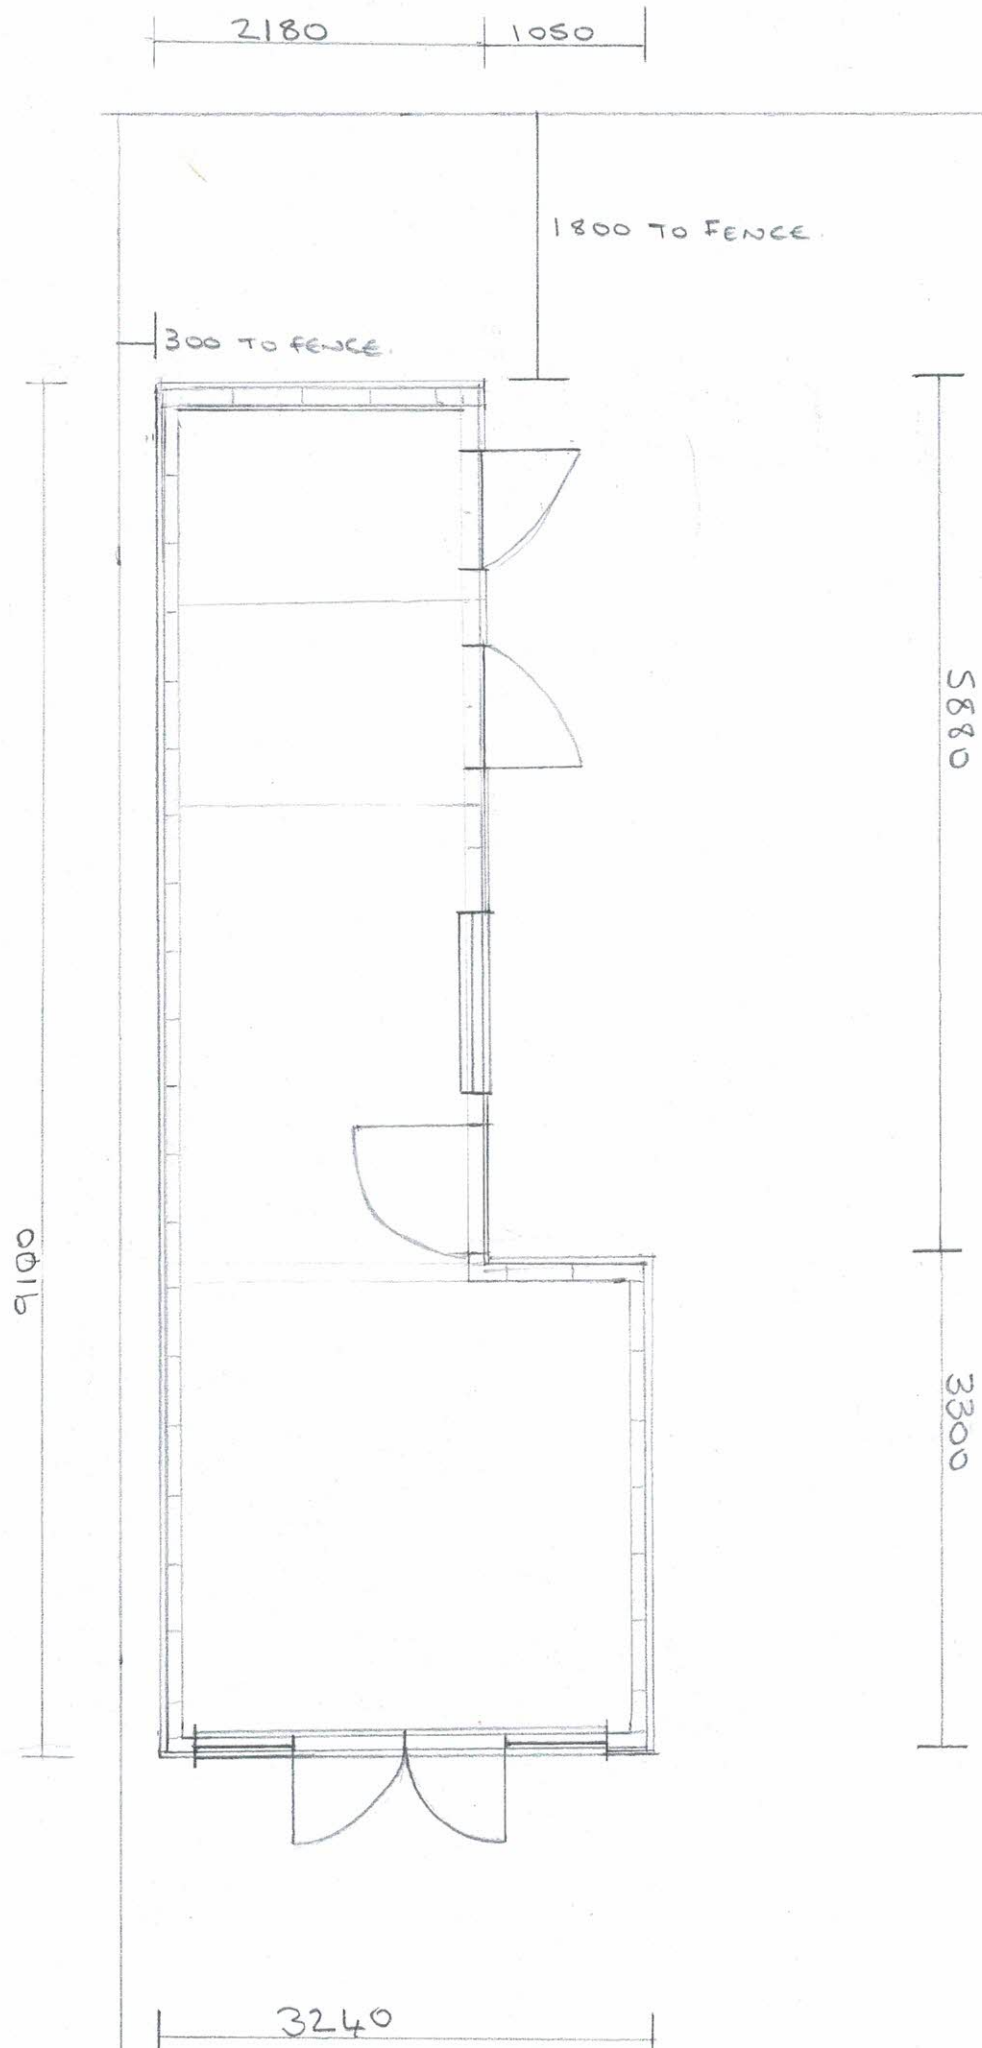

Scale 1:50

OUTBUILDING DRAWING
LAYOUT PLAN
11 ST RICHARDS WAY
PO21 3BD C. NEWSON

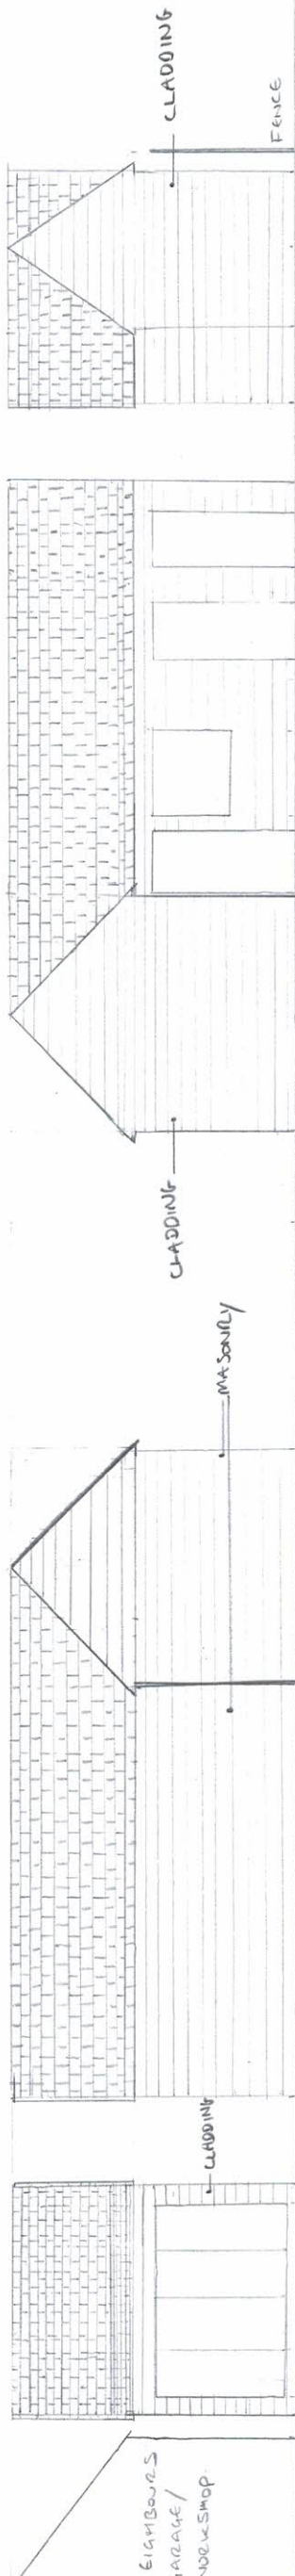

WEST ELEVATION


NORTH ELEVATION

SOUTH ELEVATION

EAST ELEVATION

Scale 1:100

OUTBUILDING DRAWING 02
ELEVATIONS DRAWING
11 ST. RICHMOND WAY, PO21 3BD
C. JENNISON.

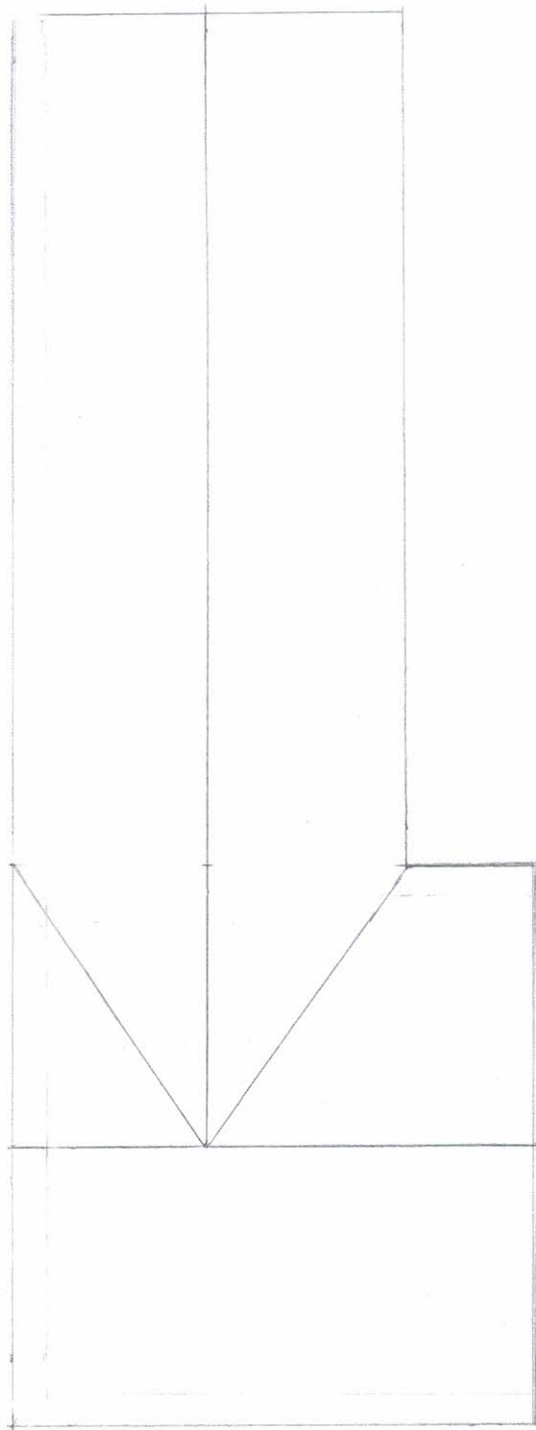


Roof 1:50

OR BUILDING DRAW 03

Roof PLAN

11 ST RICHARDS WAY POZ 132D

C. WILSON

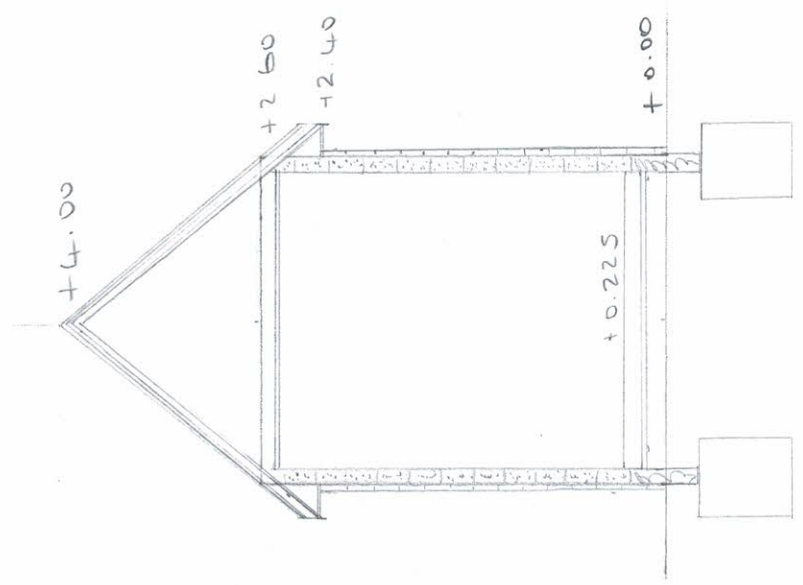


SECTION 1:50

OUTBUILDING DRAW 04

SECTION

1. STRUCTURE WAS POLISHED

C. NEWSON

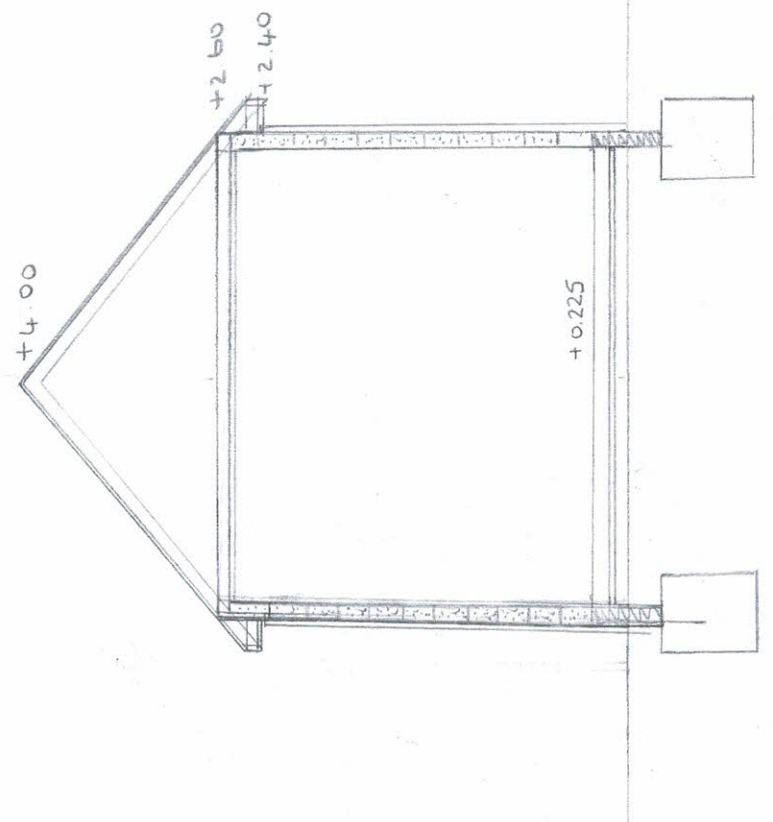

SECTION 1:50

OUT BUILDING DRAW 05

SECTION

11 ST. CLARKS WAY PO21 380

NEWSON