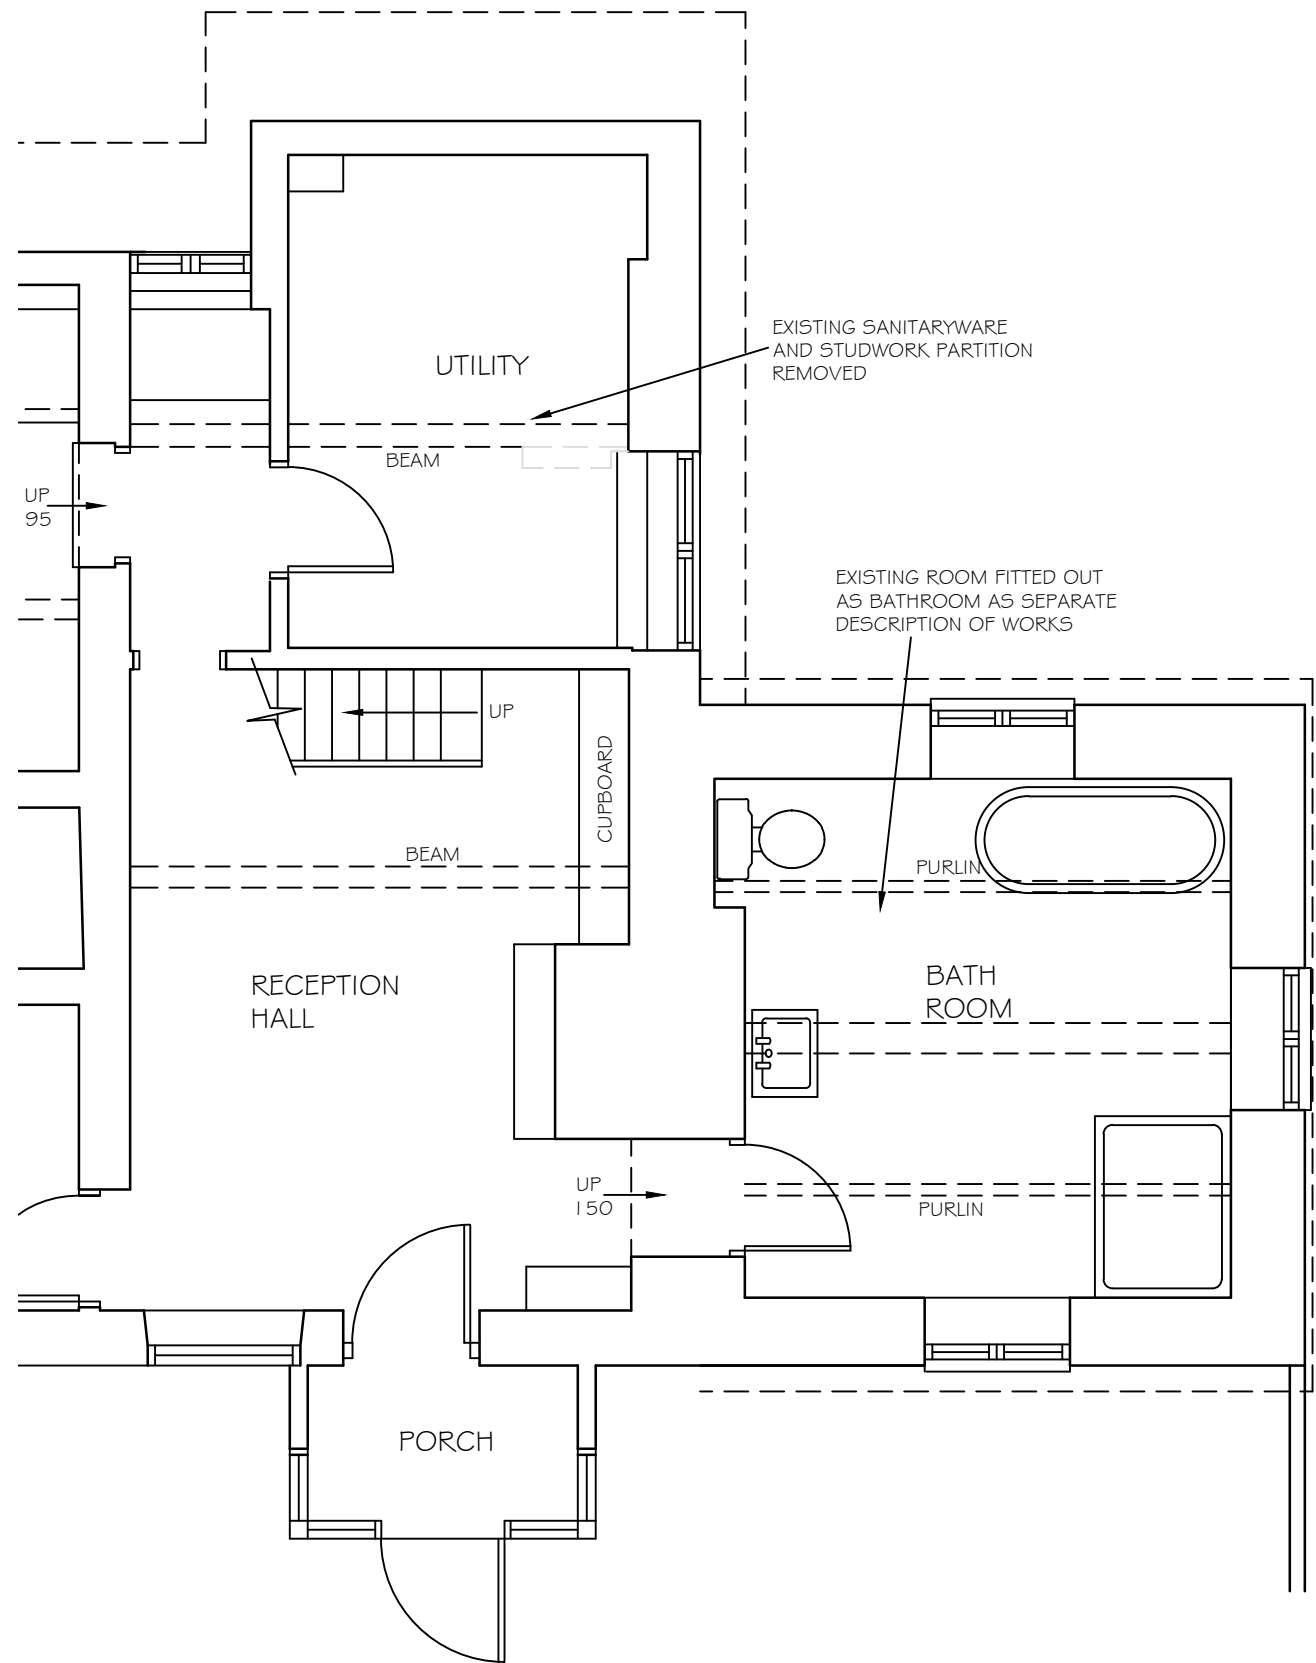
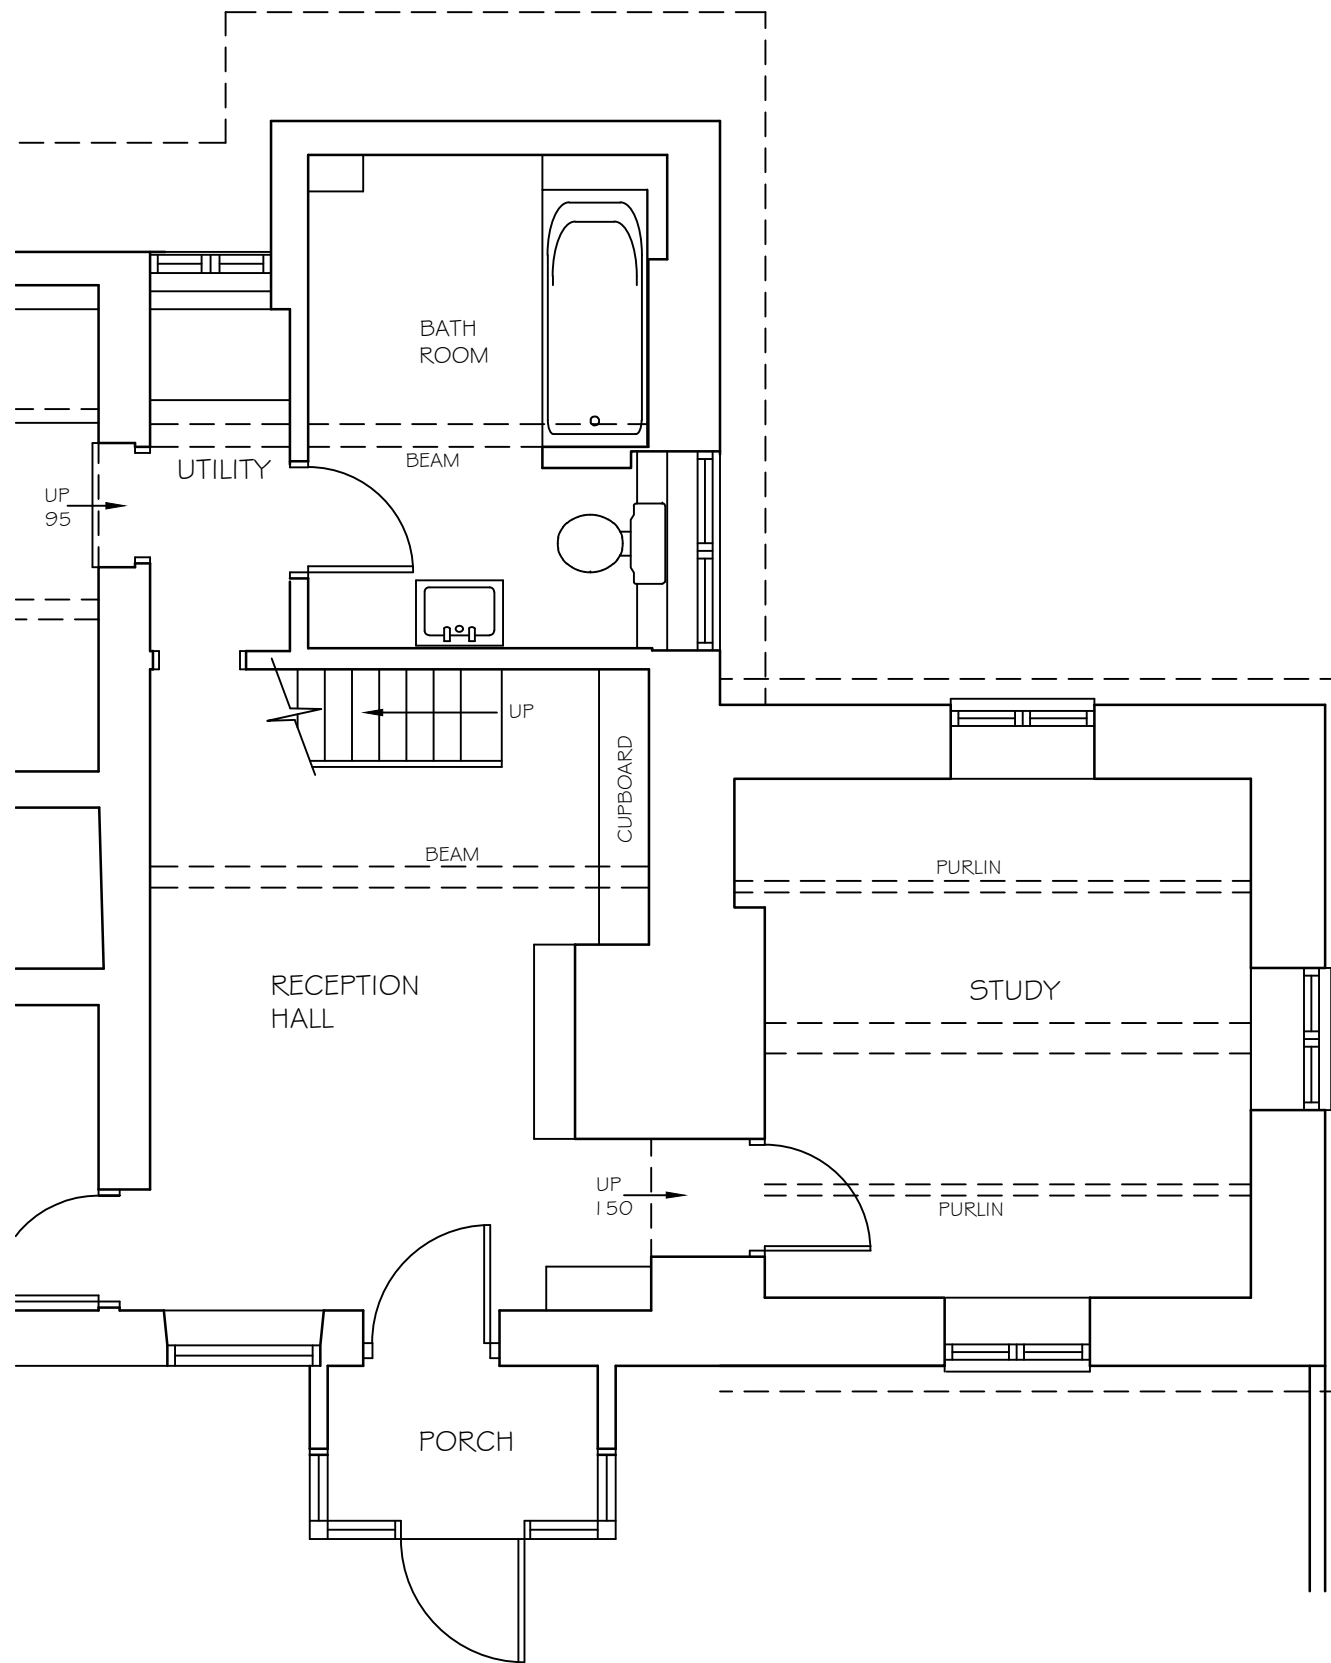


EXISTING PART GROUND FLOOR PLAN

PROPOSED PART GROUND FLOOR PLAN

REV	DESCRIPTION	DATE
NOTES	WRITTEN DIMENSIONS TO BE TAKEN IN PREFERENCE TO SCALE, AND ARE TO BE CHECKED ON SITE PRIOR TO COMMENCING WORK. THIS DRAWING IS TO BE READ IN CONJUNCTION WITH ALL OTHER DOCUMENTS RELATING TO THIS PROJECT. ANY DISCREPANCIES ARE TO BE REFERRED IMMEDIATELY TO THE PROJECT DESIGNER. THIS DRAWING IS COPYRIGHT, AND SHOULD NOT BE USED OR REPRODUCED WITHOUT PERMISSION. IT IS THE CONTRACTOR'S RESPONSIBILITY TO ENSURE COMPLIANCE WITH THE BUILDING REGULATIONS.	

DRAWING TITLE
 EXISTING & PROPOSED BATHROOM LAYOUTS

CLIENT
 WESTON HEATING SERVICES LTD

PROJECT
 BRAMBLE COTTAGE
 96 ROSE GREEN ROAD
 BOGNOR REGIS
 WEST SUSSEX

SCALE
 1:50@A3

DRAWN BY
 PLB

DATE
 AUG 20

DWG NO 985/02

REV. -

Unit 3b Woodhorn Business Centre
 Woodhorn Lane
 Oving Chichester
 West Sussex PO20 2BX
 Tel 01243 774764
www.sloaneandbrown.co.uk

