


Part Front Elevation

Part Rear Elevation


Part Side Elevation

Part Side Elevation

Coloured and textured
Cement Board Cladding

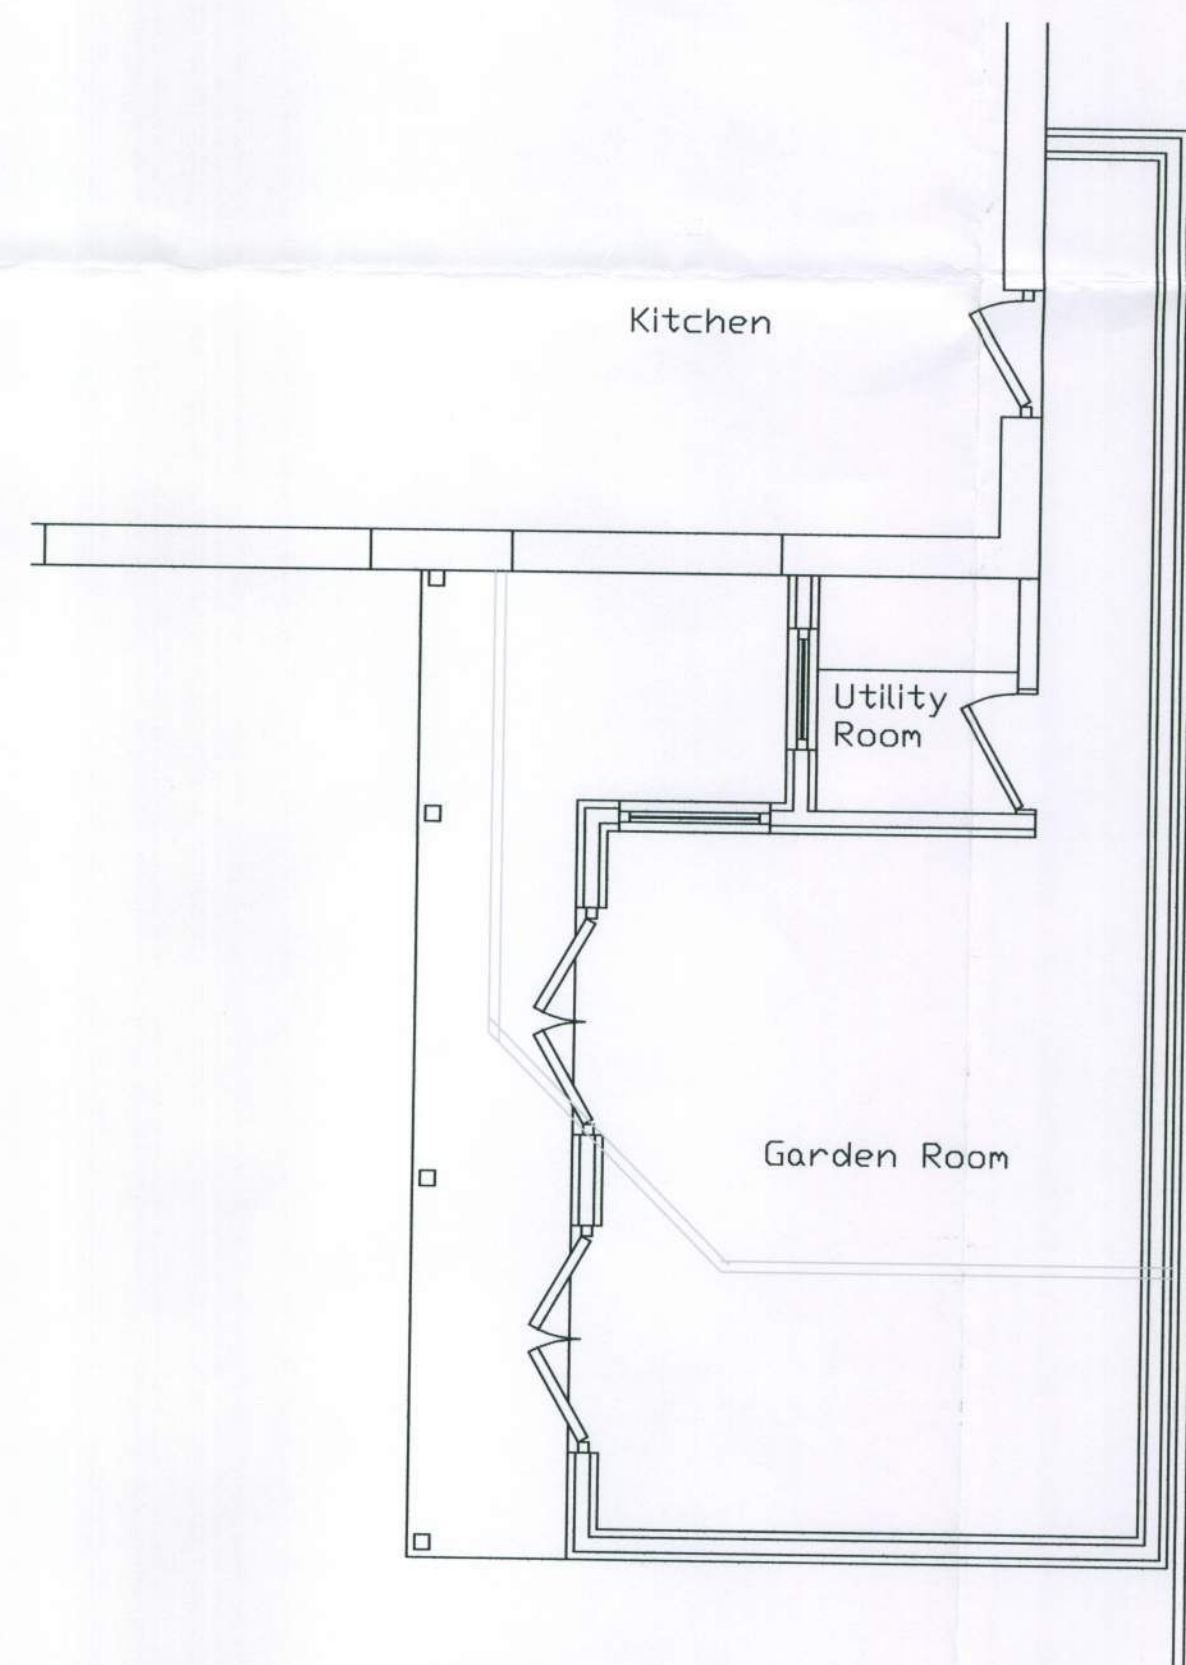


Part Ground Floor Plan

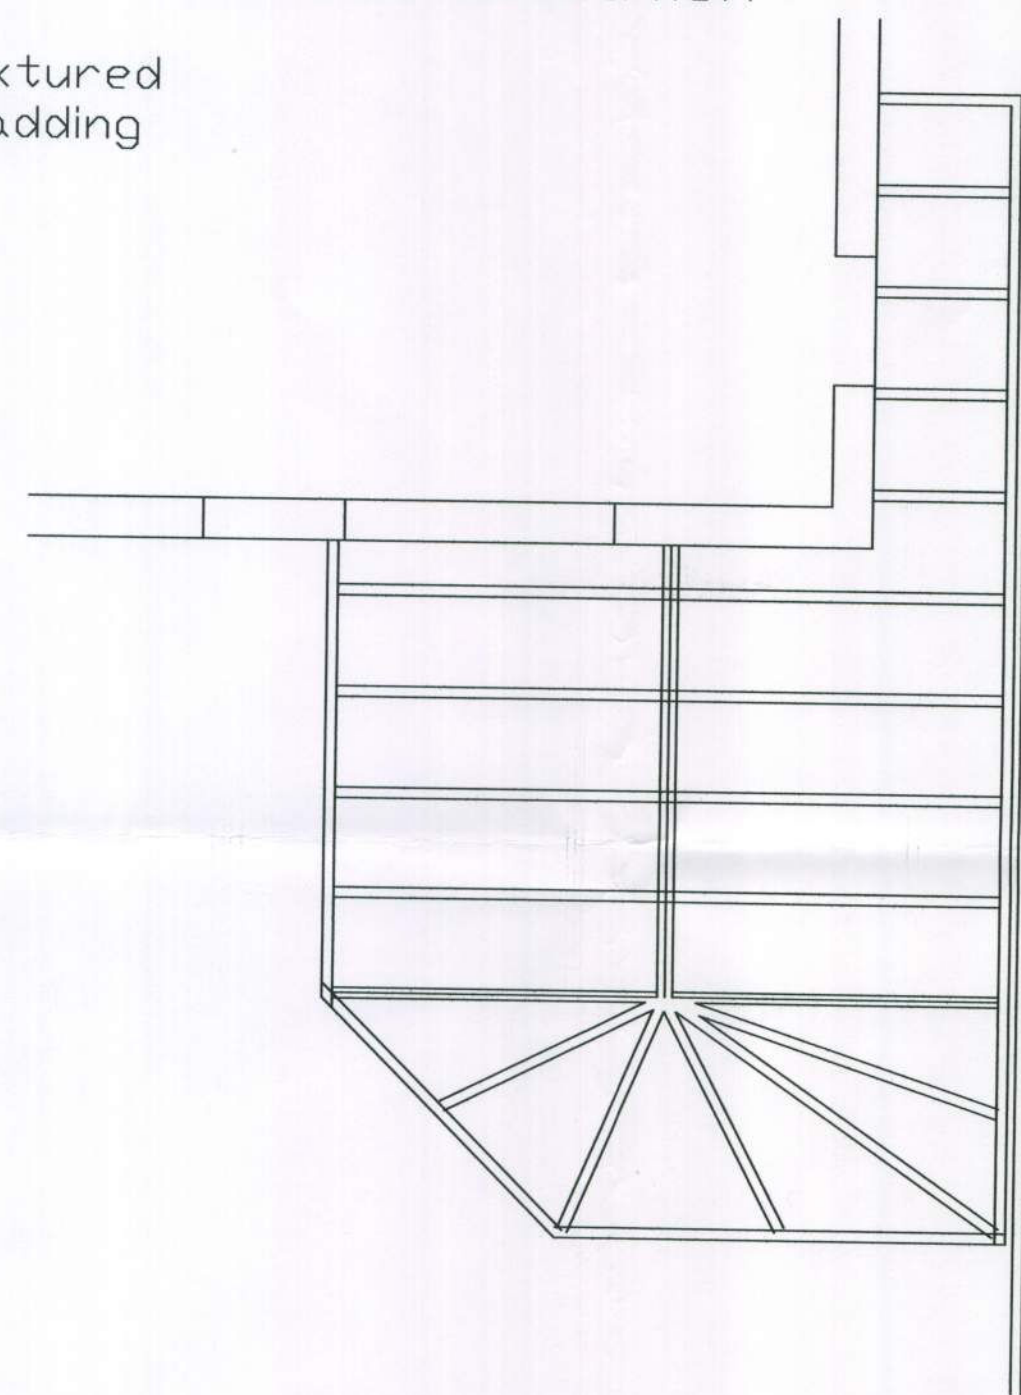

Existing Conservatory Plan


Plain tiles to
match existing

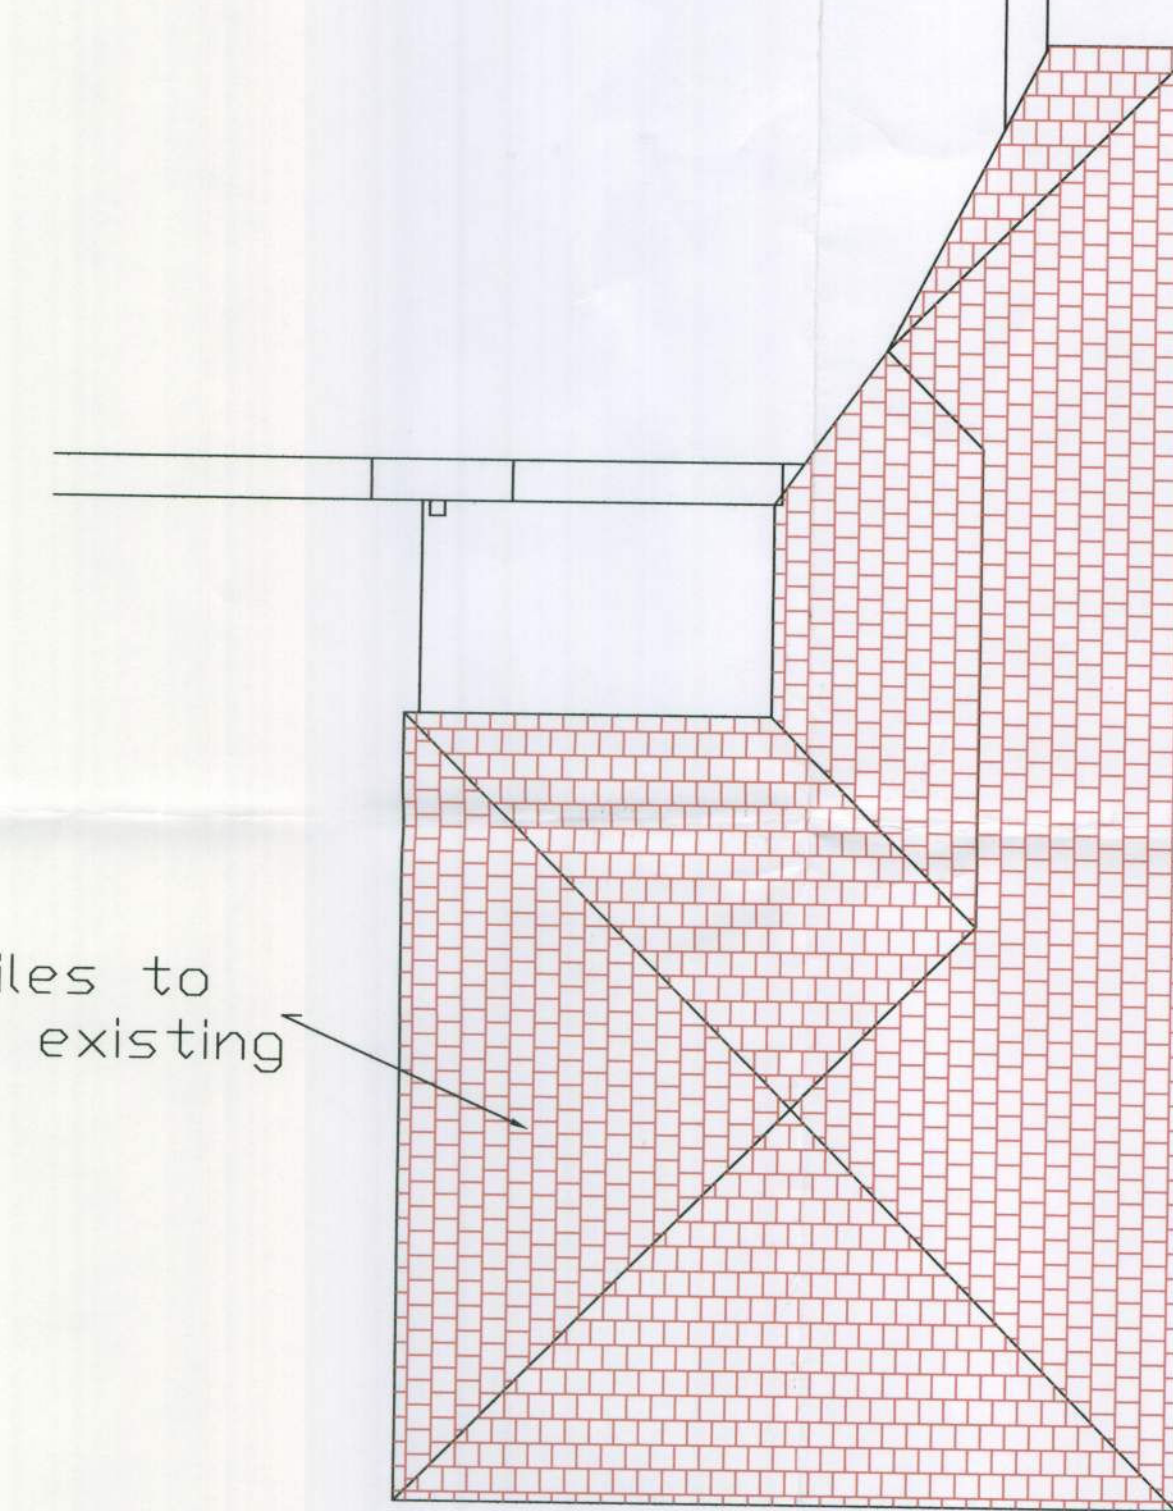

Roof Plan



Location Plan 1 : 1250

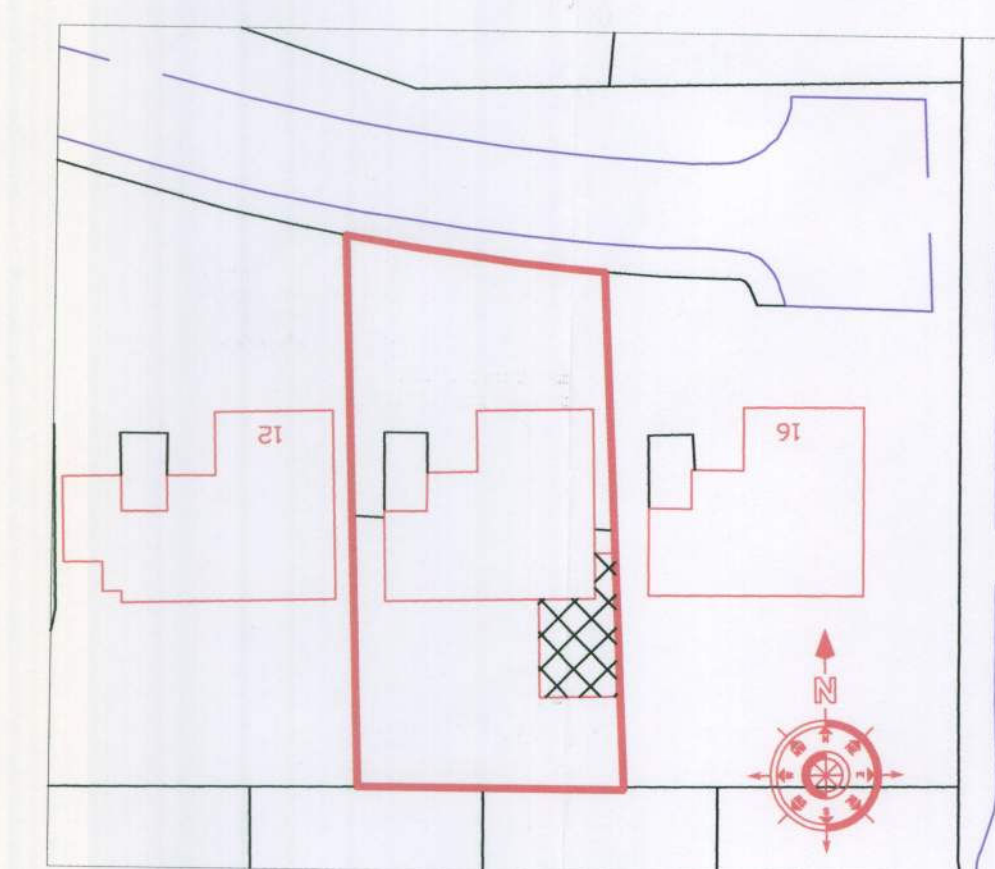

Block Plan 1 : 500

General Notes

ARUN DISTRICT COUNCIL		
No.	AW	223 09
Received		

No.	Revision/Issue	Date

Firm Name and Address
Orchard Enterprises Southern Ltd
32 Dorset Road
Bognor Regis
West Sussex
PO21 2DU
Tel 01243 868681
Mob 07740 516328

Project Name and Address
Proposed Plans and Elevations at :
14 Aldwick Place
Aldwick
Bognor Regis
West Sussex

Project Proposed Plans and Elevations	Sheet 1
Date 10 November 2009	
Scale 1 : 50	