


Part Rear Elevation

Part Side Elevation

Part Side Elevation

Part Front Elevation

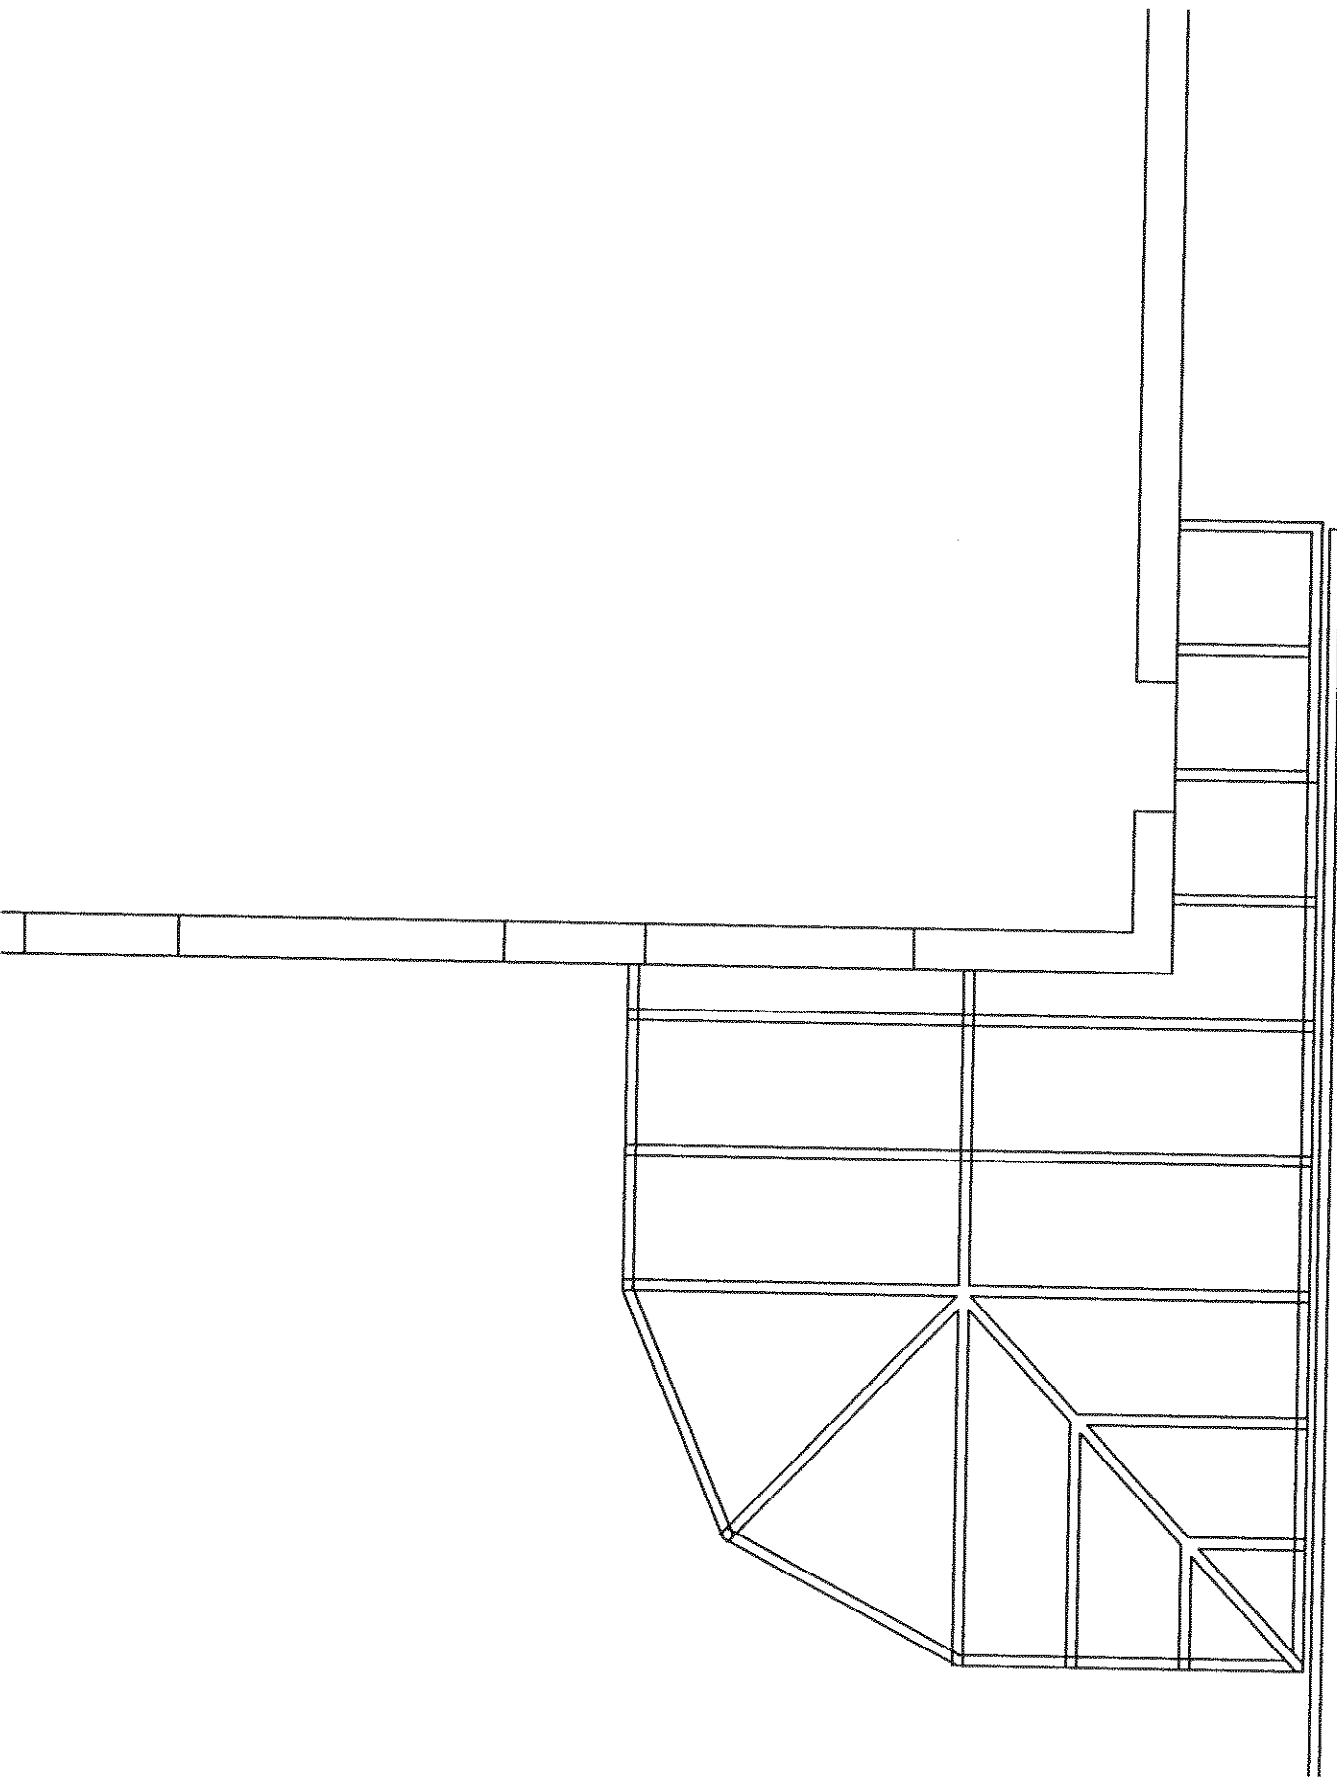

Part Ground Floor Plan

General Notes

No.	Revision/Issue	Date

Firm Name and Address
Orchard Enterprises Southern Ltd
32 Dorset Road
Bognor Regis
West Sussex
PO21 2DU
Tel 01243 868681
Mob 07740 516328

Project Name and Address
Existing Plans and Elevations at:
14 Aldwick Place
Aldwick
Bognor Regis
West Sussex

Project Existing Plans and Elevations	Sheet 2
Date 26th November 2009	
Scale 1 : 50 & 1 : 100	