




Aw/224/12.

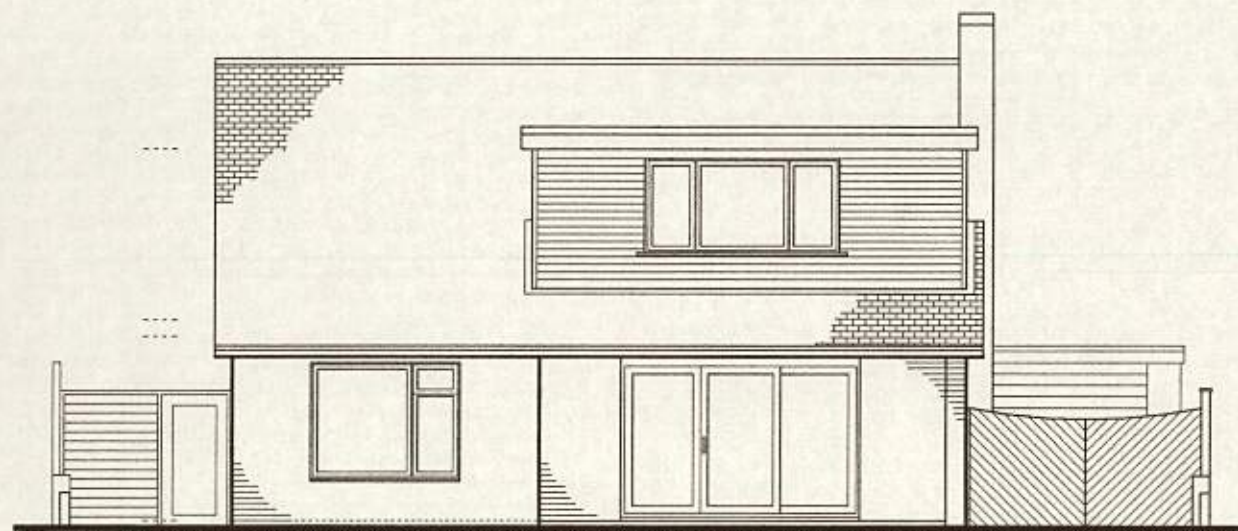


EXISTING FRONT / SOUTH-EAST ELEVATION  
BD494 EE01-1

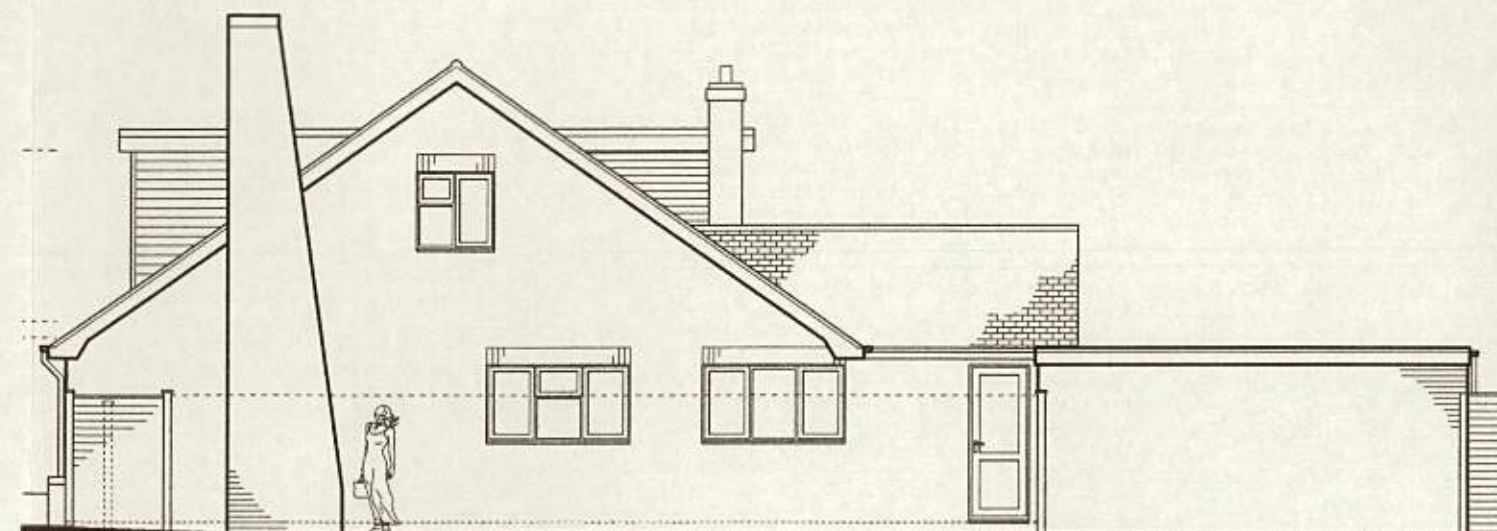

EXISTING NORTH-EAST ELEVATION  
BD494 EE01-2

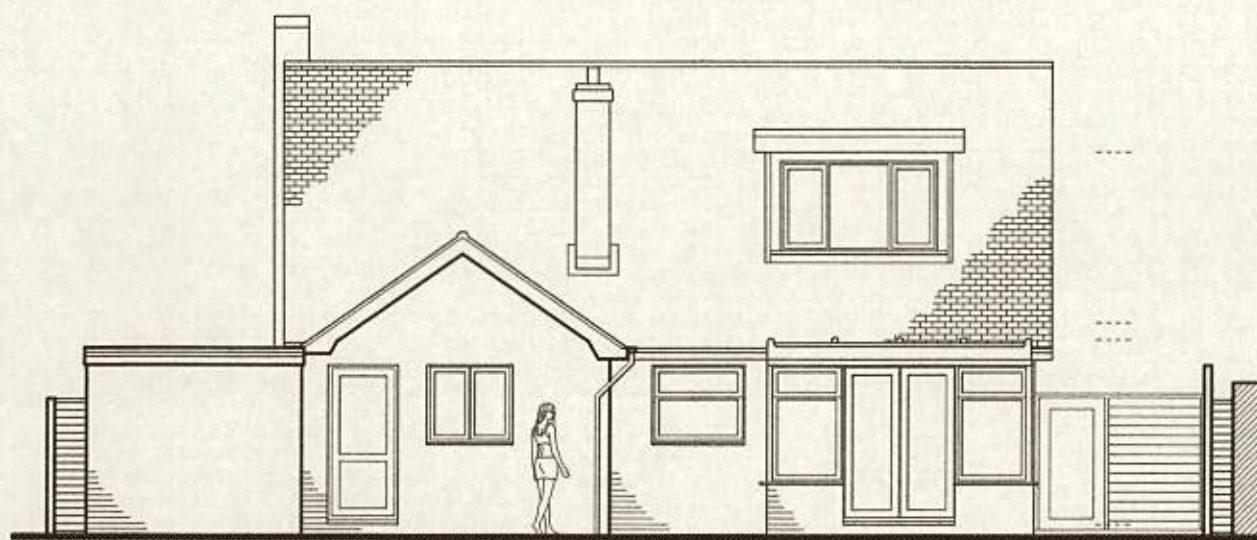

EXISTING REAR / NORTH-WEST ELEVATION  
BD494 EE01-3

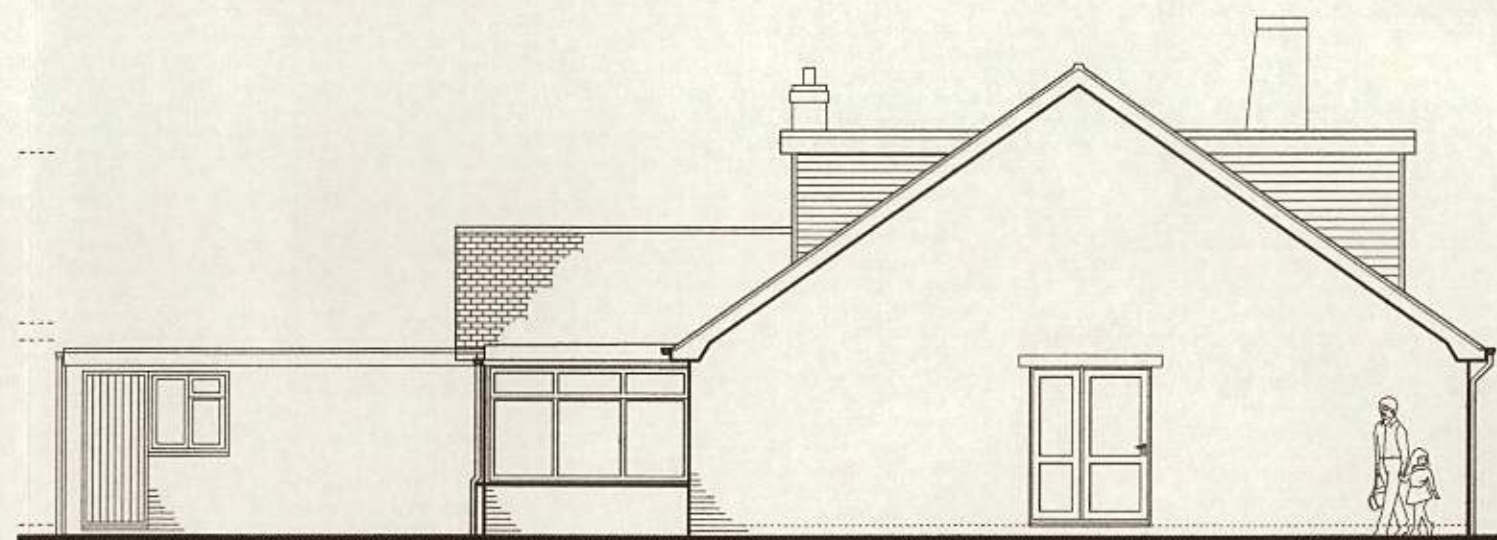

EXISTING SOUTH-WEST ELEVATION  
BD494 EE01-4

NOTE  
Existing ground floor site is generally level.

 **Living Space**

www.livingspacedesign.com  
Cedar Field, Five Acres, Farnham,  
Surrey, Surrey, PO18 9LX  
tel: 01243 572604 fax: 01243 575139

Copyright of this drawing is reserved by  
Living Space. This drawing is not to be  
scaled for construction except for  
planning purposes only. All dimensions  
are to be checked on site prior to  
construction or manufacture. If there are  
any discrepancies the designer is to be  
informed immediately.

PROJECT:  
3 APPLE GROVE,  
ALDWICK,  
BOGNOR REGIS,  
PO21 4NB

CLIENT: MRS. SACHA  
CHURCHILL

TITLE:  
EXISTING ELEVATIONS

JOB NO.:  
BD494

DWG. NO.:  
EE01-1,2,3,4

DATE:  
01 06 2012

SCALE:  
1:100 @ A3

REV.:  
B

DRAWN BY:  
J.L.