




AW/224/12

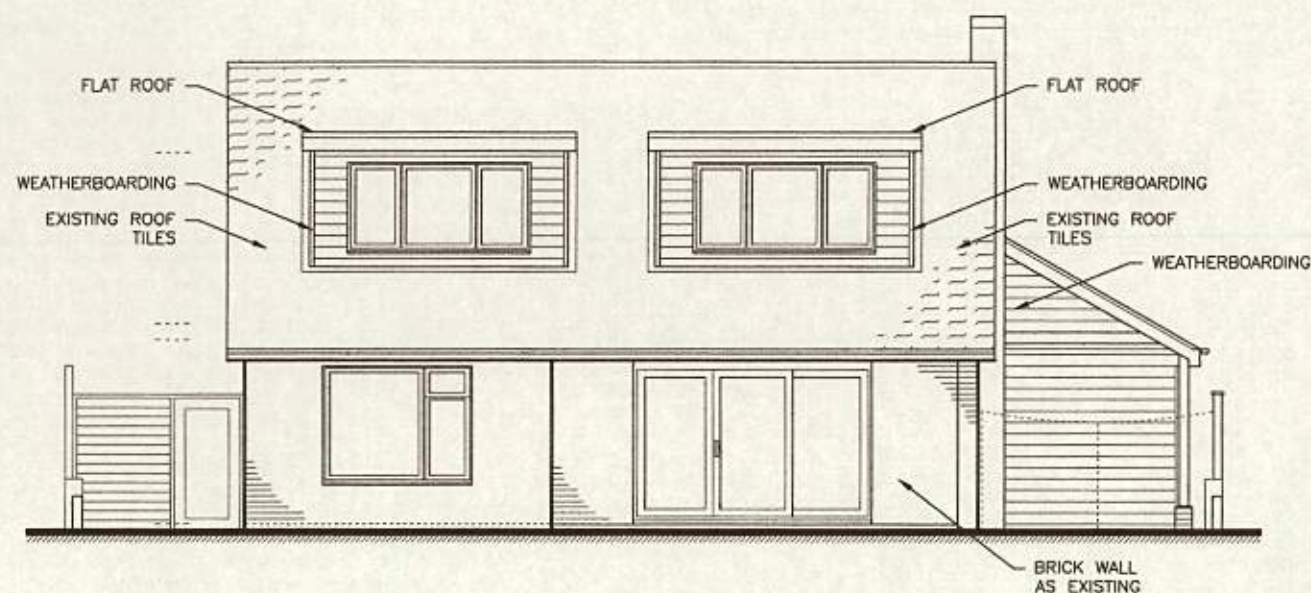


PROPOSED FRONT / SOUTH-EAST ELEVATION
BD494 PE01-1

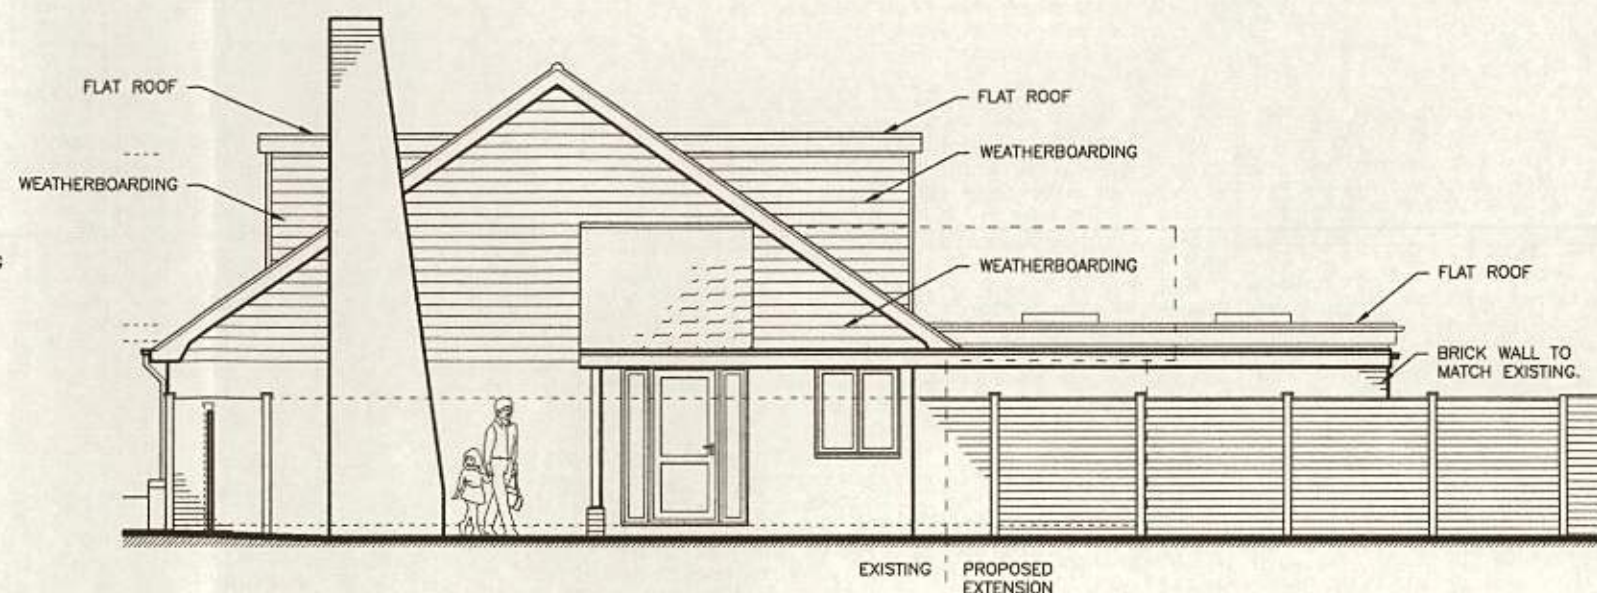

PROPOSED NORTH-EAST ELEVATION
BD494 PE01-2

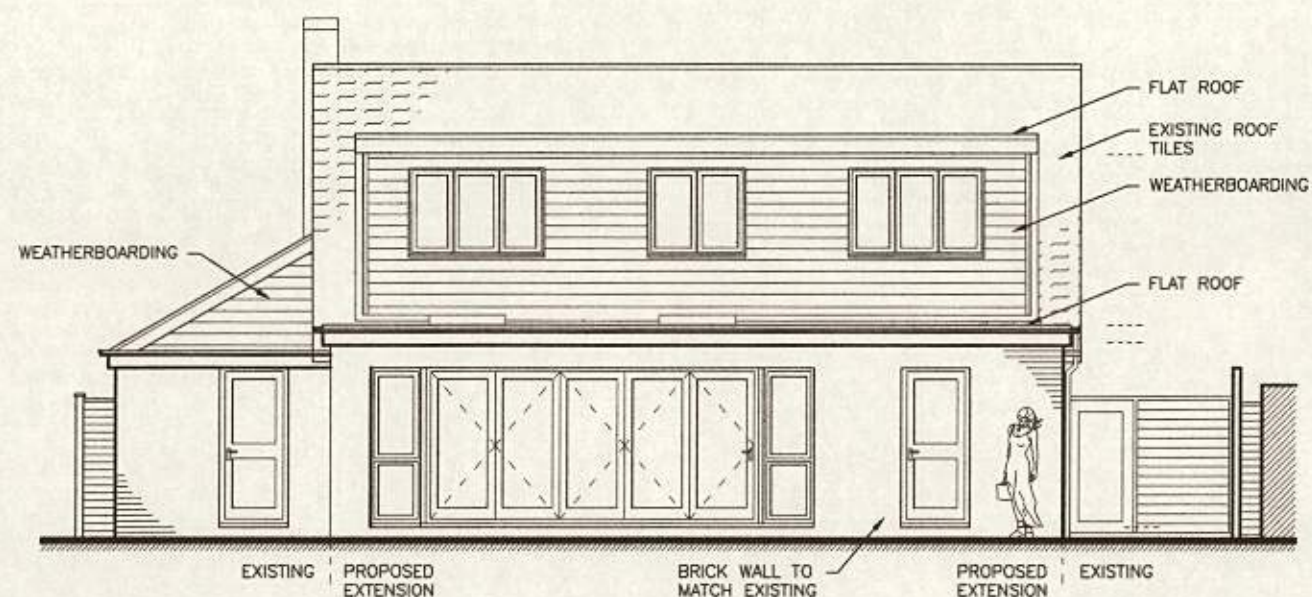

PROPOSED REAR / NORTH-WEST ELEVATION
BD494 PE01-3

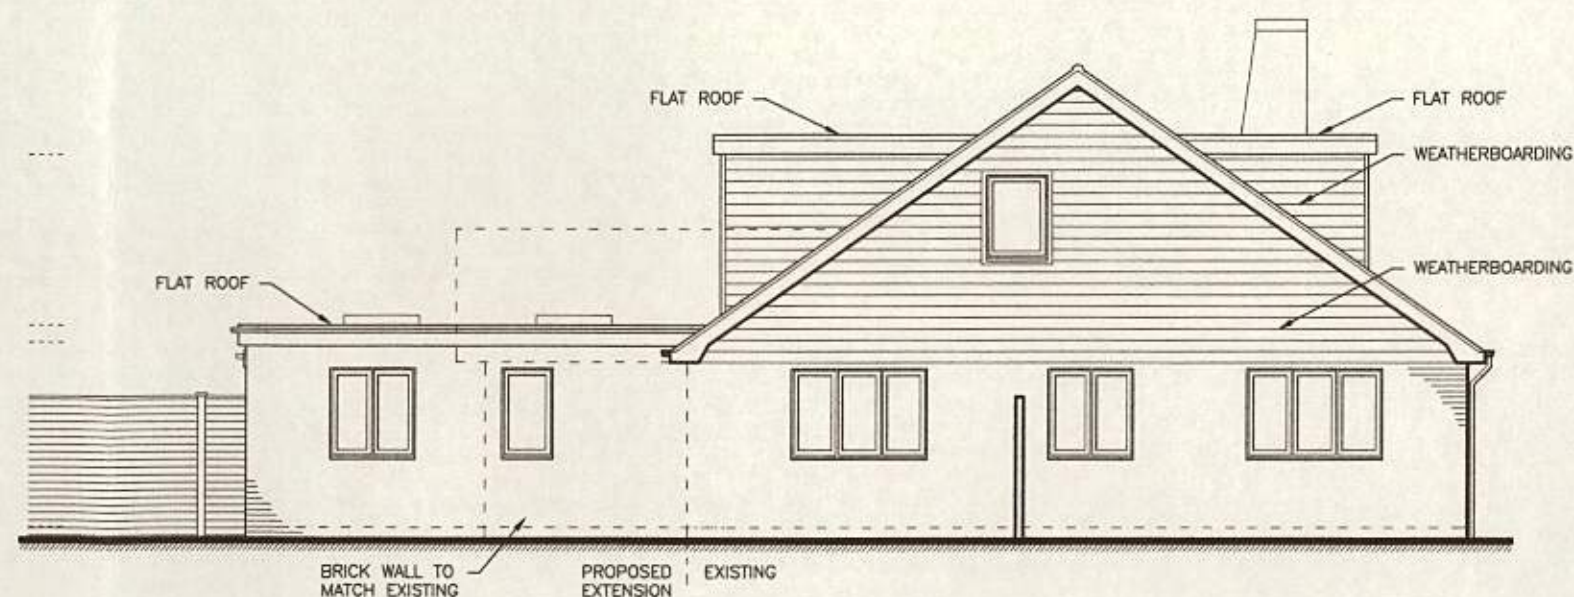

PROPOSED SOUTH-WEST ELEVATION
BD494 PE01-4

NOTE

- Existing ground floor site is generally level.
- Proposed finished floor level for the extension to match the existing ground floor level.
- Ceiling height to be inspected and confirmed on-site.

Living Space

www.livingspacedesign.com
Cedar Field, Five Arms, Farnington,
Chichester, West Sussex, PO18 9LX
tel: 01243 572604 fax: 01243 575139

Copyright of this drawing is reserved by
Living Space. This drawing is not to be
scaled for construction except for
planning purposes only. All dimensions
are to be checked on site prior to
construction or manufacture. If there are
any discrepancies the designer is to be
informed immediately.

PROJECT:
3 APPLE GROVE,
ALDWICK,
BOGNOR REGIS,
PO21 4NB

CLIENT: MRS. SACHA
CHURCHILL

TITLE:
PROPOSED ELEVATIONS

JOB NO.:
BD494

DWG. NO.:
PE01-1,2,3,4

DATE:
05 09 2012

SCALE:
1:100 @ A3

REV.:
1

DRAWN BY:
J.L.