



AW/224/12.

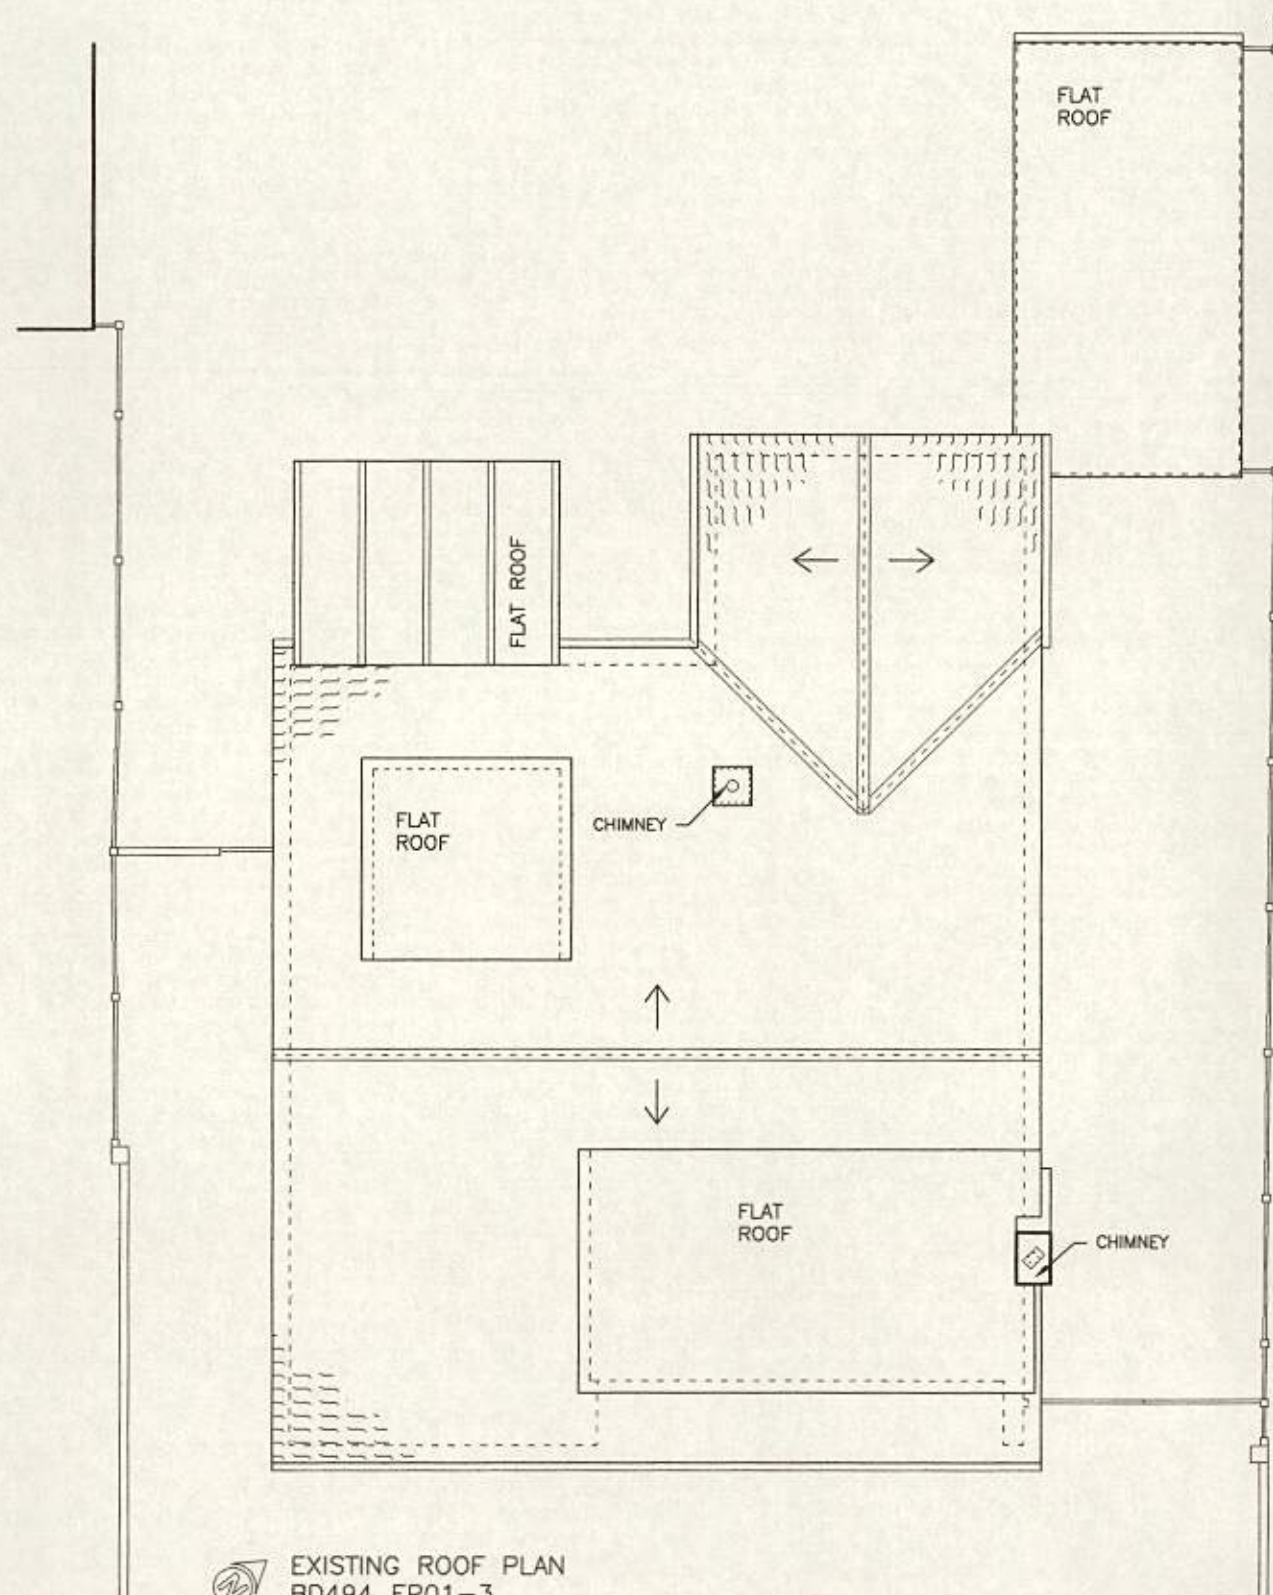

EXISTING ROOF PLAN
BD494 EP01-3

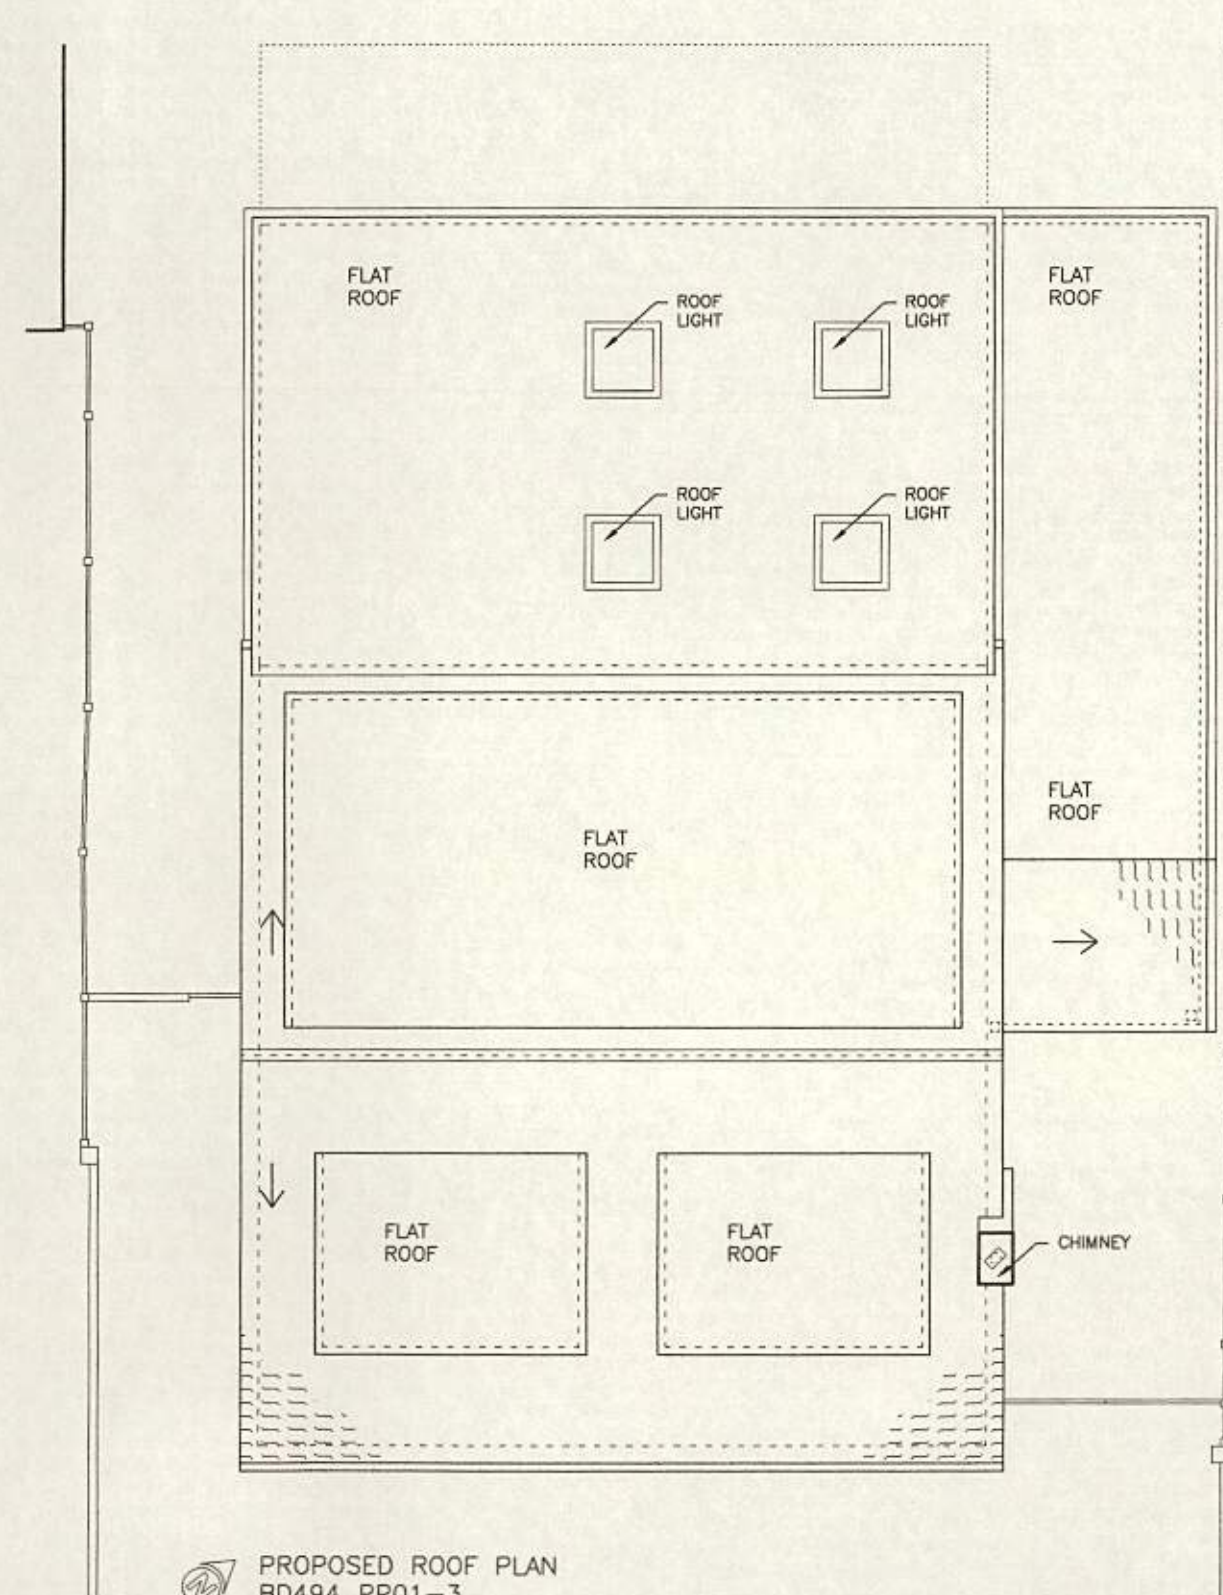

PROPOSED ROOF PLAN
BD494 PP01-3

↓ SLOPE ROOF

Living Space

www.livingspacedesign.com
Cedar Field, Pine Avenue, Hasting, Essex, PO18 9LX
Tel: 01243 572604 Fax: 01243 575139

Copyright of this drawing is reserved by Living Space. This drawing is not to be scaled for construction except for planning purposes only. All dimensions are to be checked on site prior to construction or manufacture. If there are any discrepancies the designer is to be informed immediately.

PROJECT:
3 APPLE GROVE,
ALDWICK,
BOGNOR REGIS,
PO21 4NB

CLIENT: MRS. SACHA
CHURCHILL

TITLE:
EXISTING AND PROPOSED
ROOF PLANS

JOB NO.:
BD494

DWG. NO.:
EP01-3 / PP01-3

DATE:
05 09 2012

SCALE:
1:100 @ A3

REV.:
1

DRAWN BY:
J.L.