


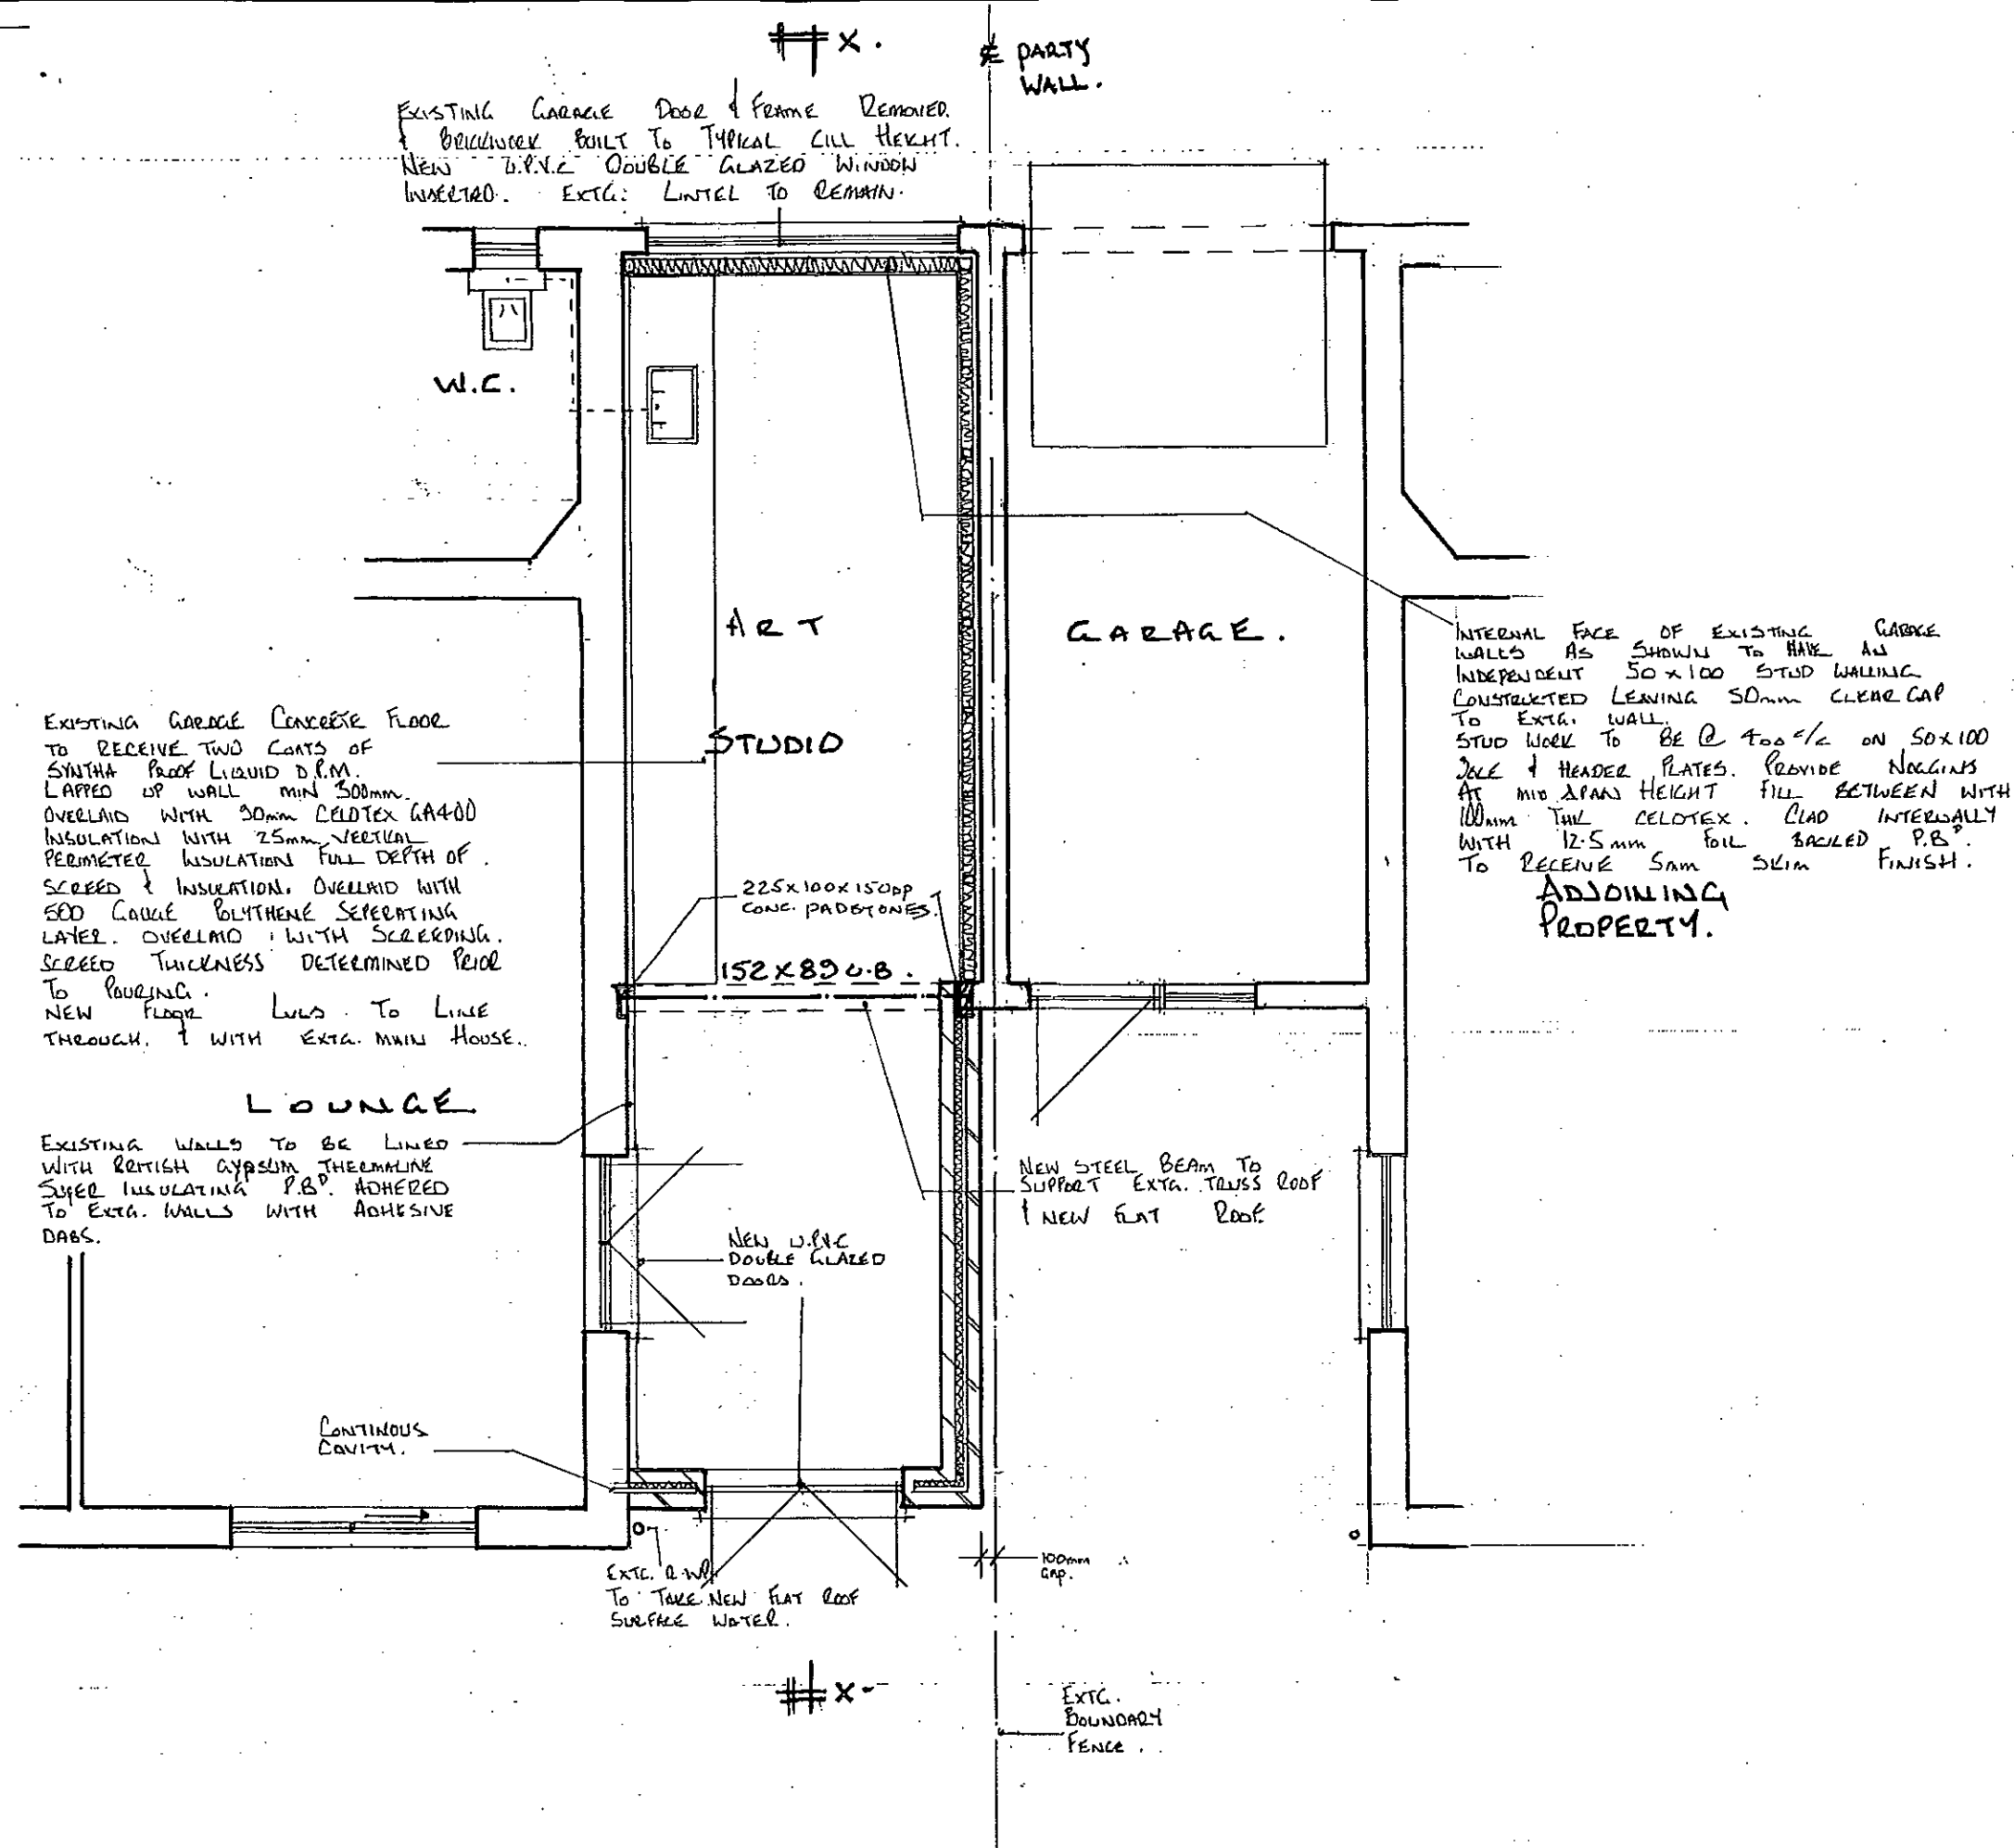

- NOTES:
1. Do not scale this drawing. Use figured dimensions only, except for Planning purposes.
 2. All dimensions must be checked on site by the contractor prior to commencement of work.
 3. All construction details are indicative and are to be checked and confirmed on site and any divergences are to be agreed with the Contract Administrator.

THIS DRAWING TO BE READ IN CONJUNCTION WITH THE
BUILDING CONTROL AND CONSTRUCTION NOTES

K.E. HILTON AND ASSOCIATES			
Chartered Structural Engineers			
2 ALBERT CHAMBERS		Tel:	01243 865500
SUDLEY ROAD		Fax:	01243 860489
BOGNOR REGIS		Mobile:	07968 333140
WEST SUSSEX		E-Mail: k_e_hilton@yahoo.co.uk	
PO21 1EQ			

PART GROUND FLOOR PLAN. [AS PROPP.]			
Scale	1:50.	@ A3:	Drawn By: C.E.B.
Date	SEP. 13.	Checked	K.E.H.
Drawing Number	4990-4		

Extension & Alterations – 29 Bedenscroft, Aldwick Fields, Aldwick, Bognor Regis.
PO21 3SD.