




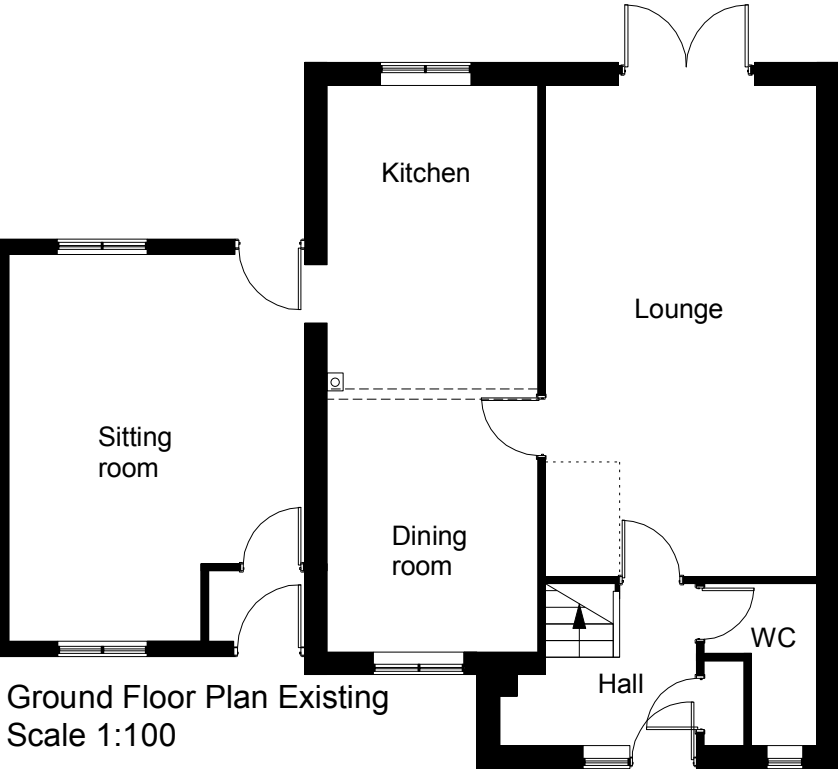

Ground Floor Plan Existing
Scale 1:100

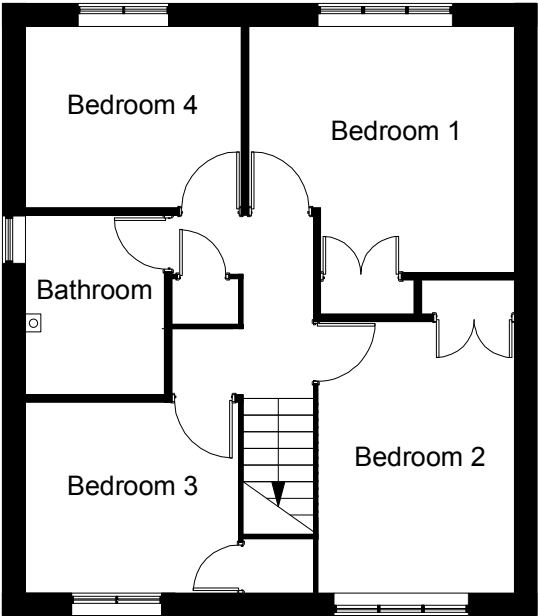

First Floor Plan Existing
Scale 1:100

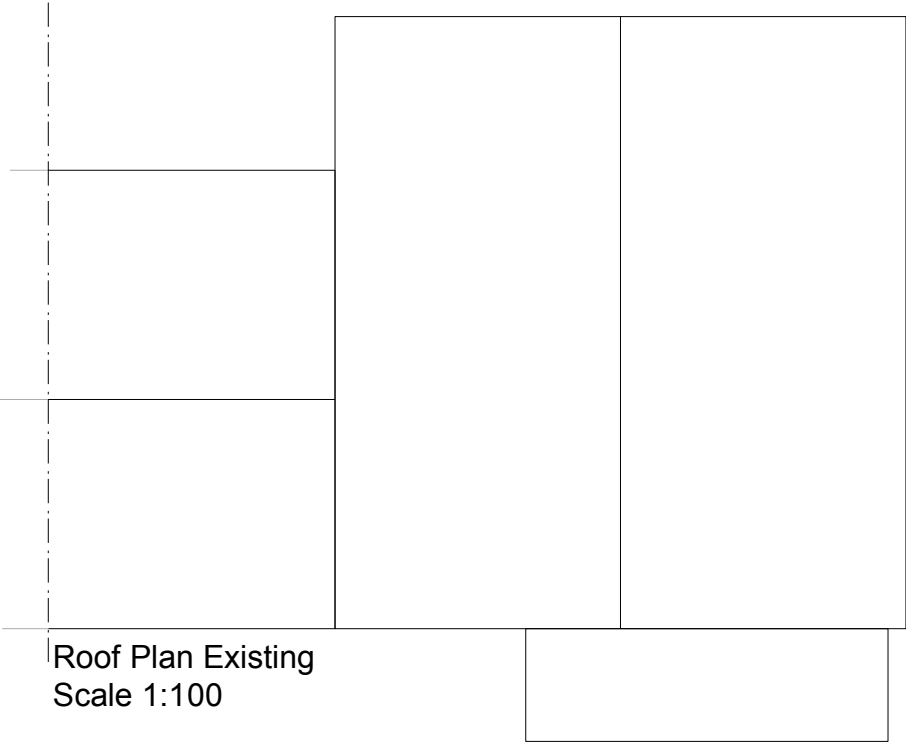

Roof Plan Existing
Scale 1:100

All dims and details to be checked on site prior to any commencement of work. This plan is not a full specification or schedule of work and has been produced solely for the purpose of obtaining the necessary local authority consents/approvals For Party Wall etc. Act 1996 see Government booklet or website.	Status:		Client:	Revision:	Project: Extension
	Preliminary	☐ Tender ☐	Mr & Mrs Scott 41 Aldwick Fields Aldwick Bognor Regis West Sussex PO21 3SU	Scale:1:100@A3	Content: Existing floor and roof plans
	Planning	☒ Construction ☐		Date: Jan 20	
	Building Regulations	☐ As Built ☐		Dwg No: NS002	