
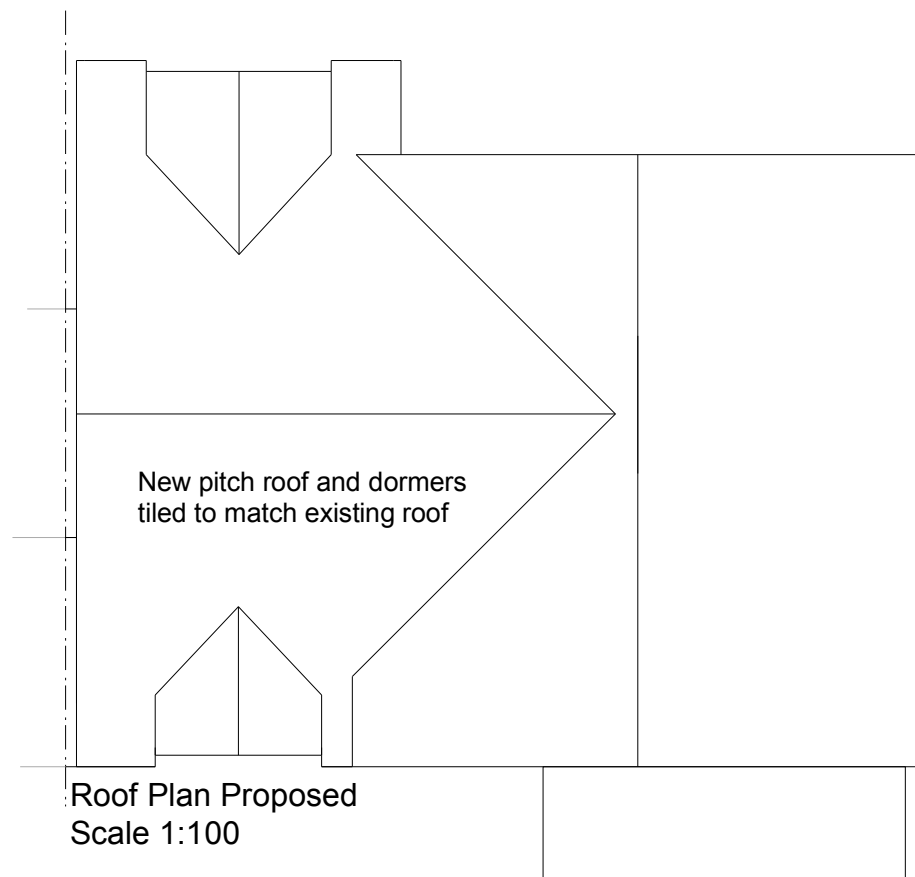
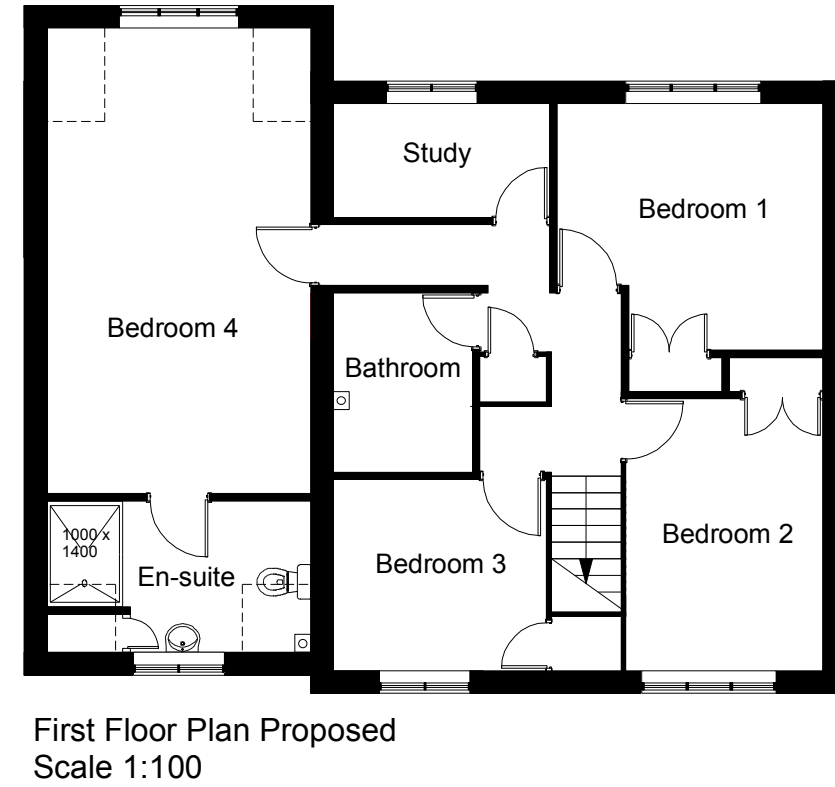


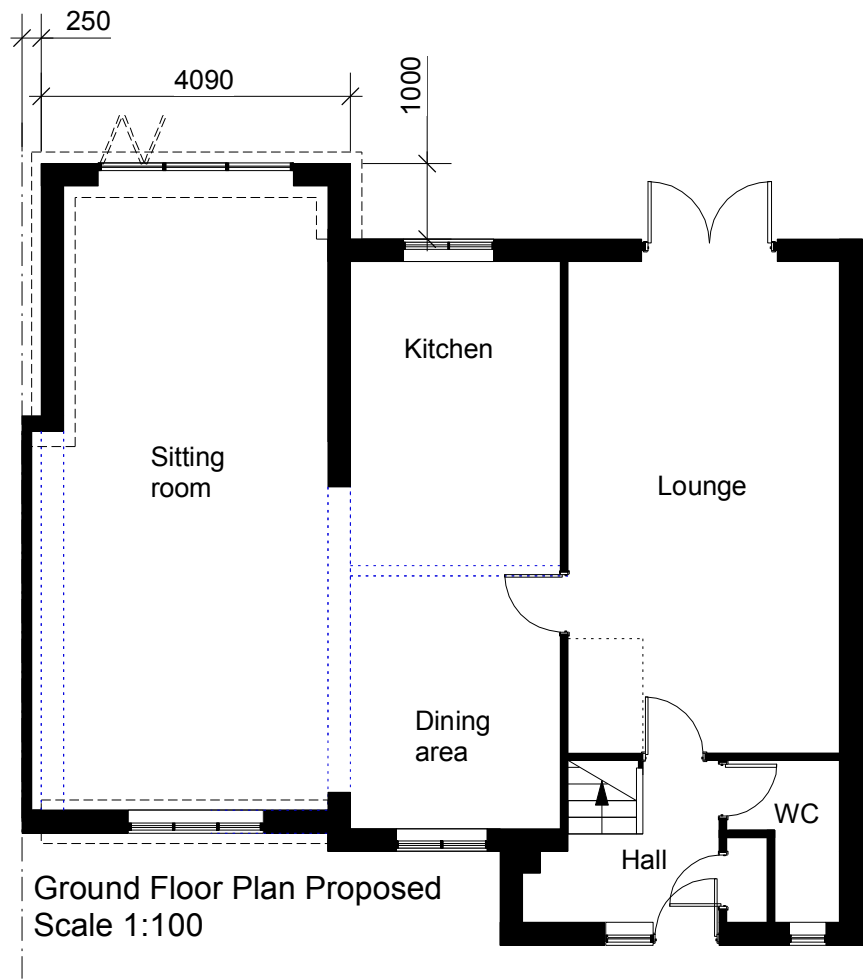

All dims and details to be checked on site prior to any commencement of work. This plan is not a full specification or schedule of work and has been produced solely for the purpose of obtaining the necessary local authority consents/approvals For Party Wall etc. Act 1996 see Government booklet or website.	Status:		Client: Mr & Mrs Scott 41 Aldwick Felds Aldwick Bognor Regis West Sussex PO21 3SU	Revision:	Project: Extension
	Preliminary	☐ Tender ☐		Scale: 1:100@A3	Content: Proposed floor and roof plans
	Planning	☒ Construction ☐		Date: Jan 20	
	Building Regulations	☐ As Built ☐		Dwg No: NS004	