


All materials to the proposed extension are to be to match existing

3.90m EXTENSION

New window opening

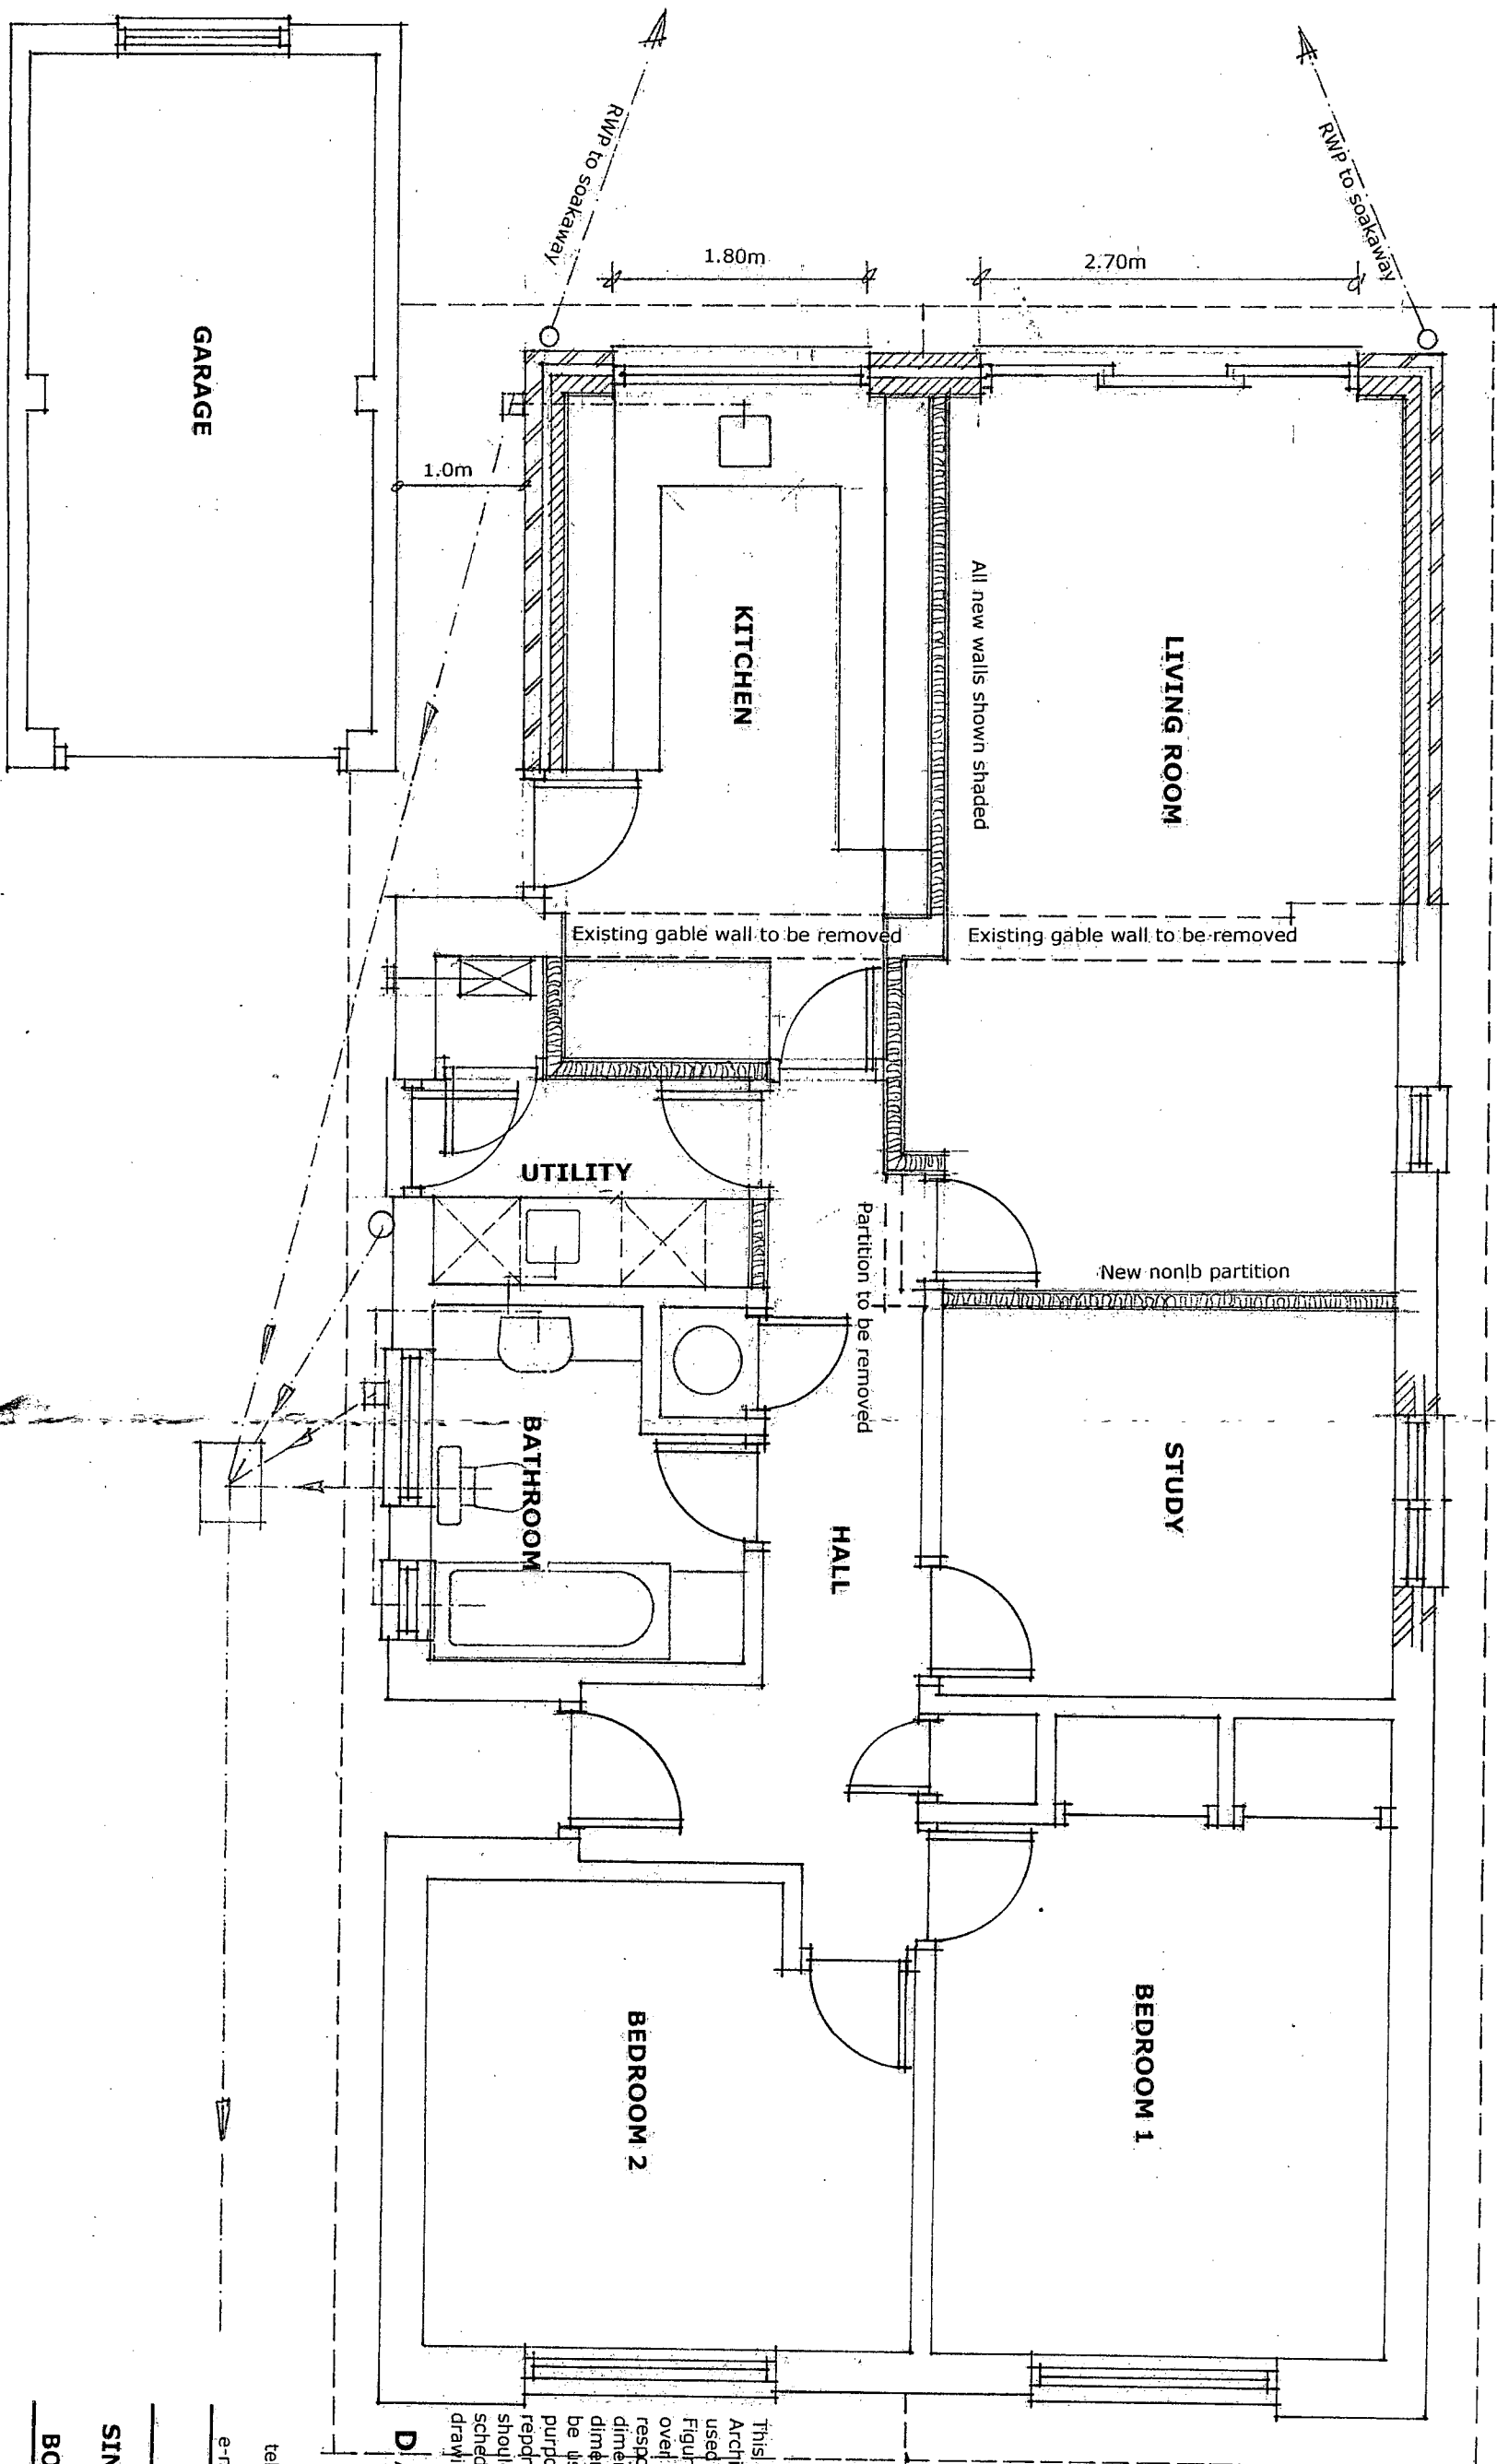

NOTES

This drawing is the copyright of the Architect and must not be reproduced or used without the Architect's permission. Figured dimensions are to take precedence over scaled dimensions. The Contractor is responsible for checking all figured dimensions on drawings against actual site dimensions. Scaled dimensions are not to be used for construction and setting out purposes. Any discrepancies are to be reported to the Architect. This drawing should be read in conjunction with schedules, specifications and engineers drawings and details where applicable.

**DAVID BENNETT
ARCHITECTS**

THE OLD COTTAGE
10 VICARAGE LANE, FELPHAM
WEST SUSSEX PO22 7EA.
tel: 01243 842619 & 07932 757144
fax: 01243 842619
e-mail: davidbenettarch@excite.com

CLIENT

MR J STANLEY

PROJECT

**SINGLE STOREY EXTENSION
15 HEWARTS LANE
BOGNOR REGIS, PO21 3DR**

DRAWING TITLE

PROPOSED

GROUND FLOOR PLAN

SCALE

1/50 at A3

REFERENCE

10731/02

ISSUE