


0m 1m 2m 3m 4m 5m 6m 7m 8m

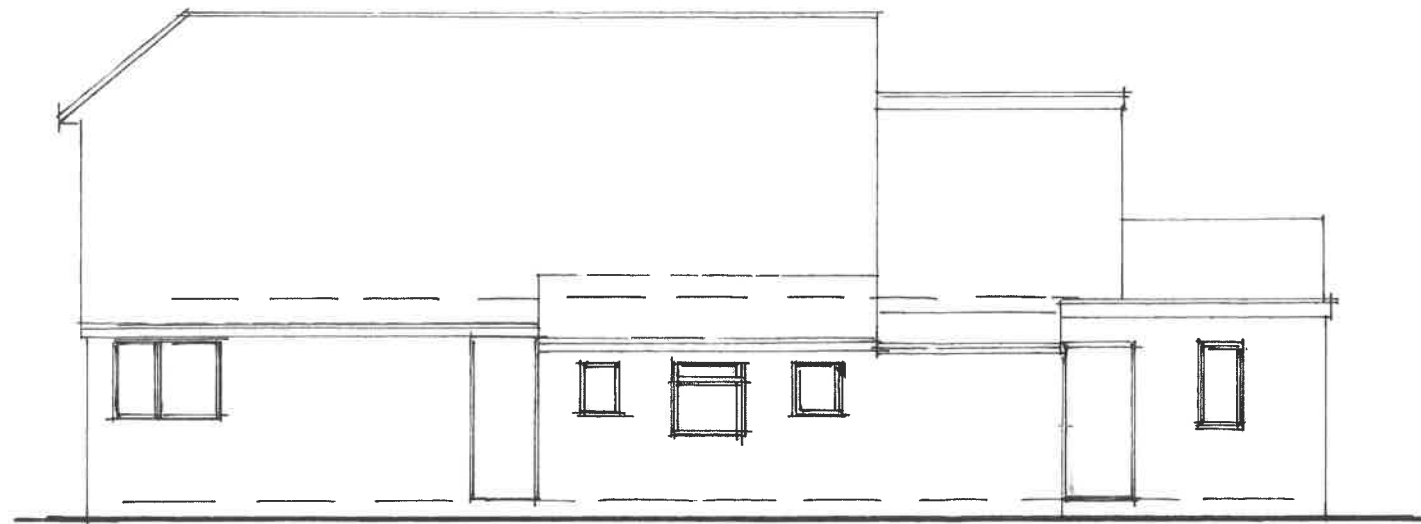

Existing East Elevation



Existing and Proposed South Elevation



Proposed East Elevation

**Sussex Building
Surveyors Ltd**

01903 529583
adk@sussexbuildingsurveyors.com

30 Gossamer Lane,
Bognor Regis,
West Sussex. PO21 3BY

**Extension & Internal
Alterations**

Existing & Proposed Elevations

Scale: 1:100 Paper: A3

Date: May 2019

Drg No.: SBS/508/05 A

All dimensions to be checked on site.
Do not scale except for planning purposes.