


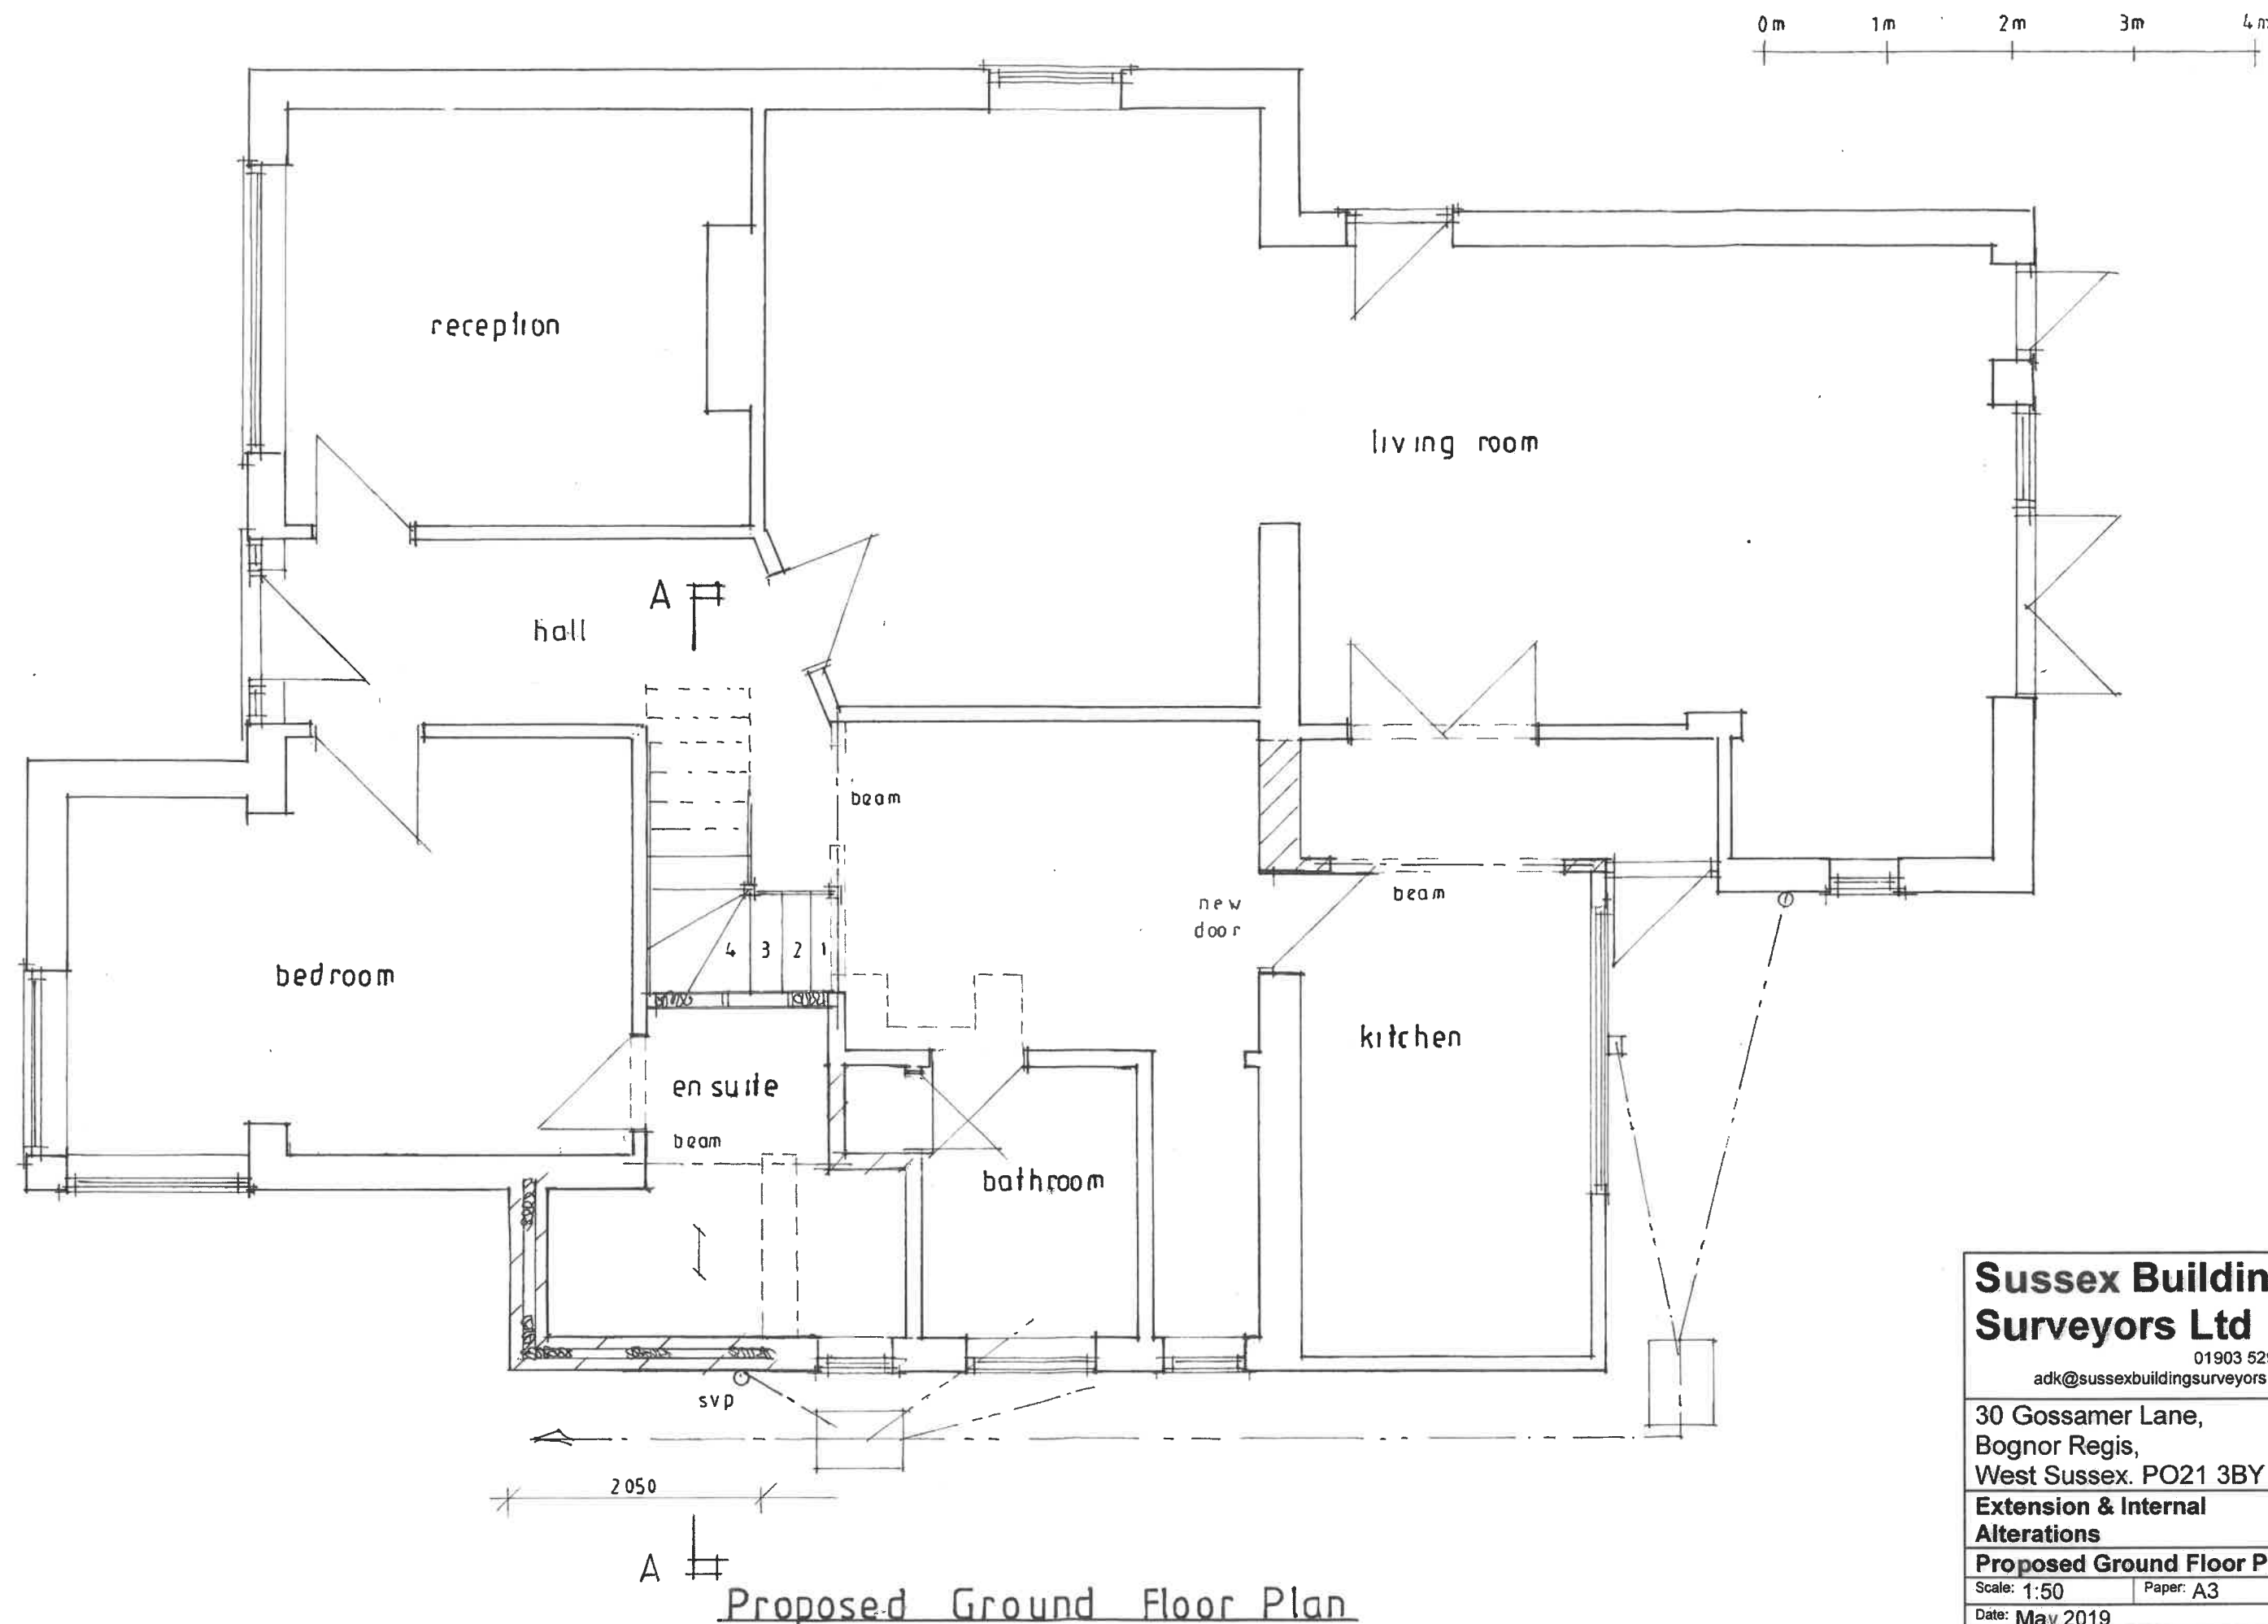

**Sussex Building
Surveyors Ltd**

01903 529583
adk@sussexbuildingsurveyors.com

30 Gossamer Lane,
Bognor Regis,
West Sussex. PO21 3BY

**Extension & Internal
Alterations**

Proposed Ground Floor Plan

Scale: 1:50 Paper: A3

Date: May 2019

Drg No.: SBS/508/03 B

All dimensions to be checked on site.
Do not scale except for planning purposes.