

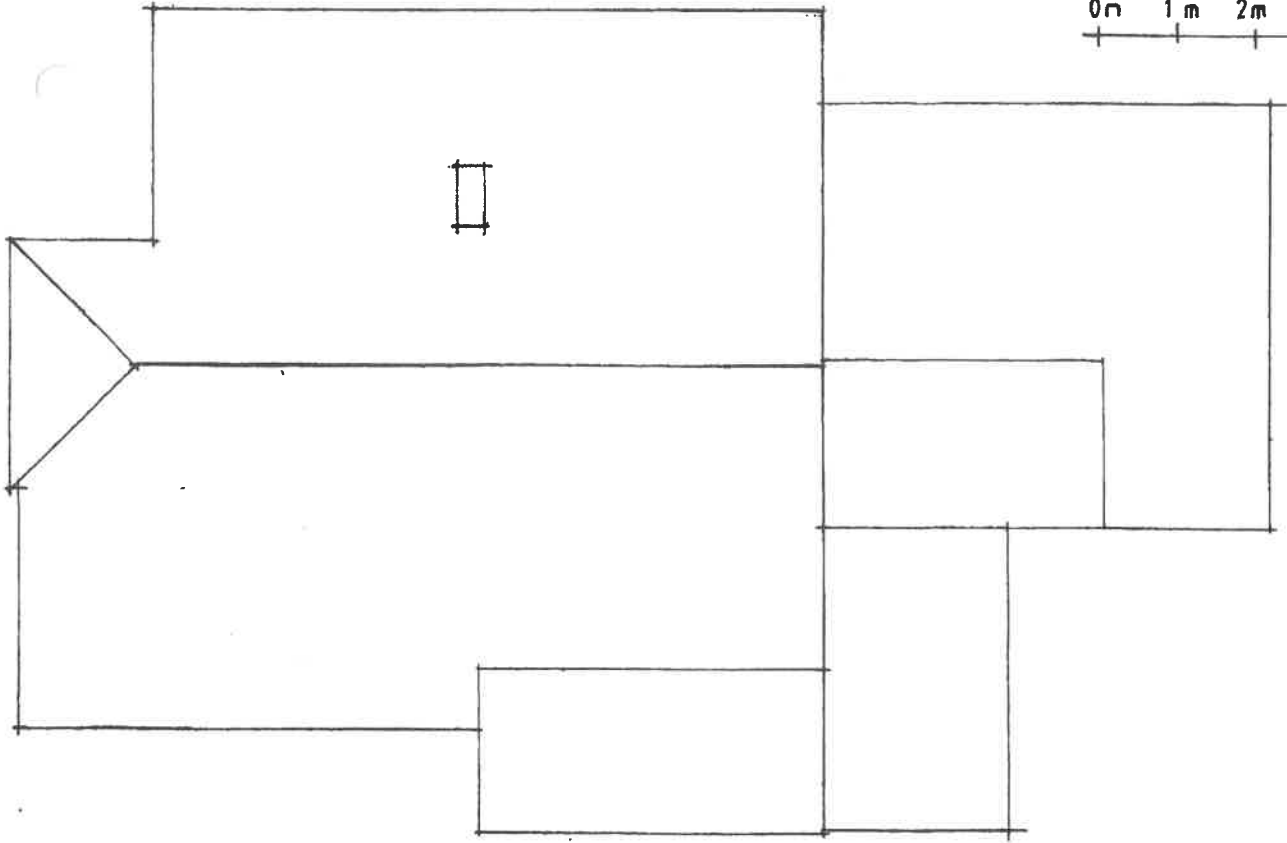


 

Existing Roof Plan

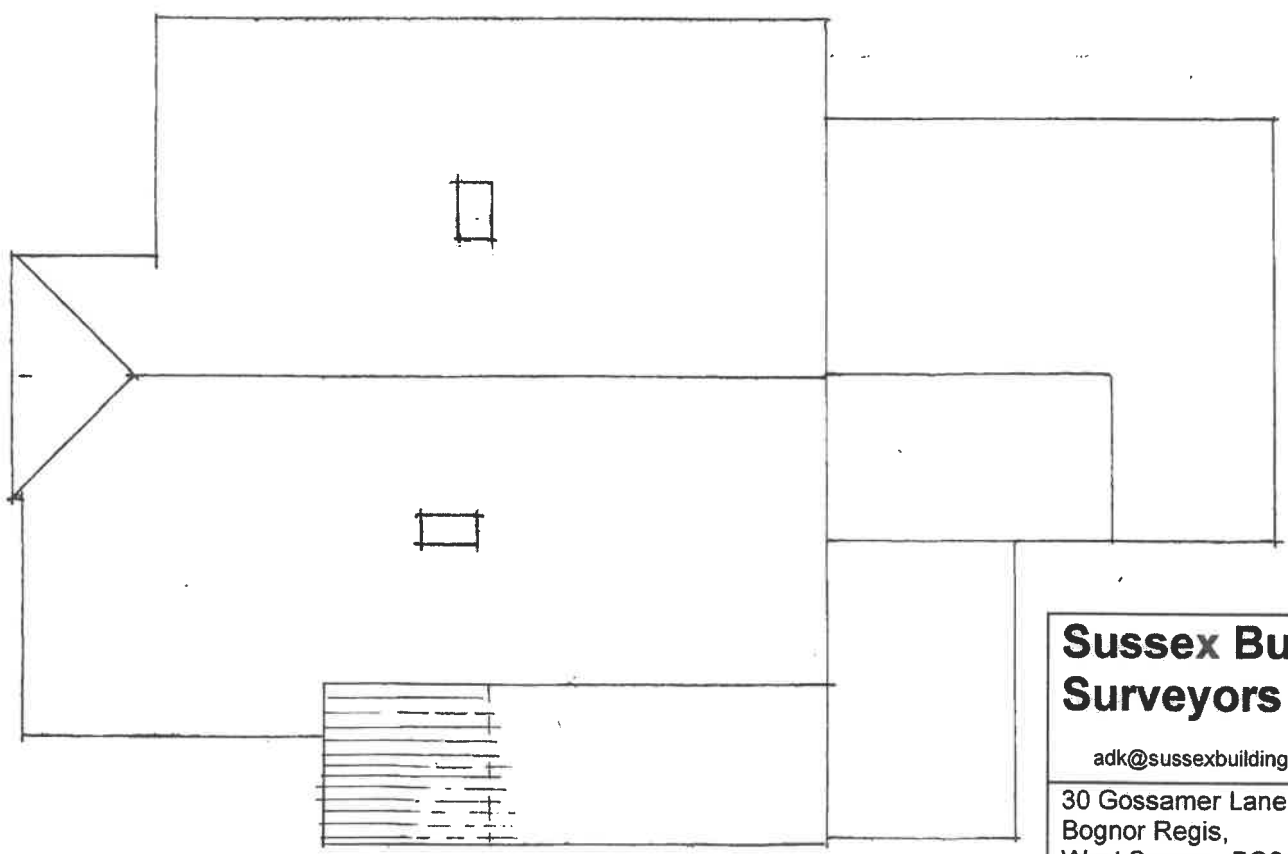

Proposed Roof Plan

Sussex Building Surveyors Ltd	
01903 529583 adk@sussexbuildingsurveyors.com	
30 Gossamer Lane, Bognor Regis, West Sussex. PO21 3BY	
Extension & Internal Alterations Existing & Proposed Roof Plans	
Scale: 1:100	Paper: A4
Date: August 2019	
Drg No.: SBS/508/07	
All dimensions to be checked on site. Do not scale except for planning purposes.	