

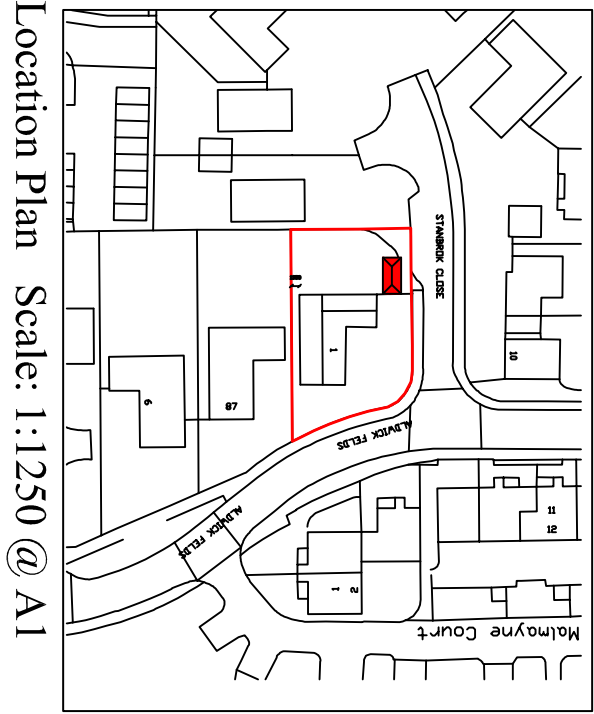


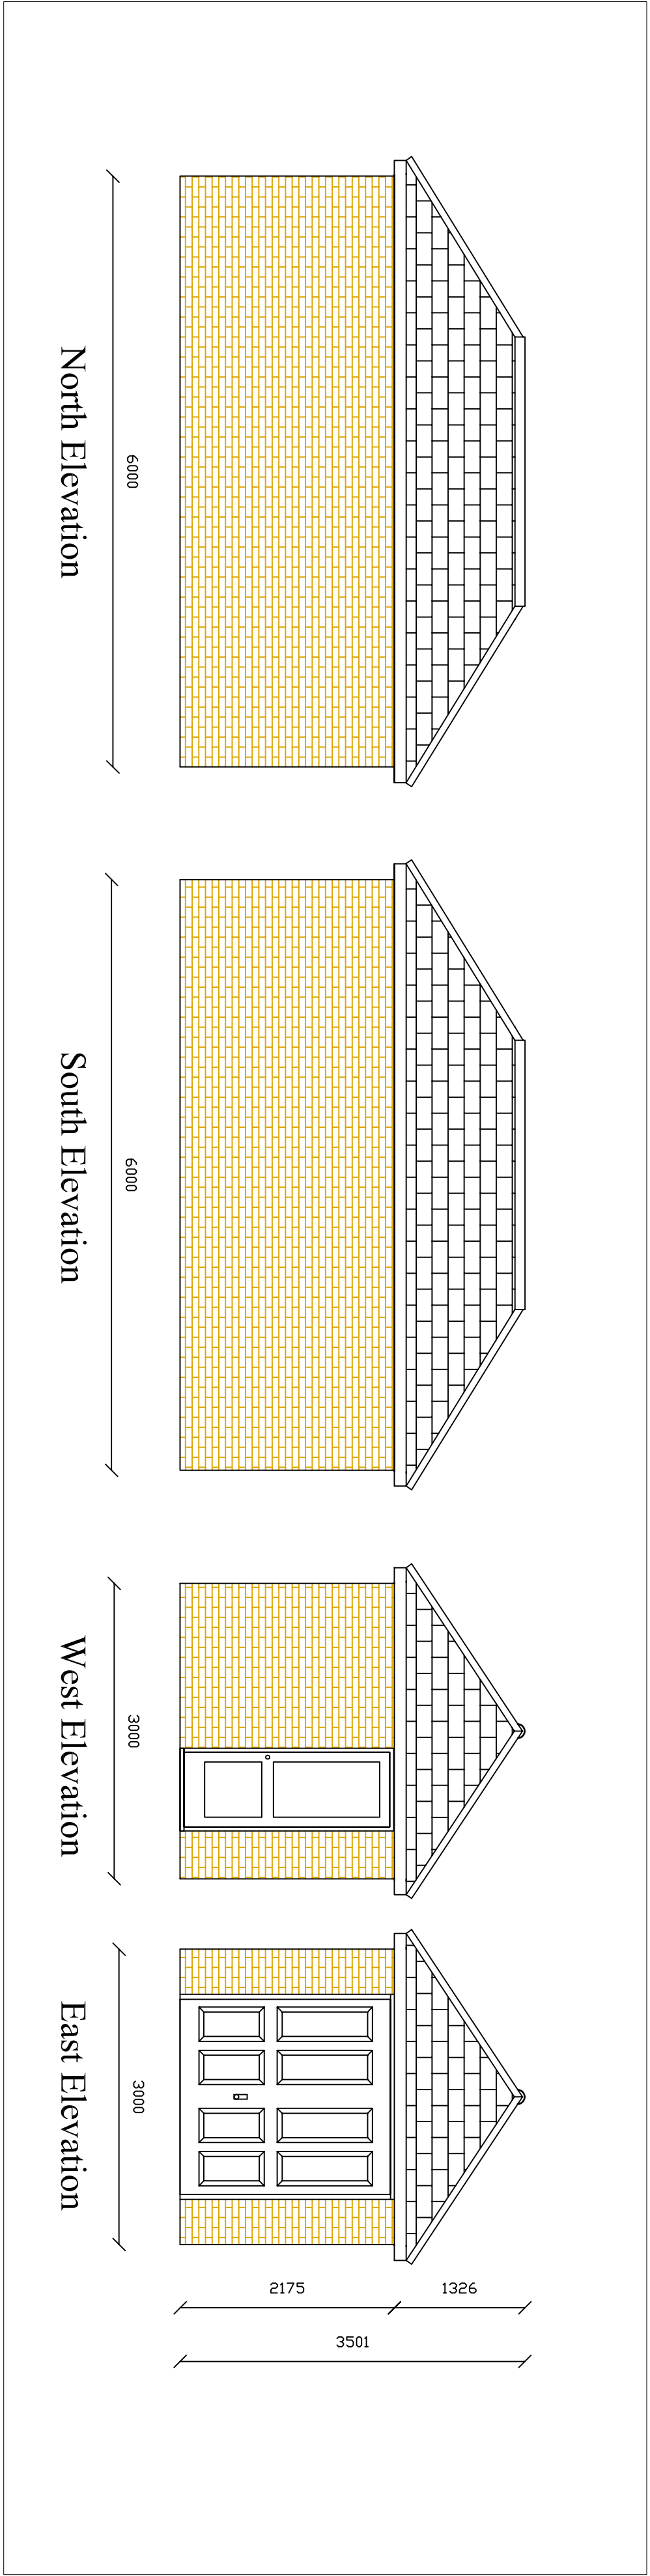


Location Plan Scale: 1:1250 @ A1

Elevations Scale: 1:50 @ A1

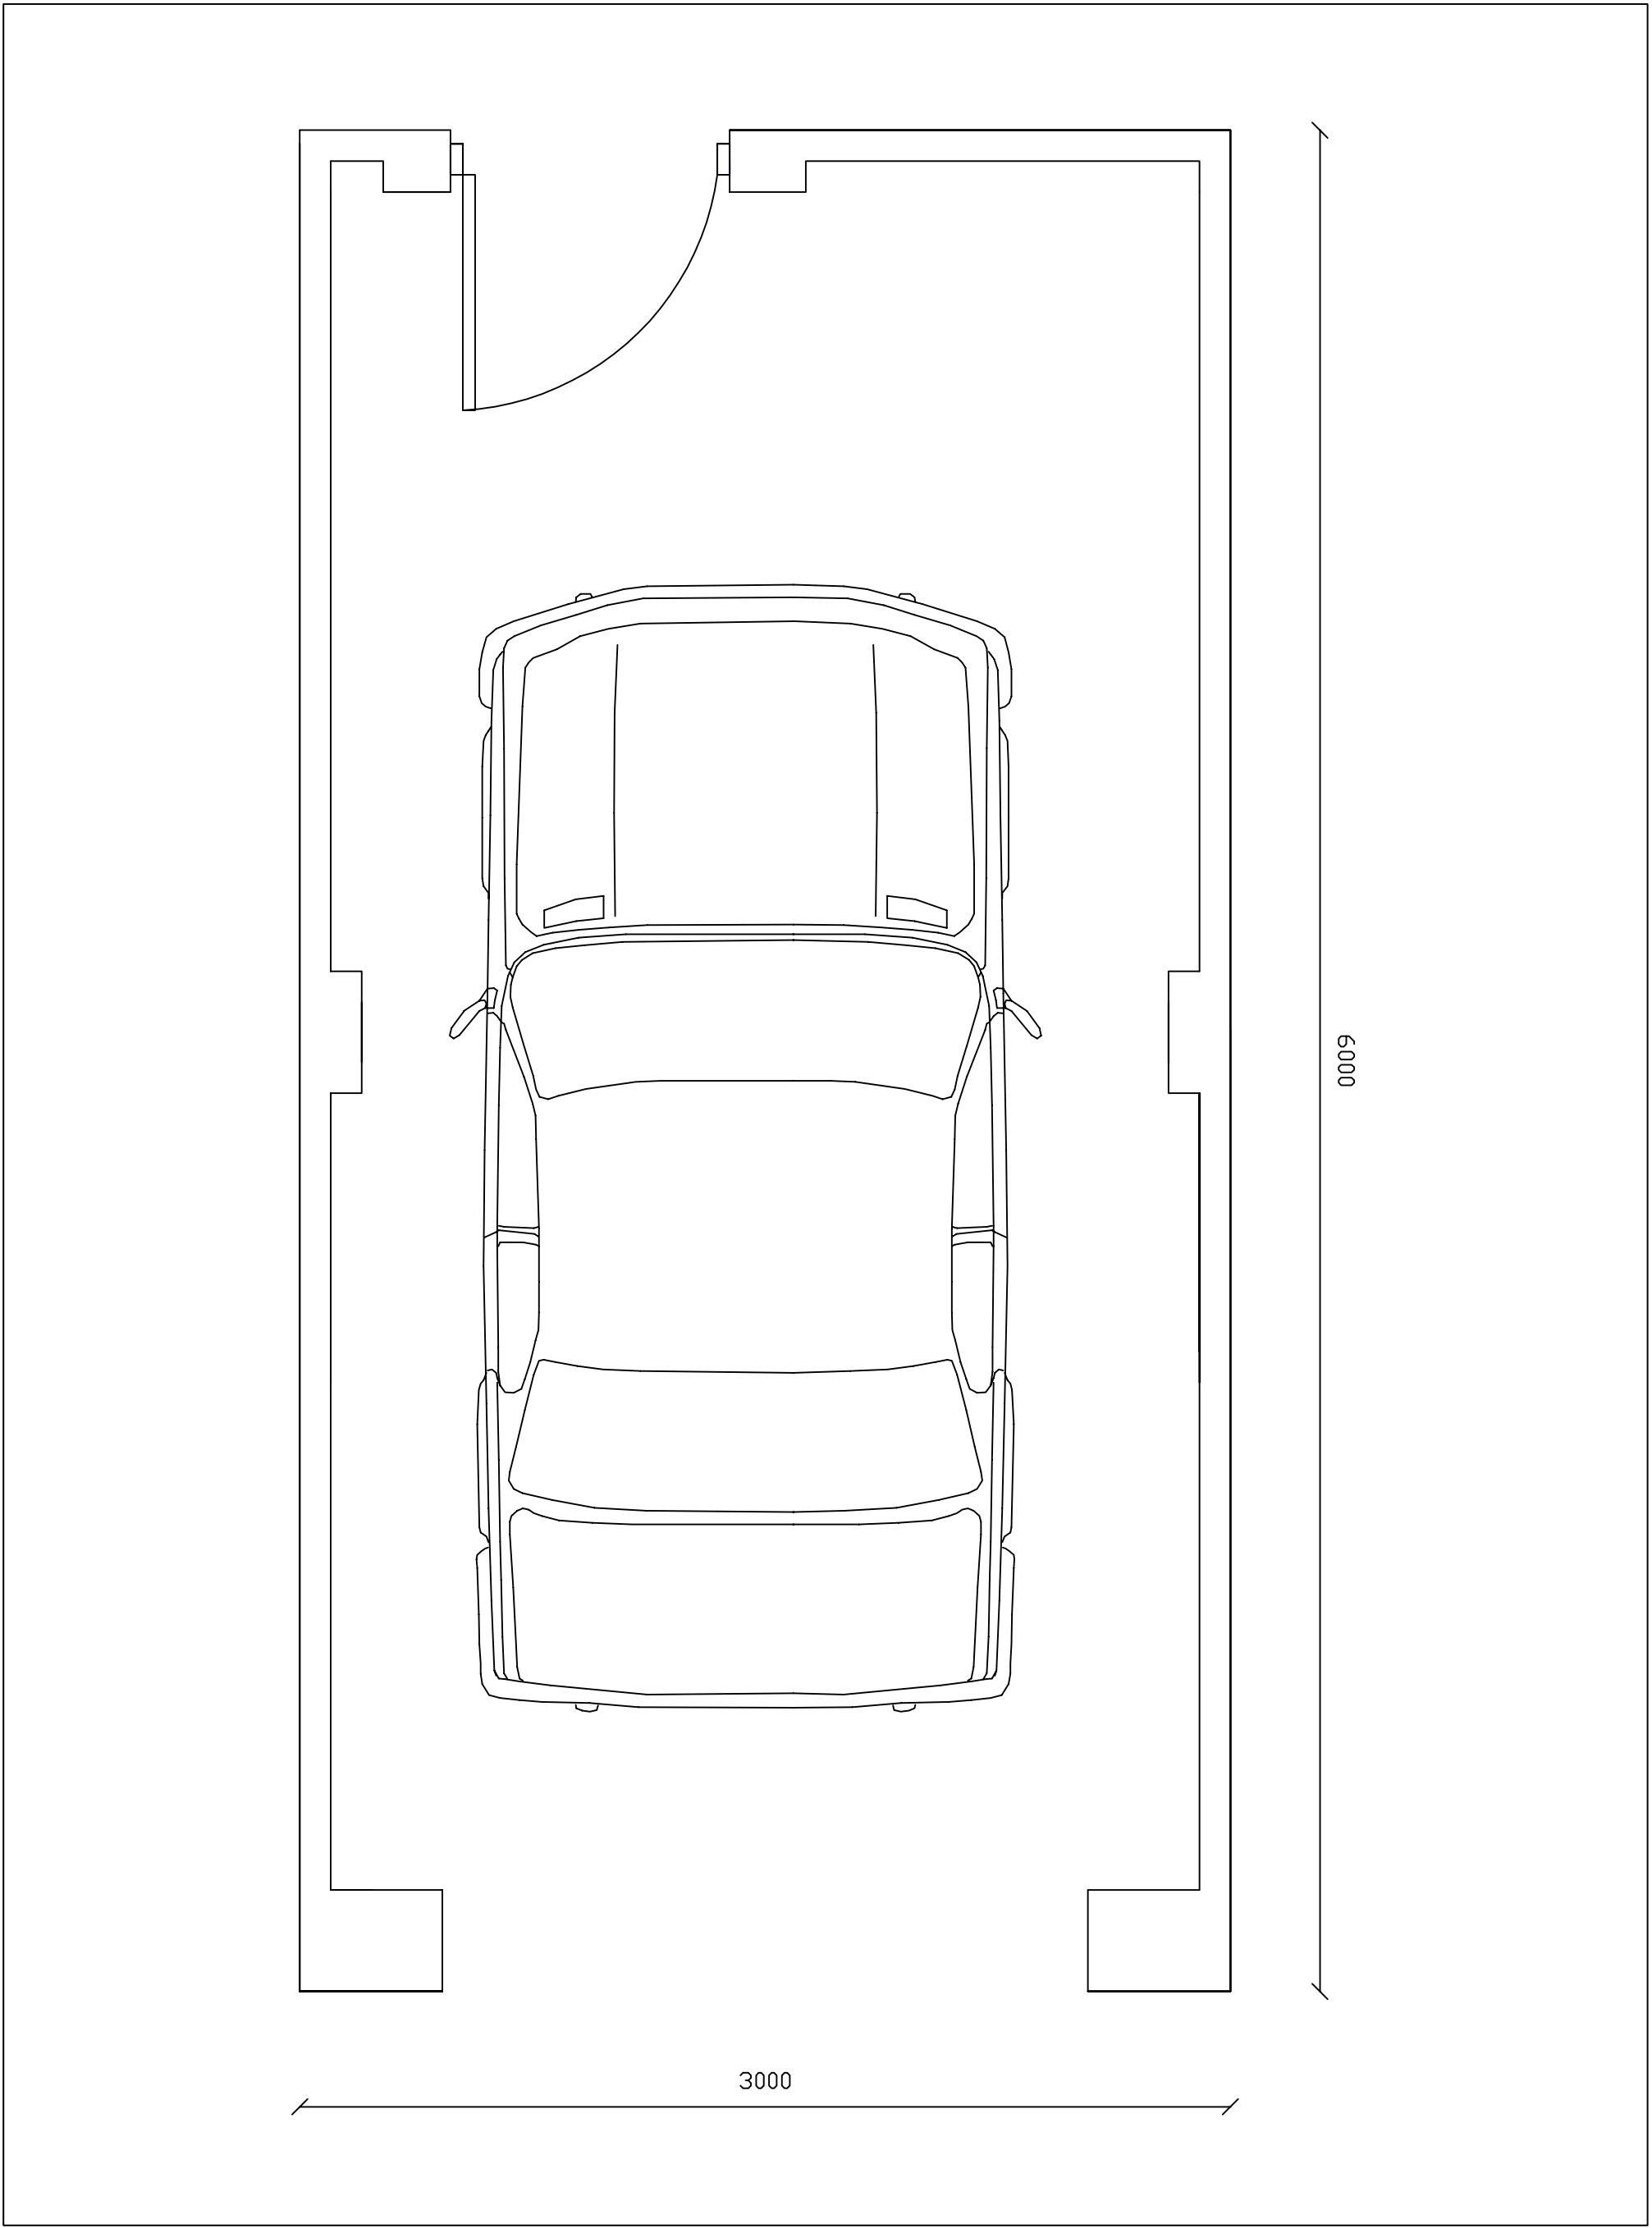

Proposed Floor Plan Scale: 1:20 @ A1

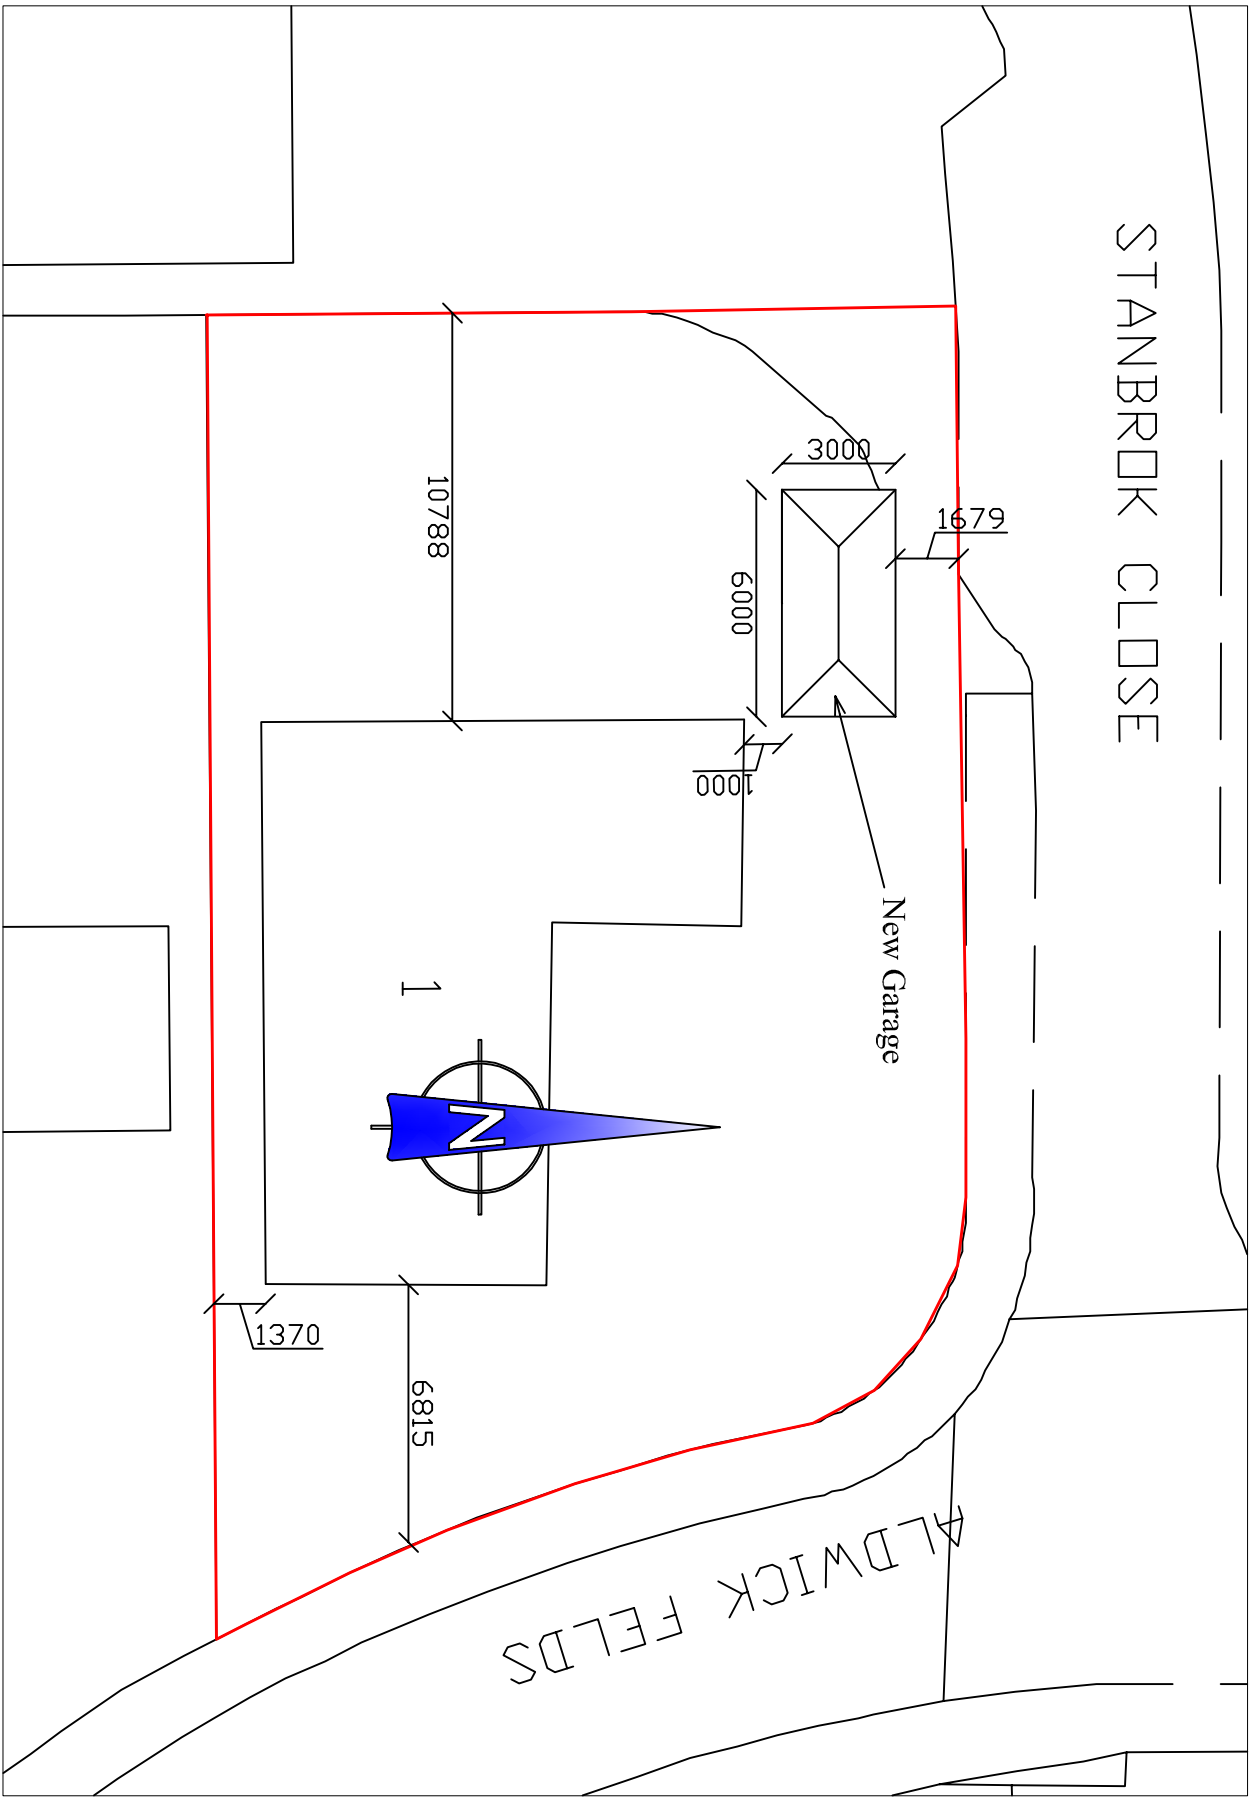

Block Plan Scale: 1:200 @ A1

Notes All details are indicative only. All dimensions to be checked on site by contractor prior to commencement of works. Any discrepancies in drawings to be reported to KMH Construction.			
Rev.	Amendments	Date	Dw.
KMH Construction Ltd New Build, Extensions & Architectural Design 15 Overdown Road, Felpham, Bognor regis, West Sussex, PO22 7HW Tel: 07734 982261 / 07976 264036 e-mail: info@kmhconstruction.co.uk			
CLIENT: Mr & Mrs Perry 1 Stanbrook Close Aldwick Bognor PO21 3SN			
PROJECT: New Single Garage			
DRAWING TITLE: Planning Issue			
DRAWN: STM	JOB NO.: -	SCALE: 1:100 1:50 1:200 1:25	
CHECKED: -	DRAWING NO.:	REV:	
DATE: 21-08-14	TP-P-01		
© KMH Construction Ltd			