


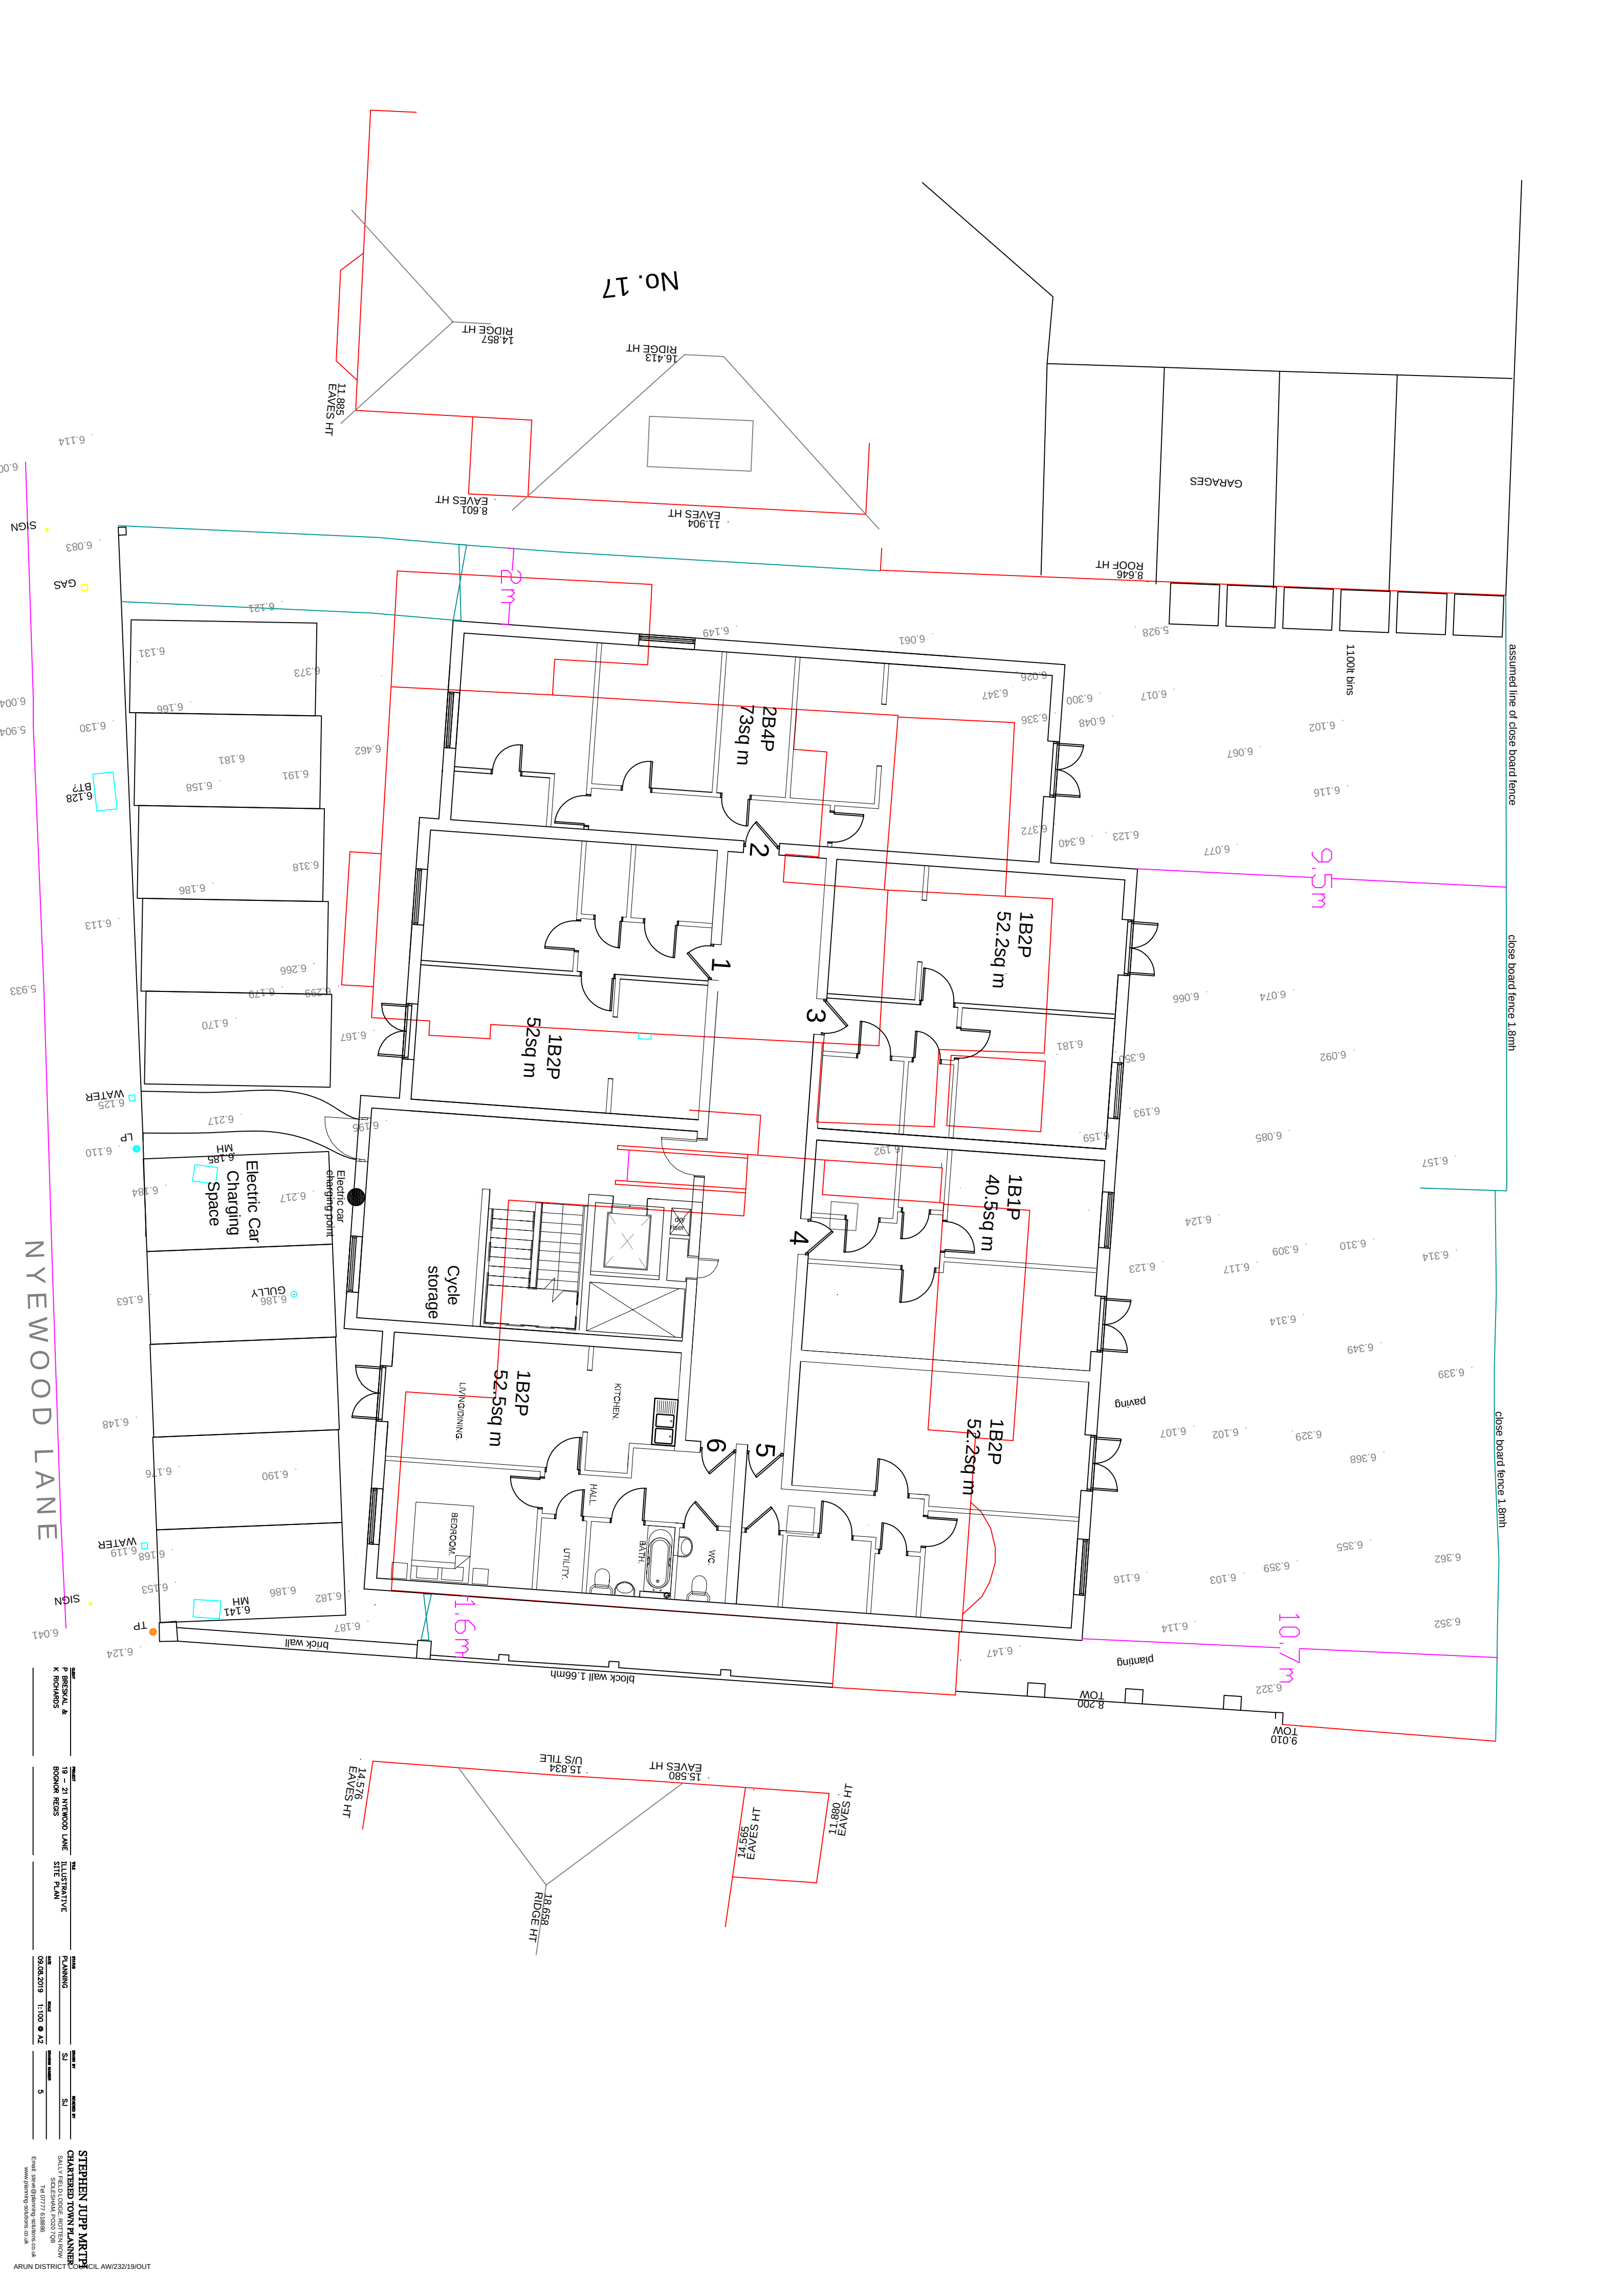

NYEWOOD LANE

DRAWN BY		DATE		SCALE		SHEET NO.	
P. BRESNAHAN	K. RICHARDS	19 - 21 NYEWOOD LANE	ILLUSTRATIVE	1:100	A2	5	5
PROJECT NAME		SITE PLAN		DATE		SHEET NO.	
19 - 21 NYEWOOD LANE		ILLUSTRATIVE		DATE		SHEET NO.	
BROOKING RECS		SITE PLAN		DATE		SHEET NO.	
06.08.2019		1:100		A2		5	