




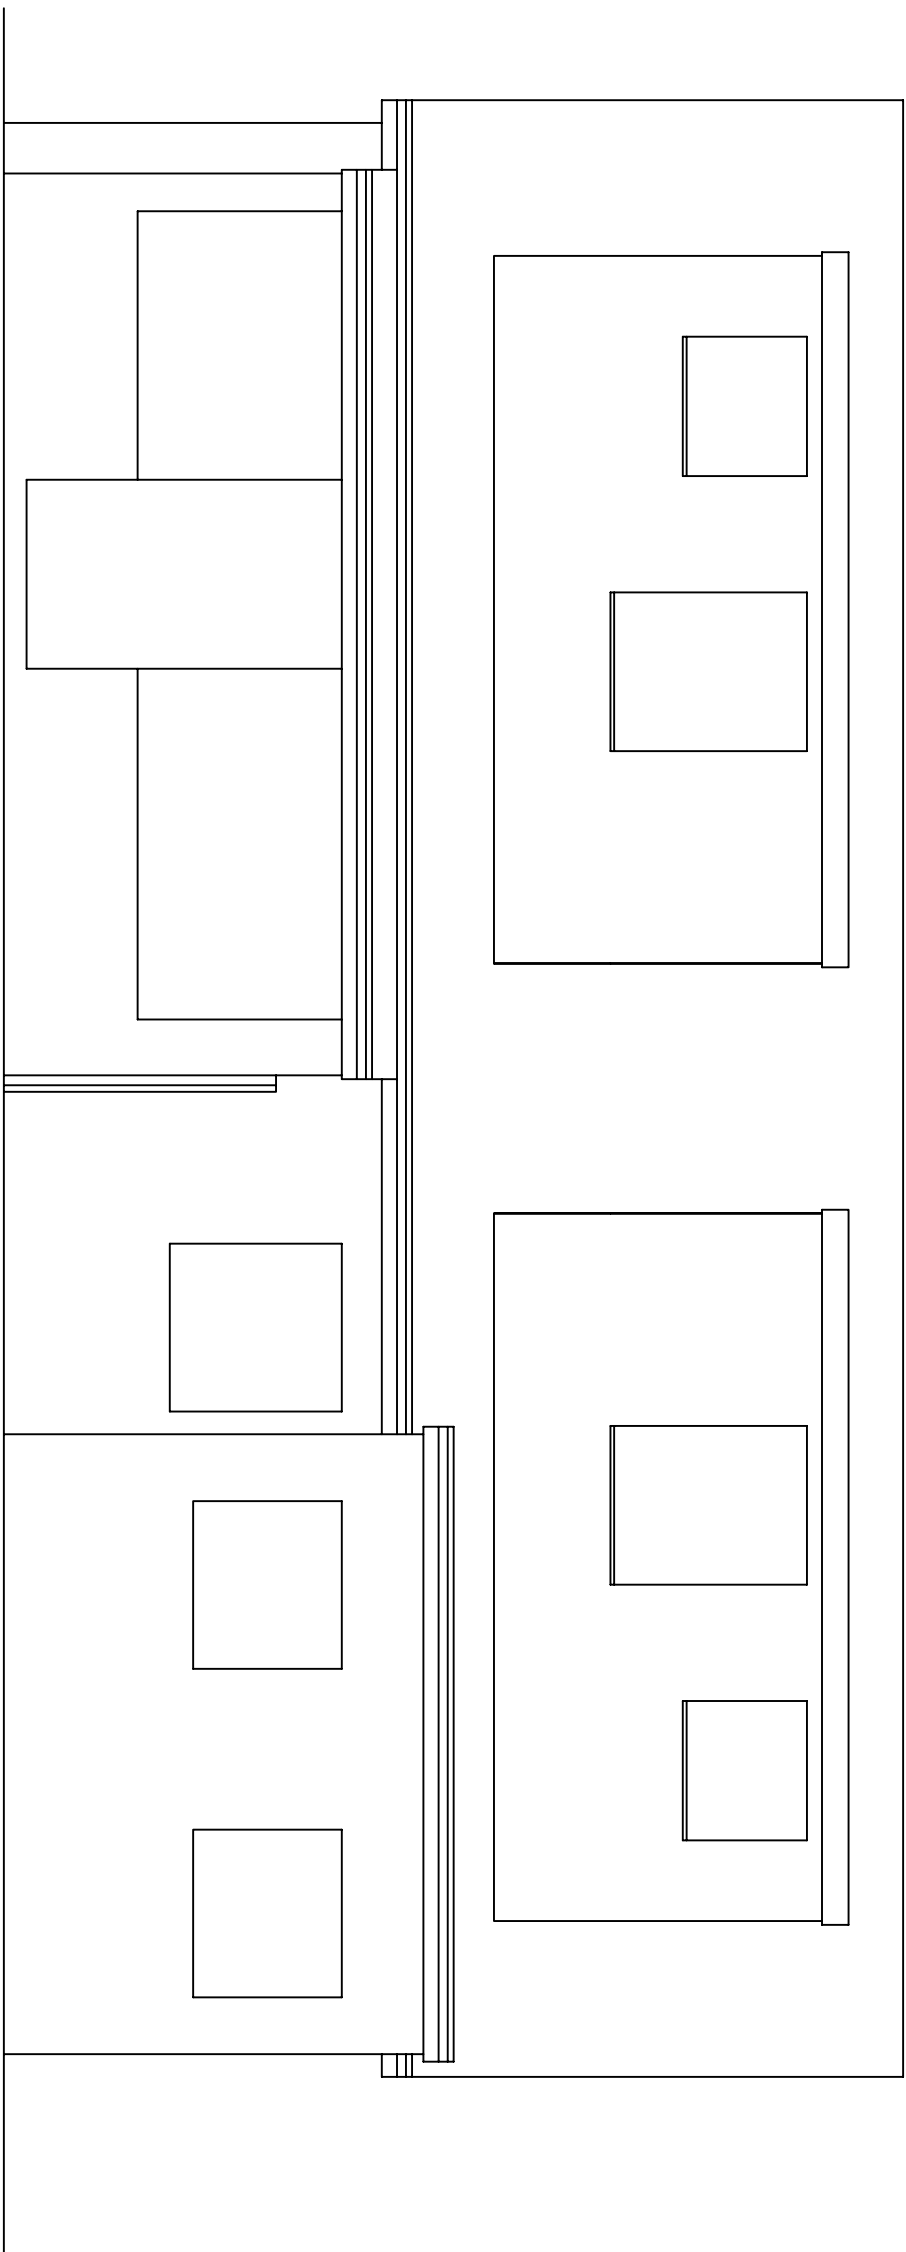

Rear

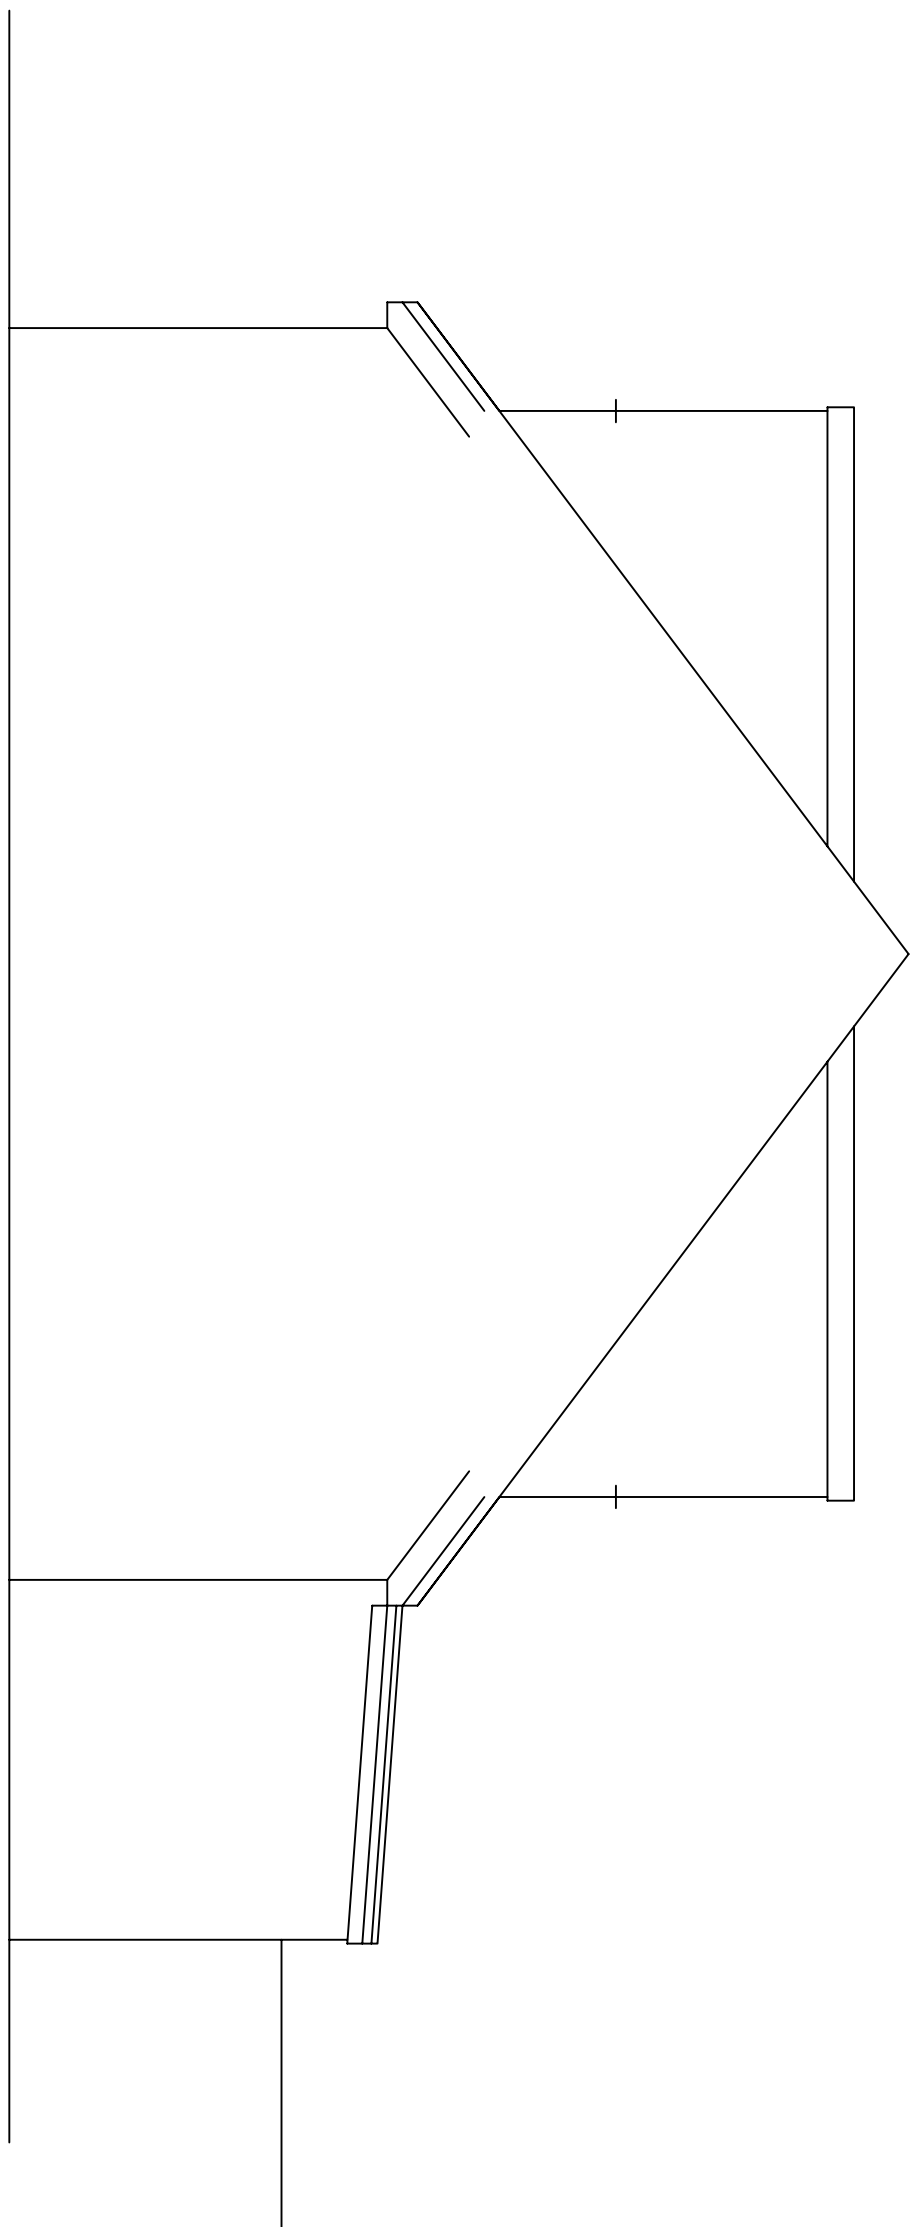

North – South handed

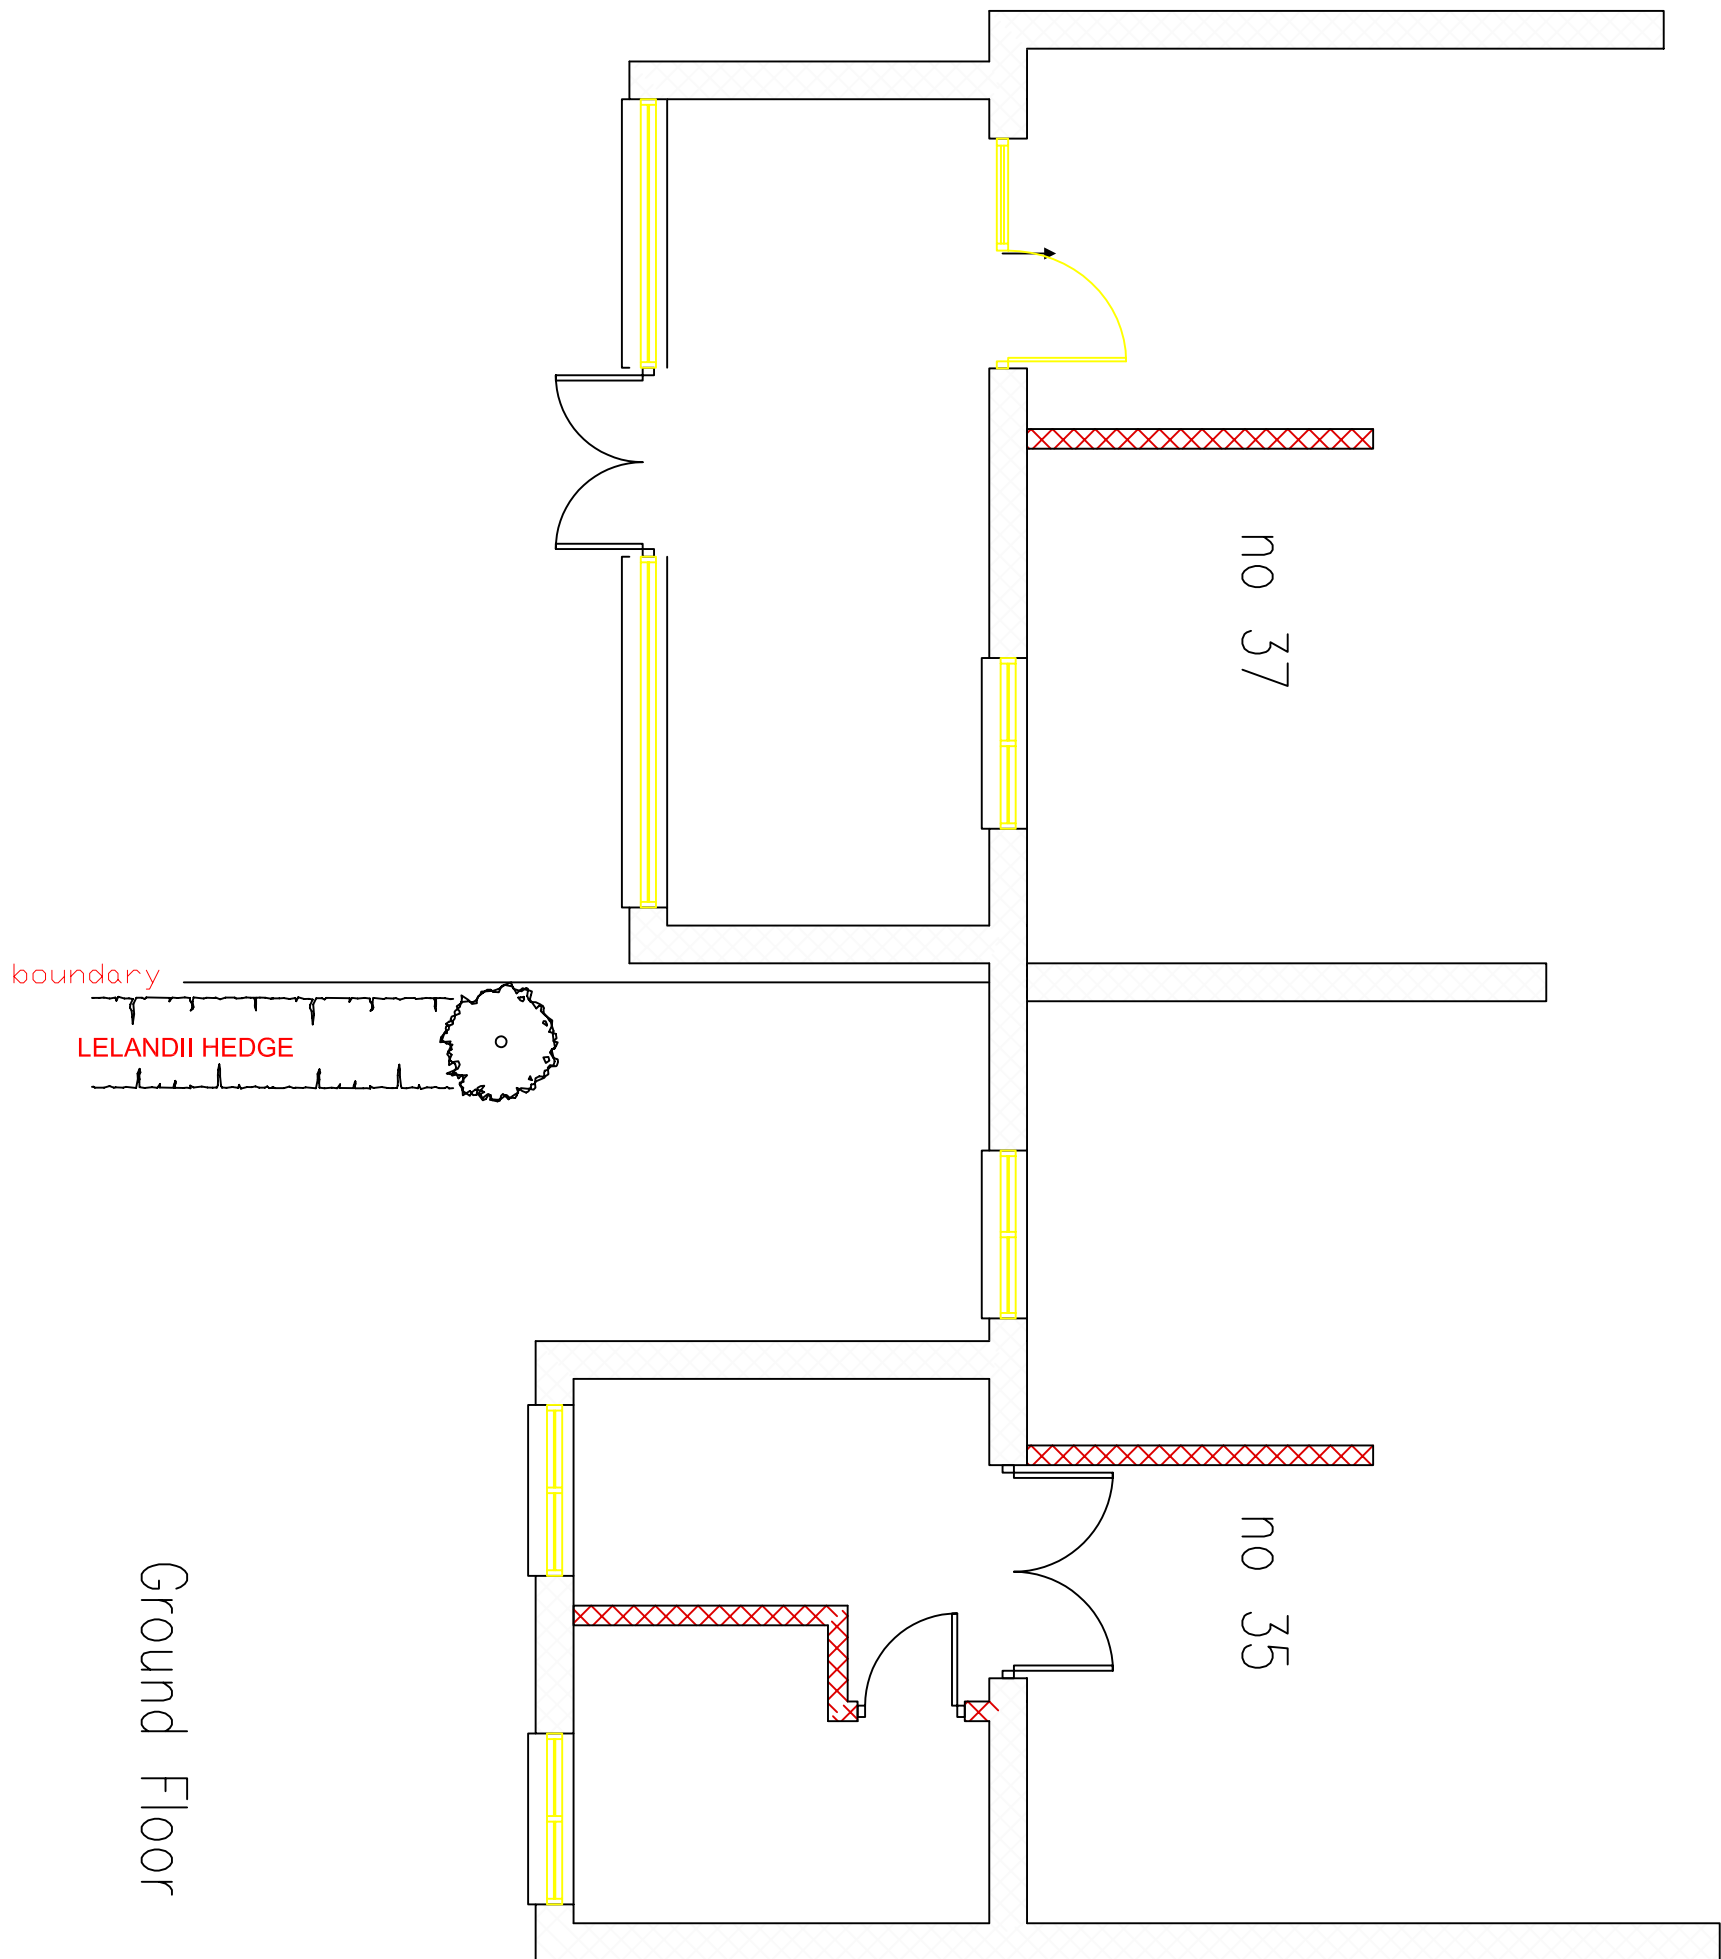

Ground Floor

CLIENT	PROJECT
W D PRIDDY	37 LINCOLN AVENUE ROSE GREEN ADC/3/13

TITLE
EXISTING ELEVATIONS AND GROUND FLOOR PLAN

STATUS	
PLANNING	
DATE	SCALE
26.06.13	1:50 @ A1

DRAWN BY	REVIEWED BY
SJ	SJ
DRAWING NUMBER	3