
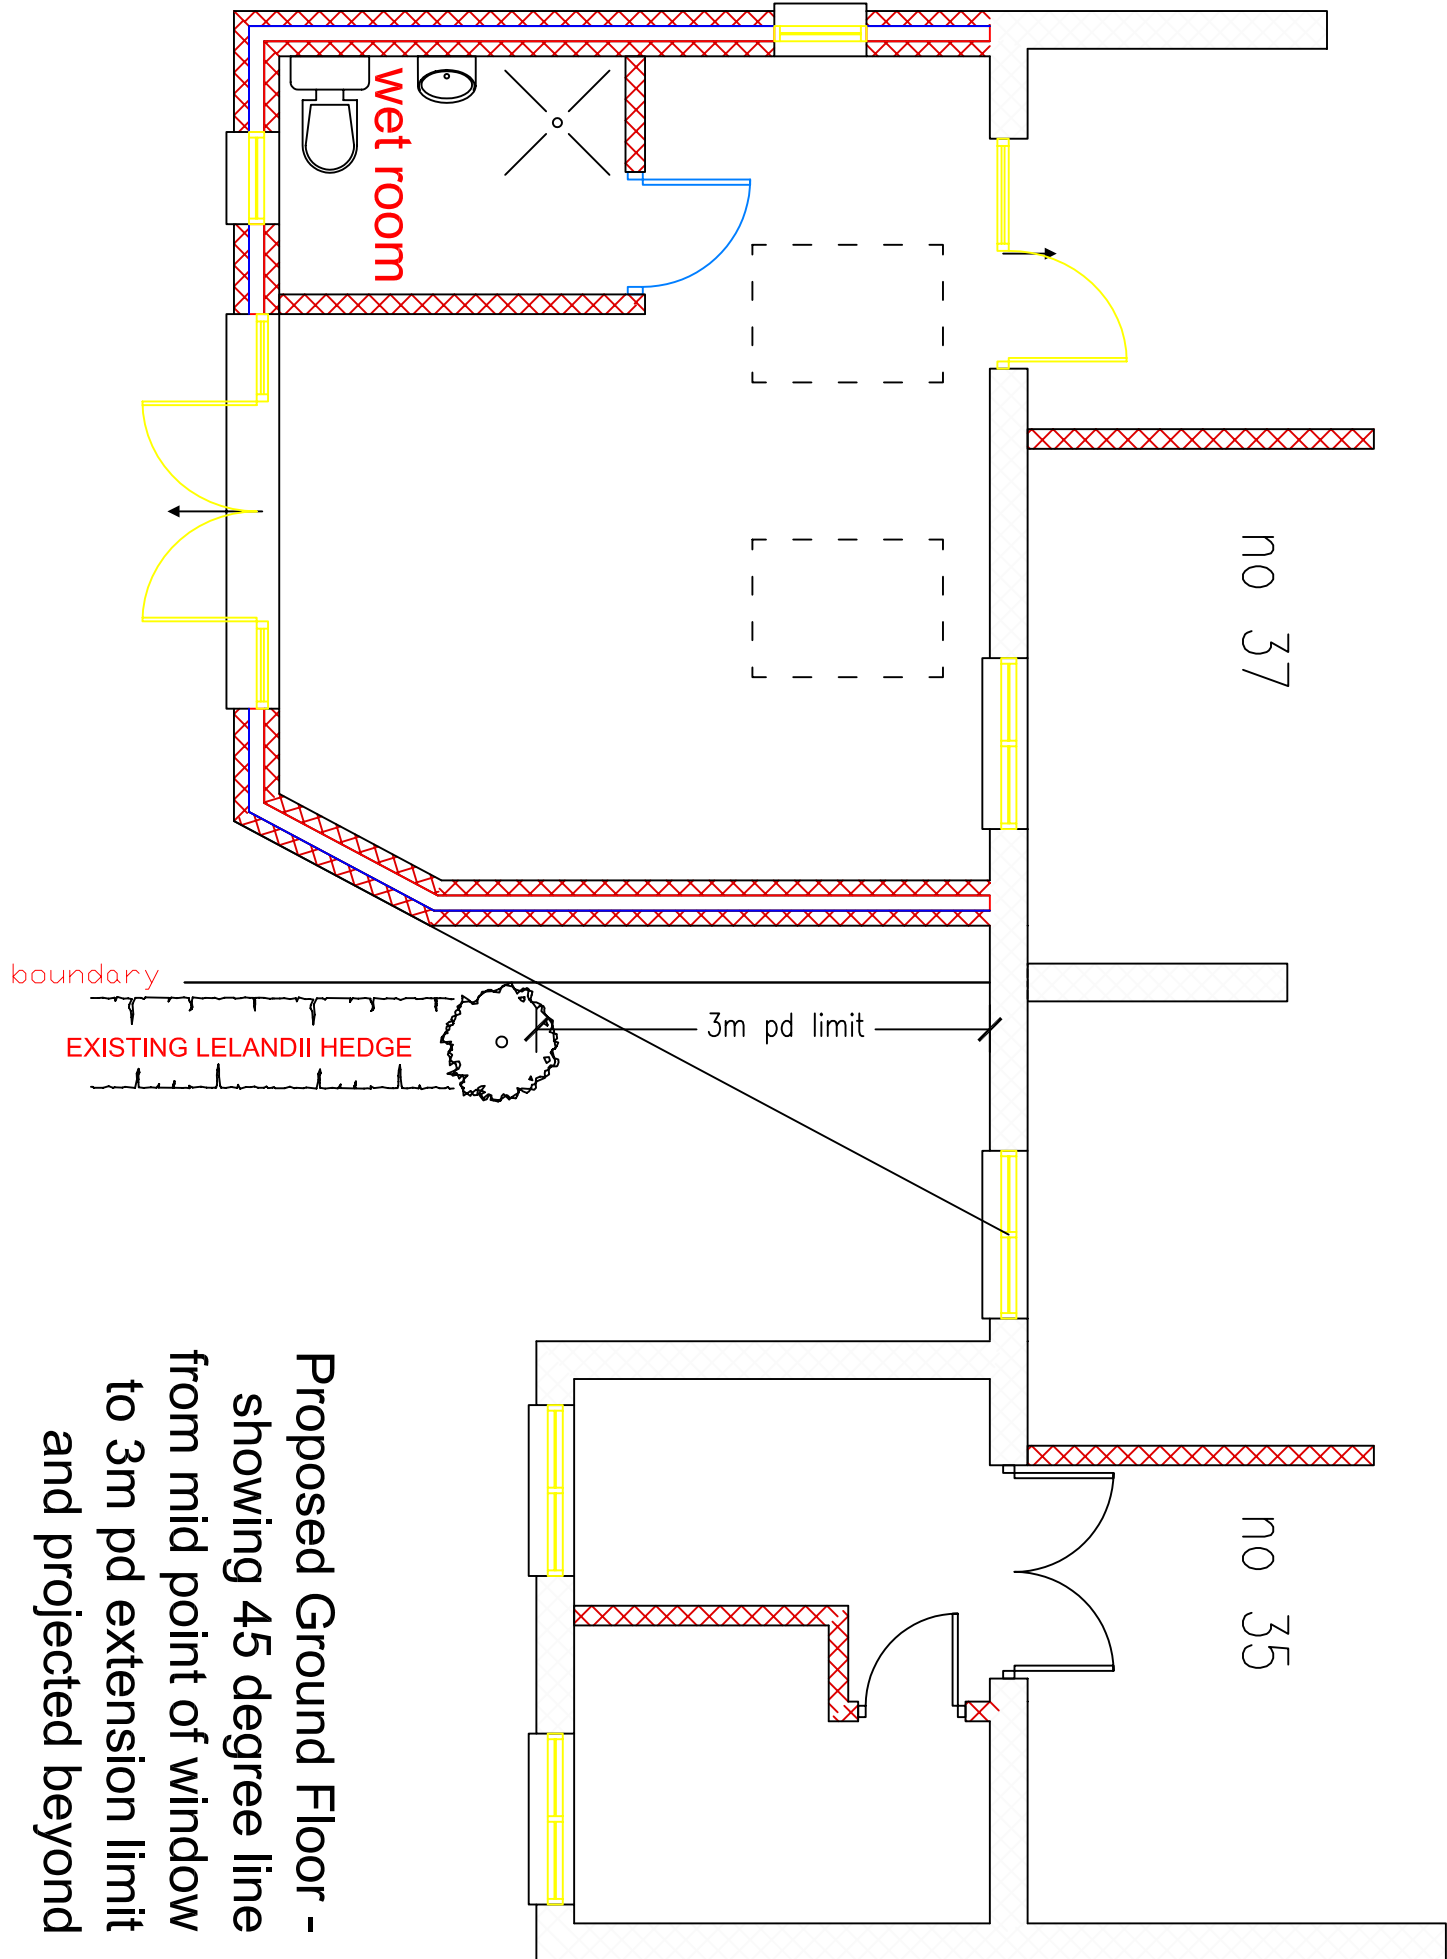
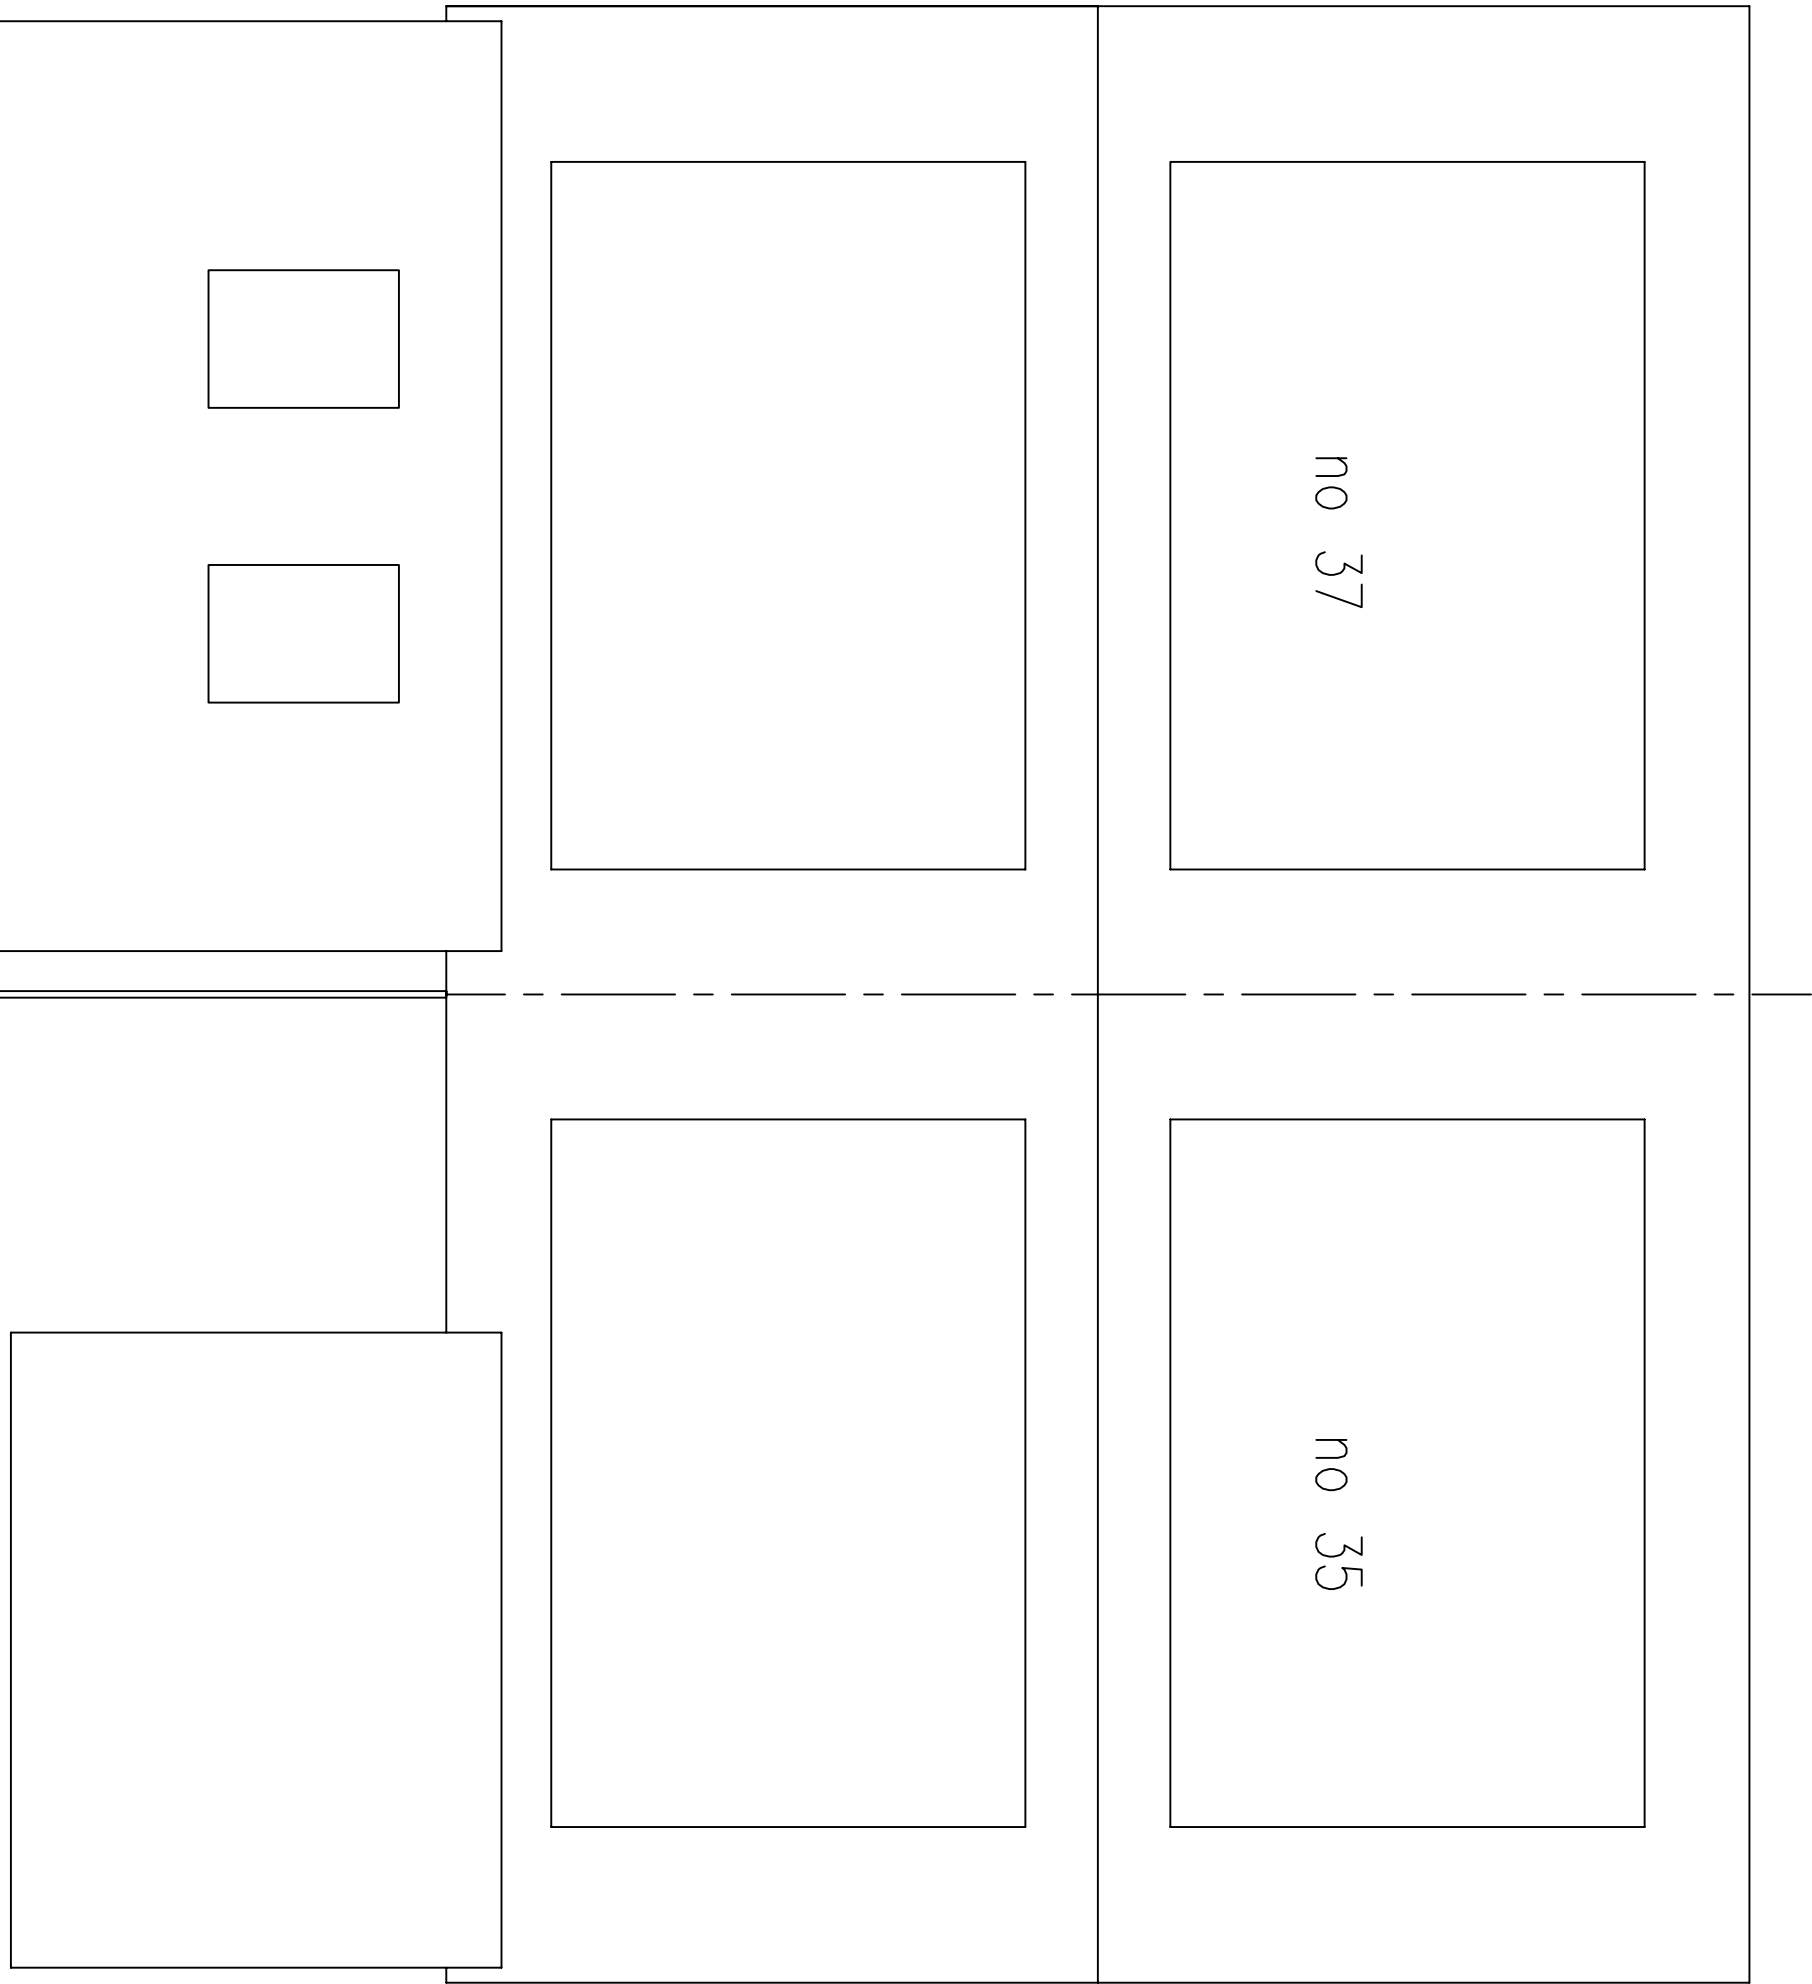
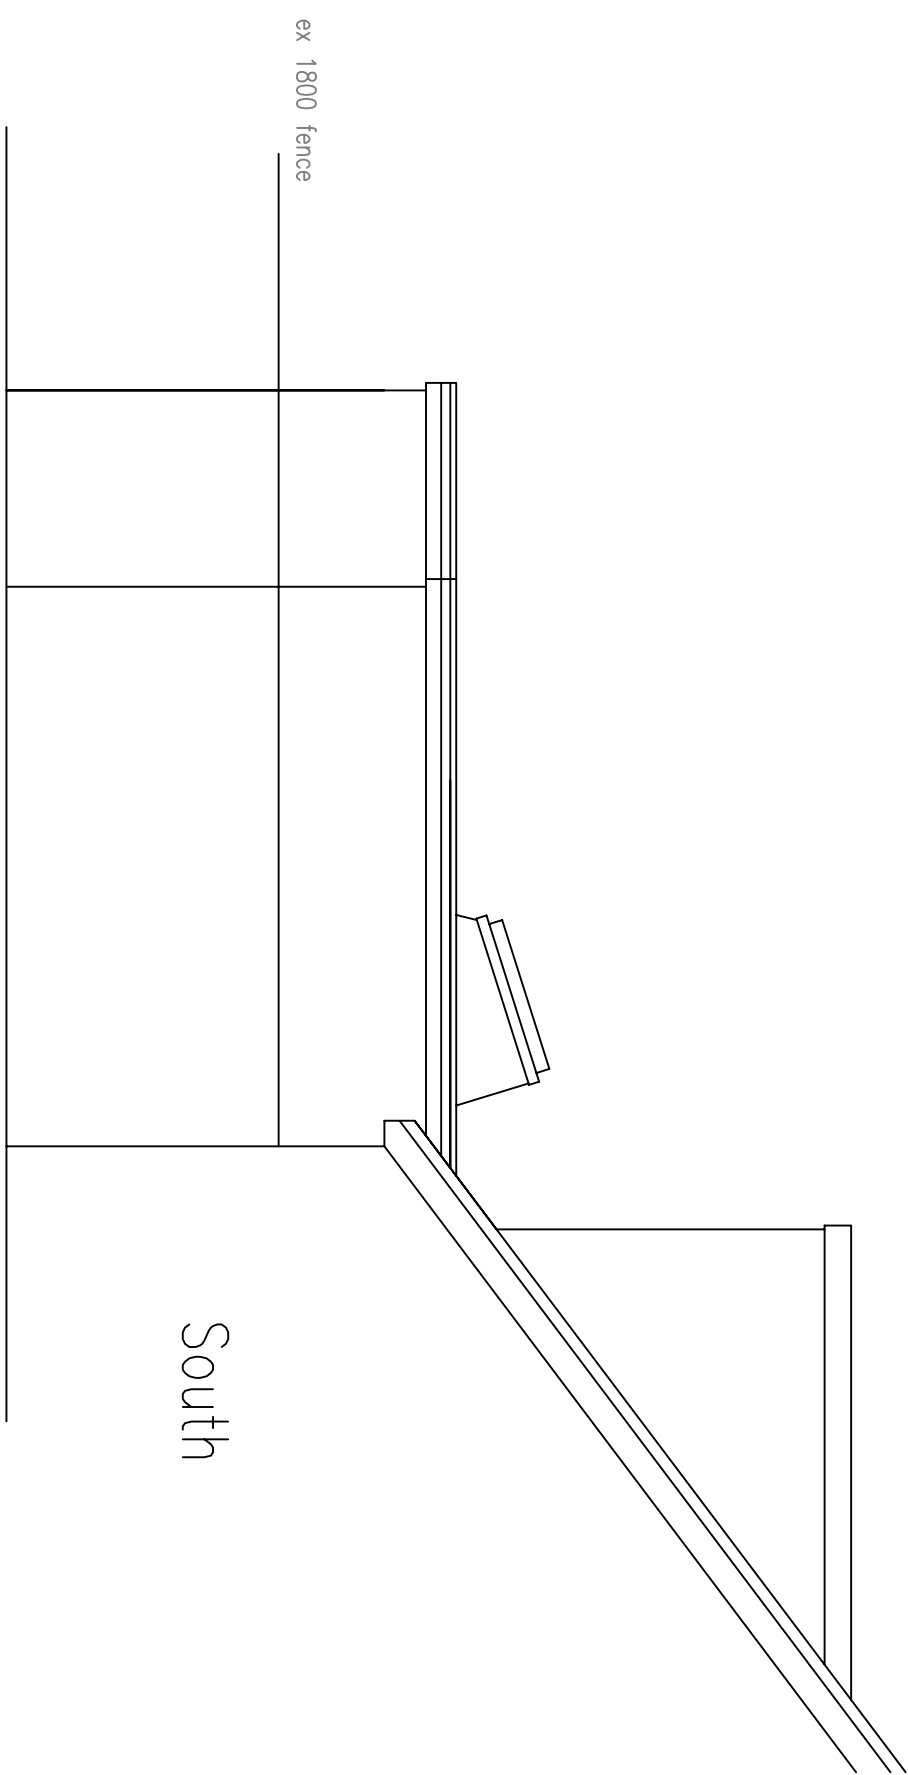
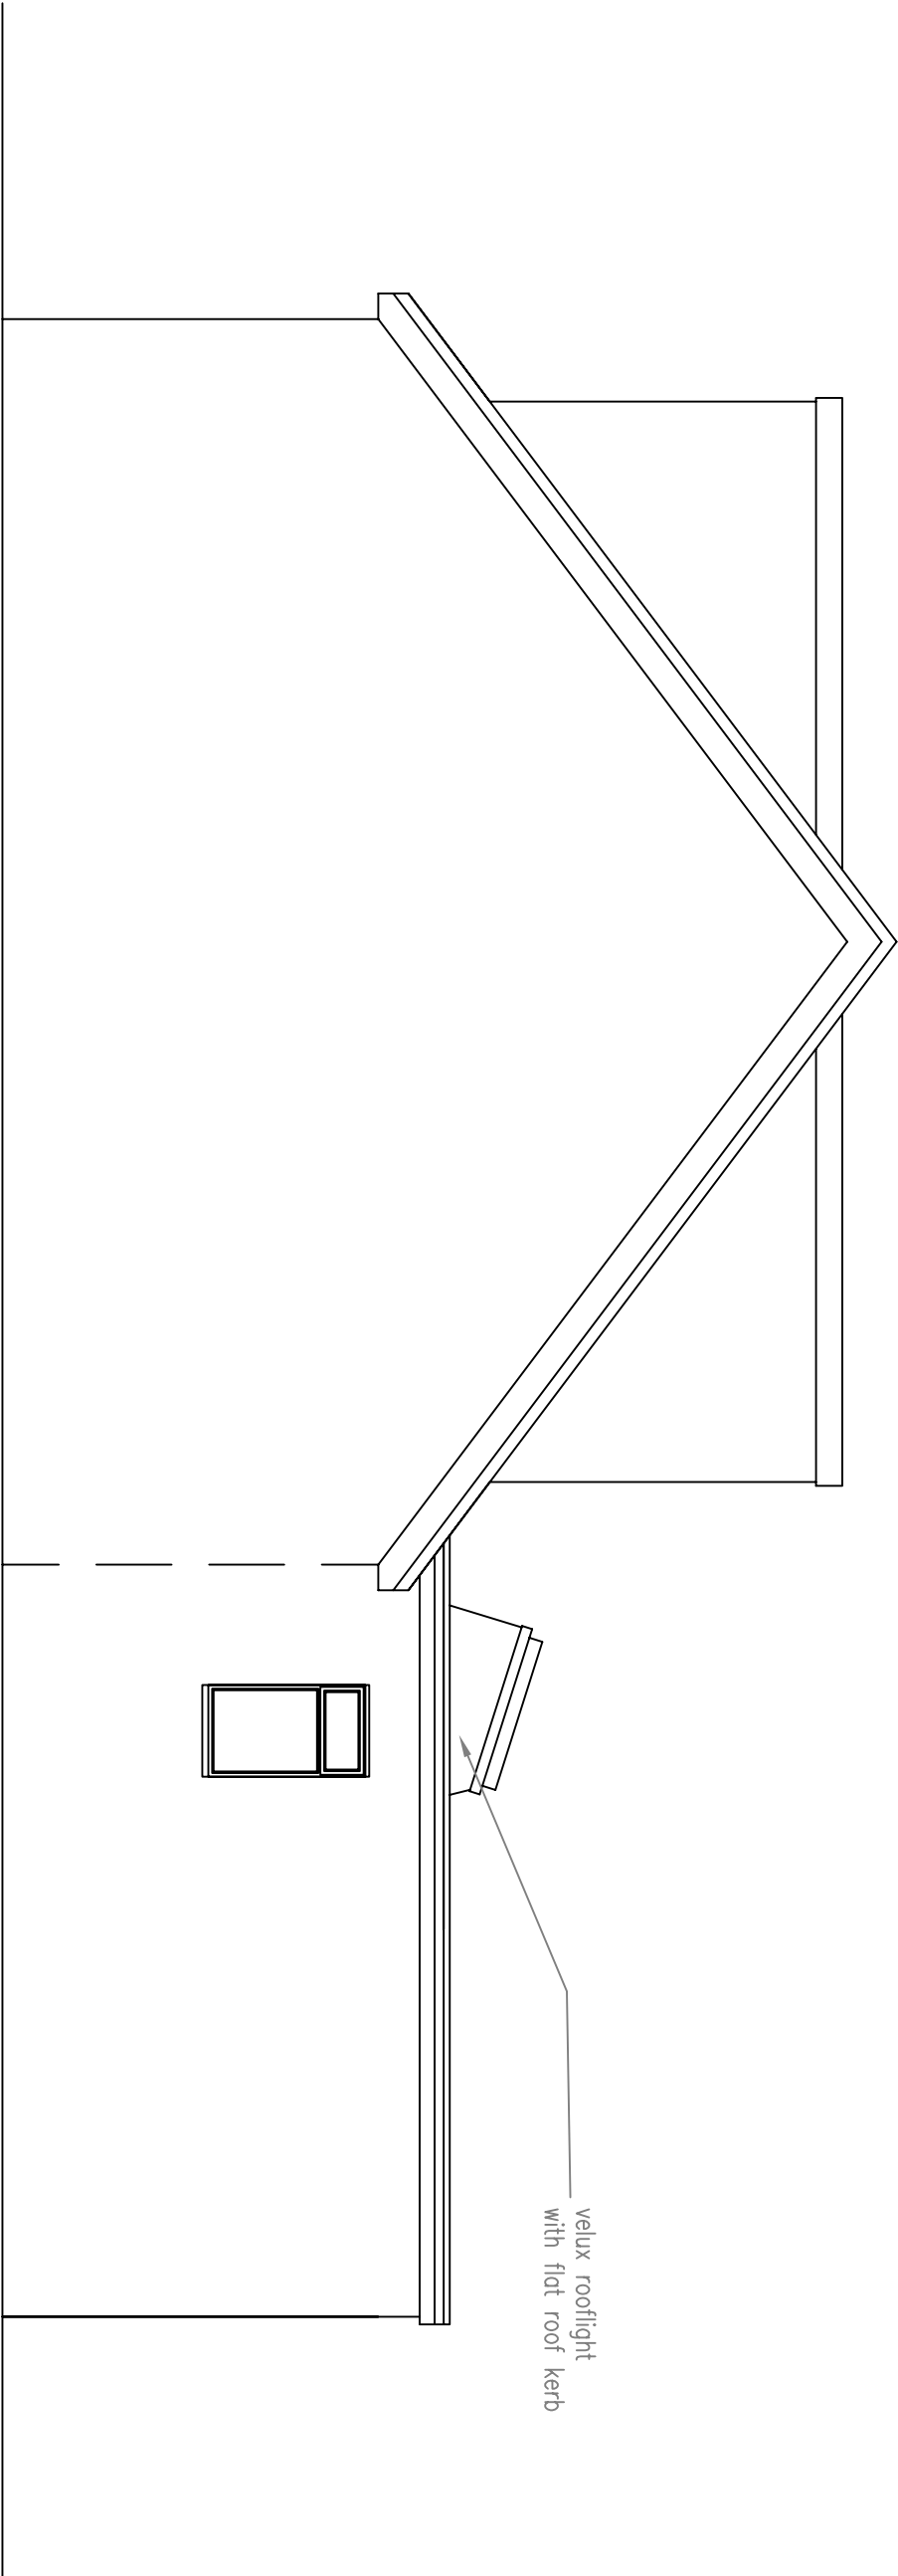


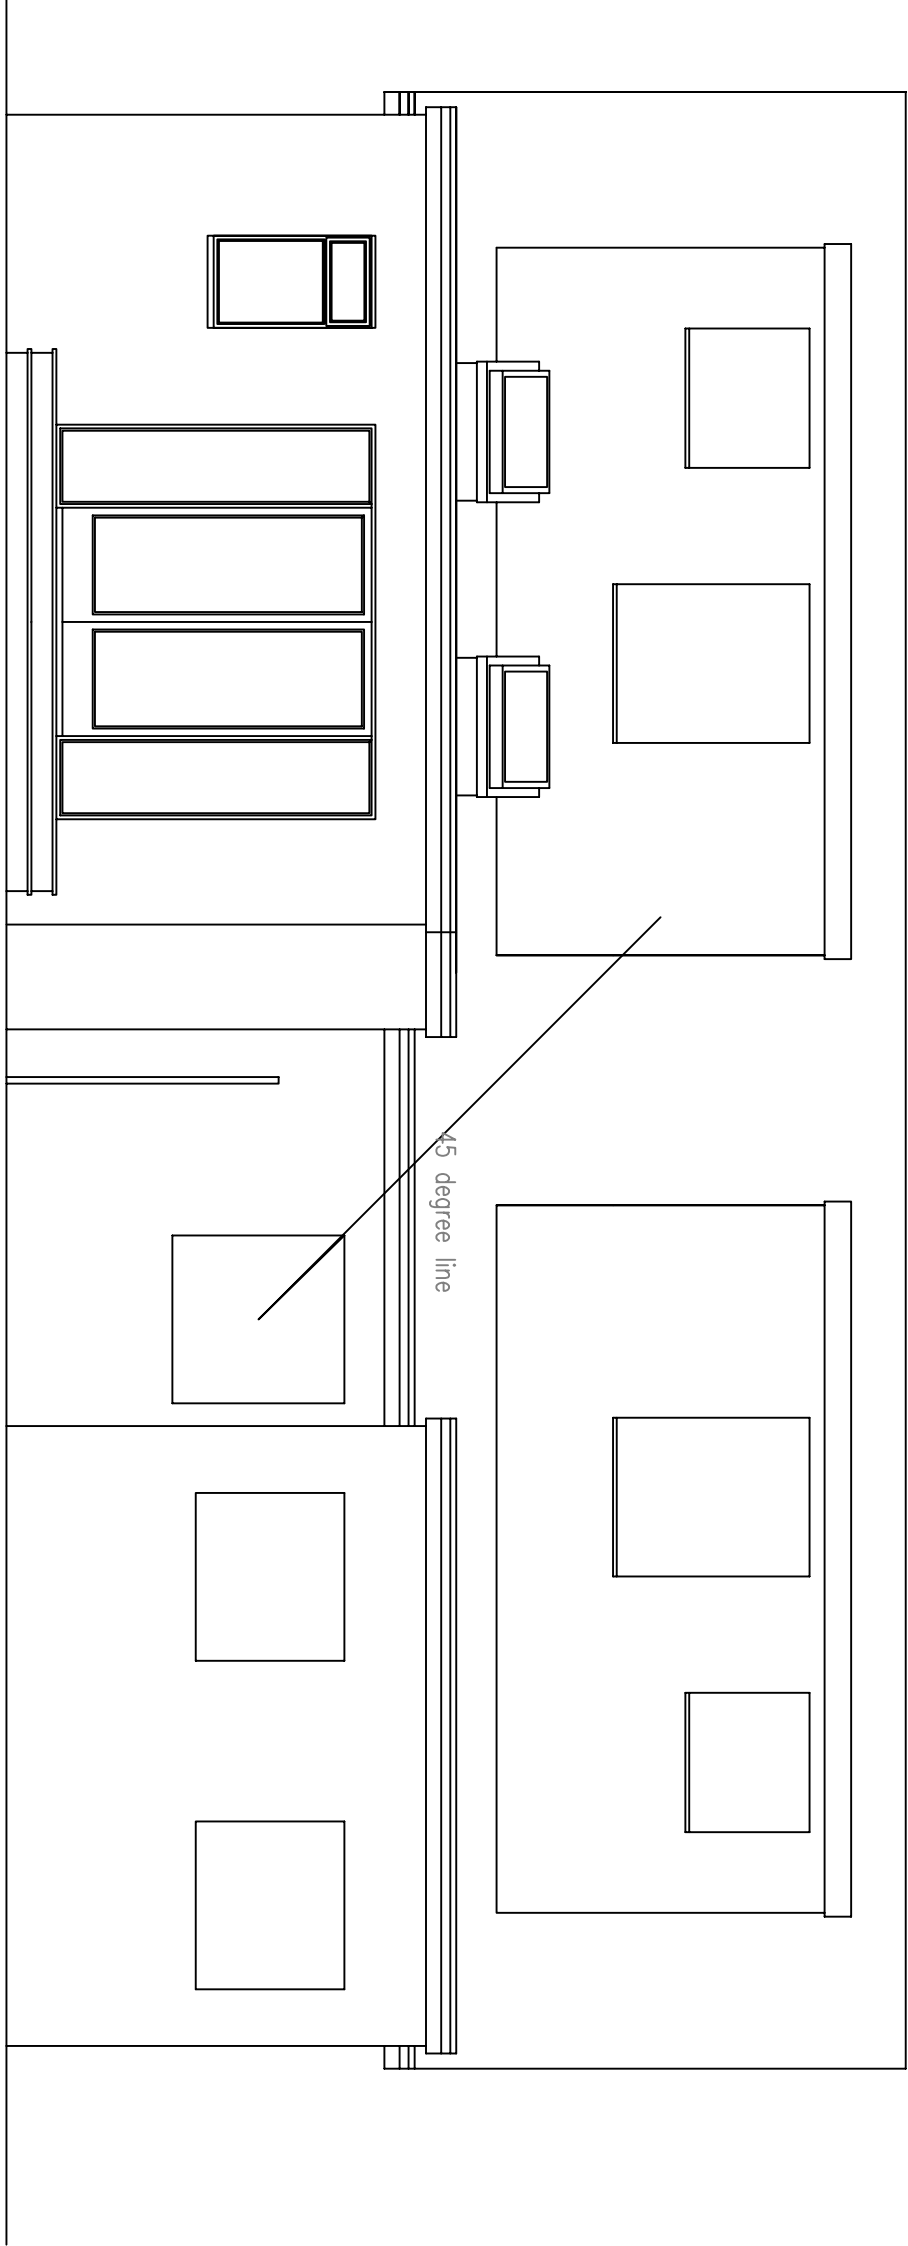

CLIENT	PROJECT
W D PRIDDY	37 LINCOLN AVENUE ROSE GREEN ADC/3/13

TITLE	STATUS
PROPOSED ELEVATIONS AND FLOOR & ROOF PLANS	PLANNING
DATE	SCALE
23.08.13	1:50 @ A1

DRAWN BY	REVIEWED BY
SJ	SJ
DRAWING NUMBER	4C

STEPHEN JUPP MRTPI
CHARTERED TOWN PLANNER
348 CHICHESTER ROAD, BOGNOR REGIS
West Sussex PO21 5BX
Tel 01243 822113
Email: steve@planning-solutions.co.uk
www.planning-solutions.co.uk