


Stephen Jupp: 001109118
(c) Crown Copyright 2013
Reproduction in whole or in part is prohibited
without the prior permission of Ordnance Survey.

Sheet 5A - Proposed Site Plan
Scale 1:200 @ A3

proposed extension

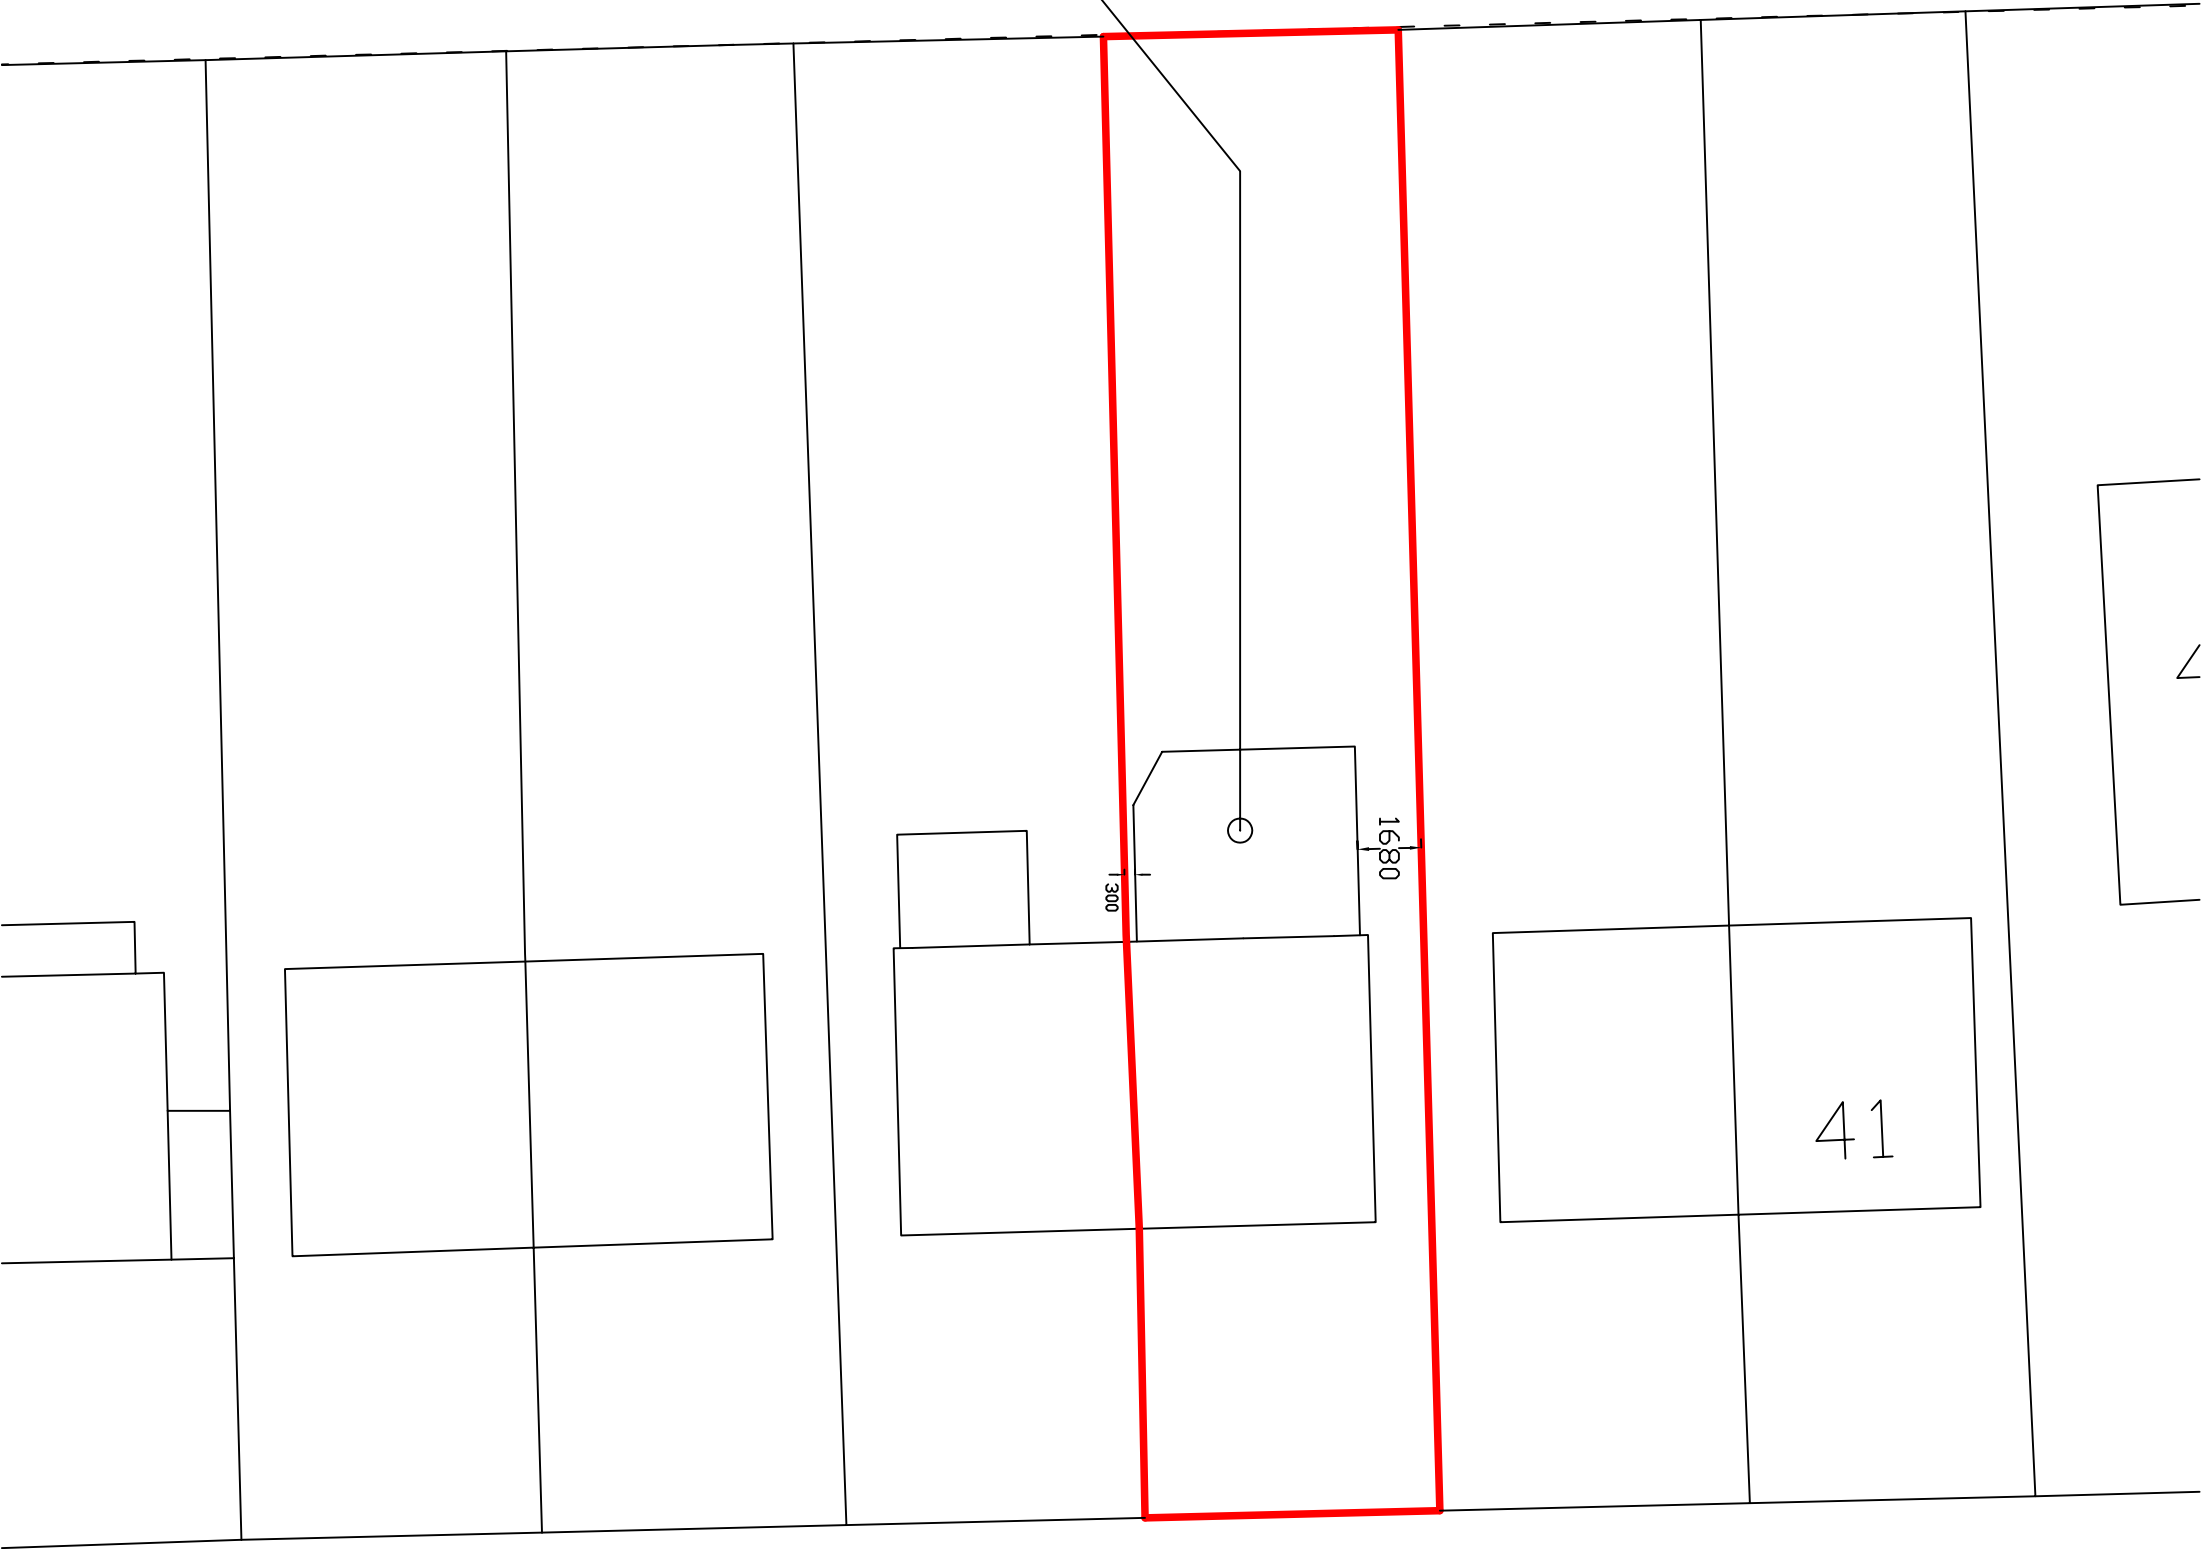

LINCOLN AVENUE

+

6.1m