


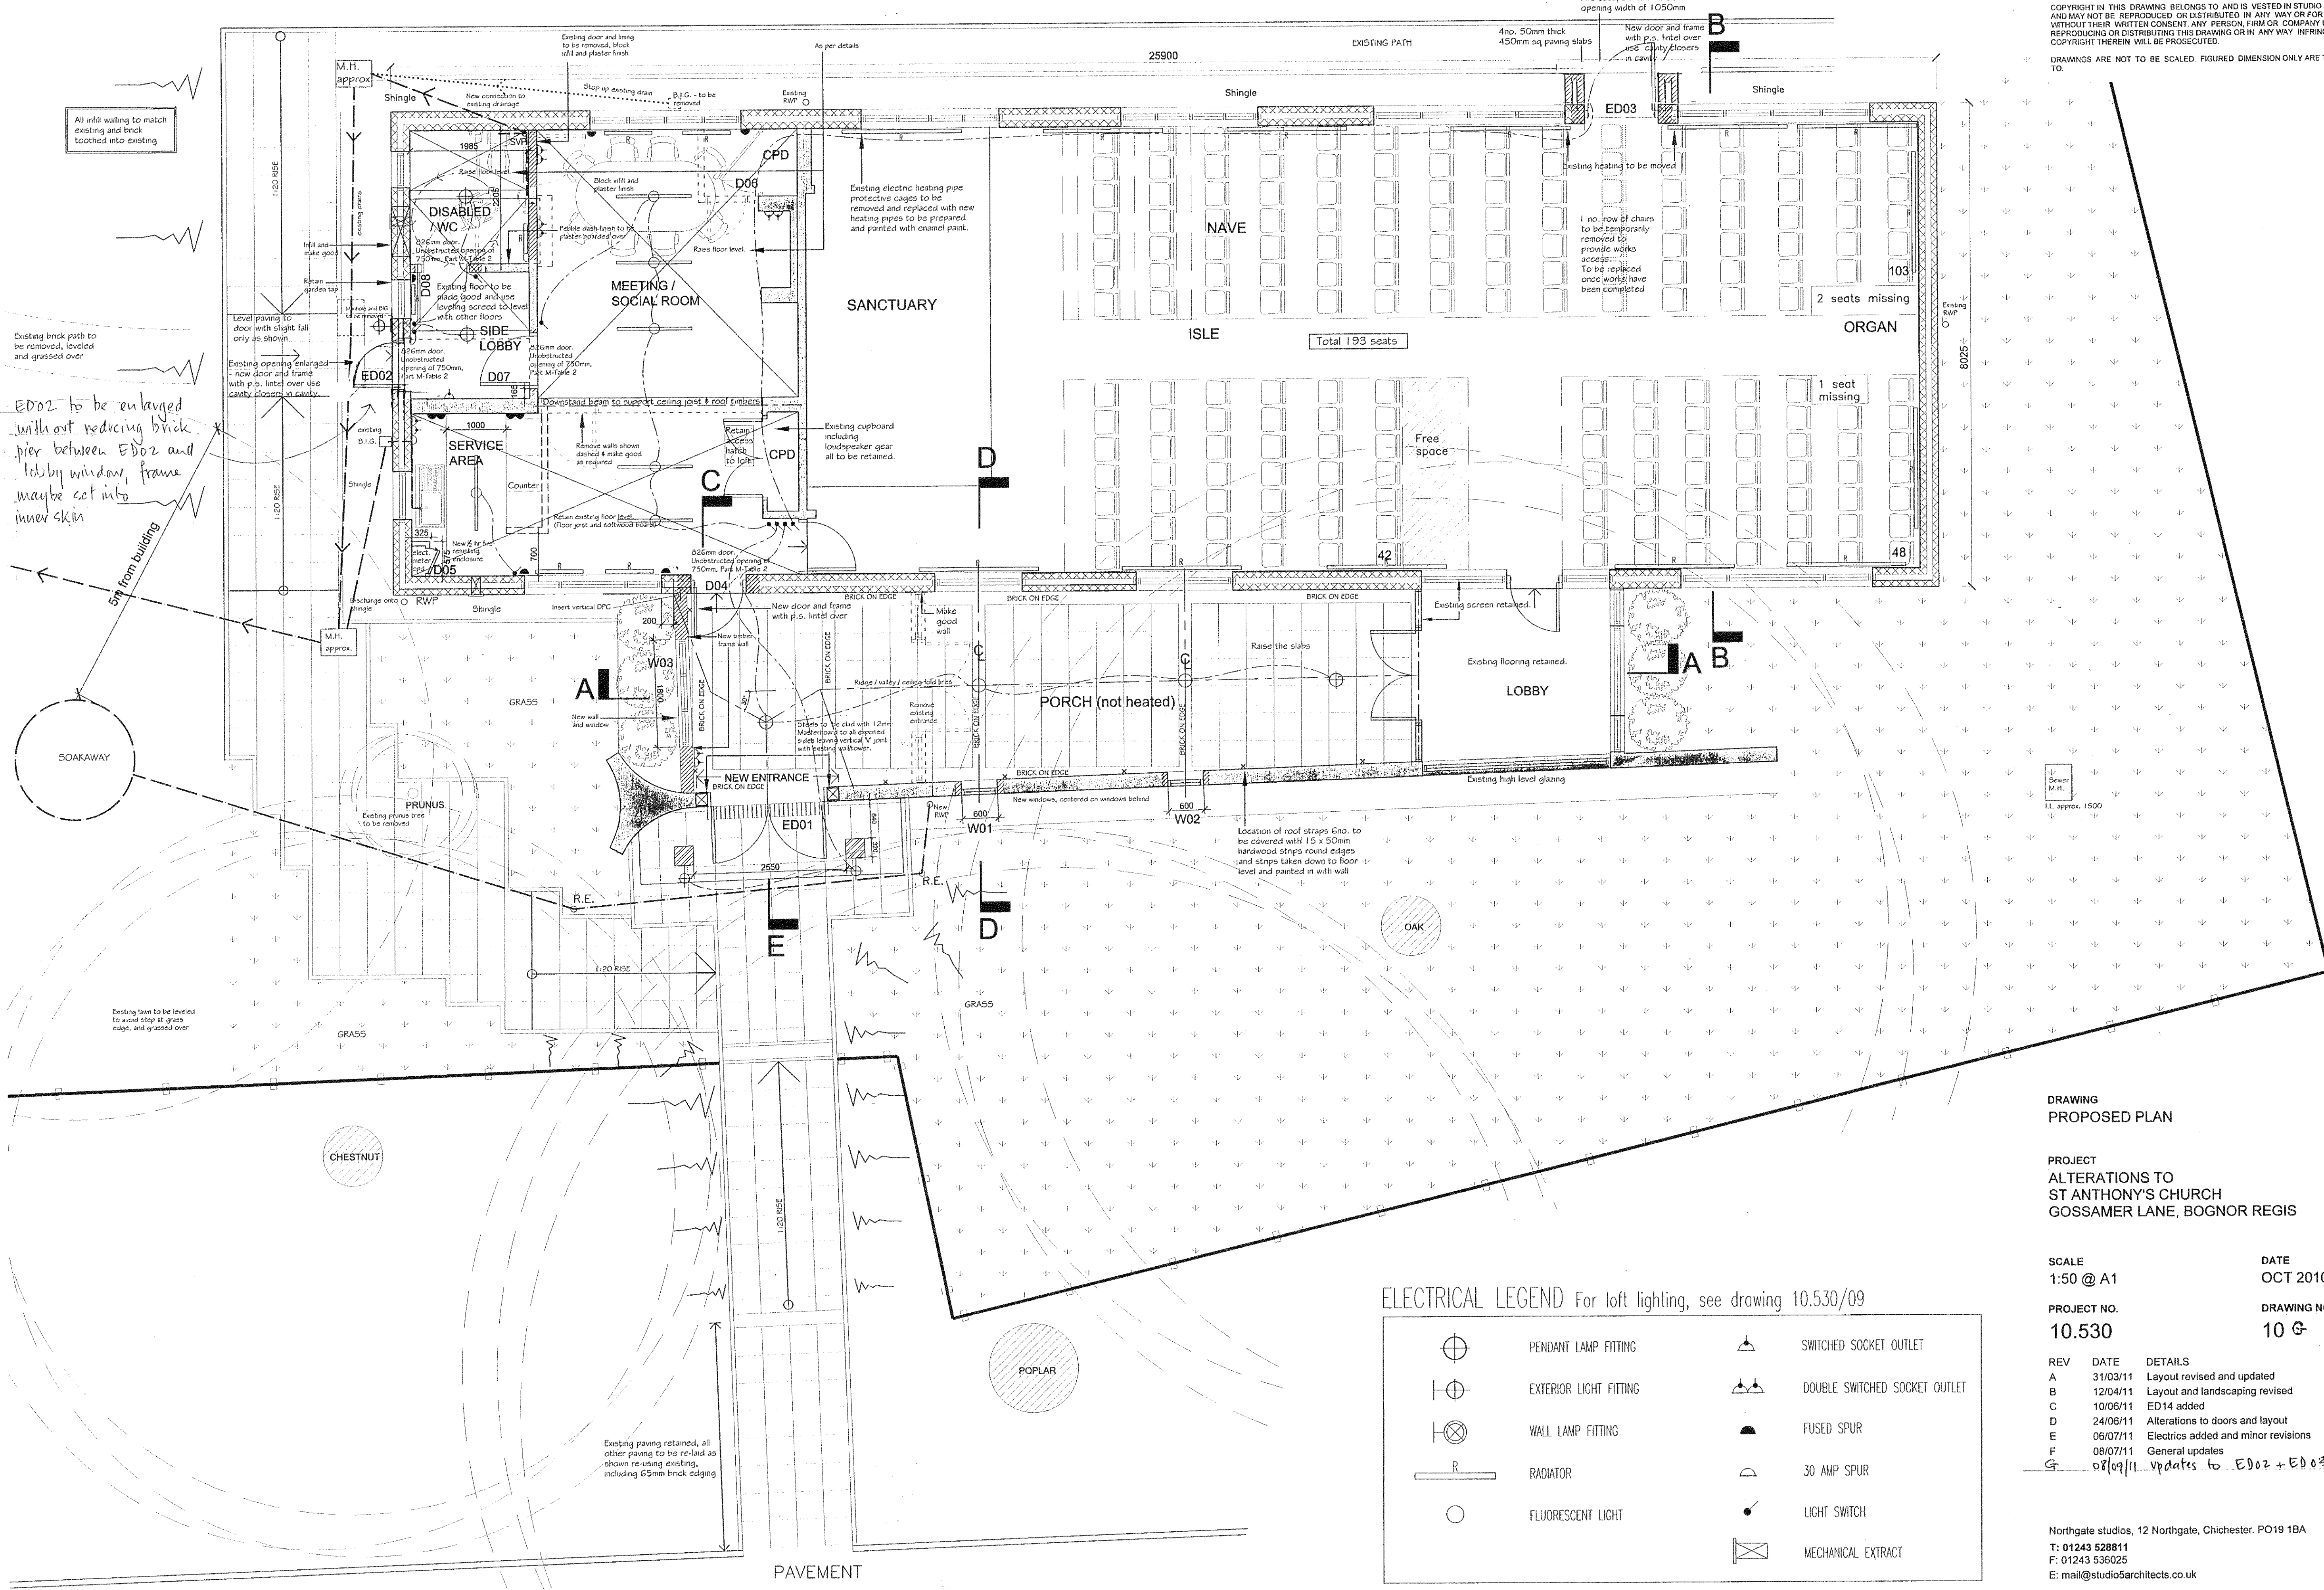

COPYRIGHT IN THIS DRAWING BELONGS TO AND IS VESTED IN STUDIO 5 ARCHITECTS AND MAY NOT BE REPRODUCED OR DISTRIBUTED IN ANY WAY OR FOR ANY PURPOSE WITHOUT THEIR WRITTEN CONSENT. ANY PERSON, FIRM OR COMPANY UNLAWFULLY REPRODUCING OR DISTRIBUTING THIS DRAWING OR IN ANY WAY INFRINGING THE COPYRIGHT THEREIN WILL BE PROSECUTED.

DRAWINGS ARE NOT TO BE SCALED. FIGURED DIMENSION ONLY ARE TO BE WORKED TO.

**DRAWING
PROPOSED PLAN**

PROJECT
ALTERATIONS TO
ST ANTHONY'S CHURCH
GOSSAMER LANE, BOGNOR REGIS

SCALE
1:50 @ A1

DATE
OCT 2010

DRAWING NO.
10 G

REV	DATE	DETAILS
A	31/03/11	Layout revised and updated
B	12/04/11	Layout and landscaping revised
C	10/06/11	ED14 added
D	24/06/11	Alterations to doors and layout
E	06/07/11	Electrics added and minor revisions
F	08/07/11	General updates
G	08/09/11	Updates to ED02 + ED03

Northgate studios, 12 Northgate, Chichester. PO19 1BA
T: 01243 528811
F: 01243 536025
E: mail@studio5architects.co.uk

www.studio5architects.co.uk

ELECTRICAL LEGEND For loft lighting, see drawing 10.530/09

	PENDANT LAMP FITTING		SWITCHED SOCKET OUTLET
	EXTERIOR LIGHT FITTING		DOUBLE SWITCHED SOCKET OUTLET
	WALL LAMP FITTING		FUSED SPUR
	RADIATOR		30 AMP SPUR
	FLUORESCENT LIGHT		LIGHT SWITCH
			MECHANICAL EXTRACT