



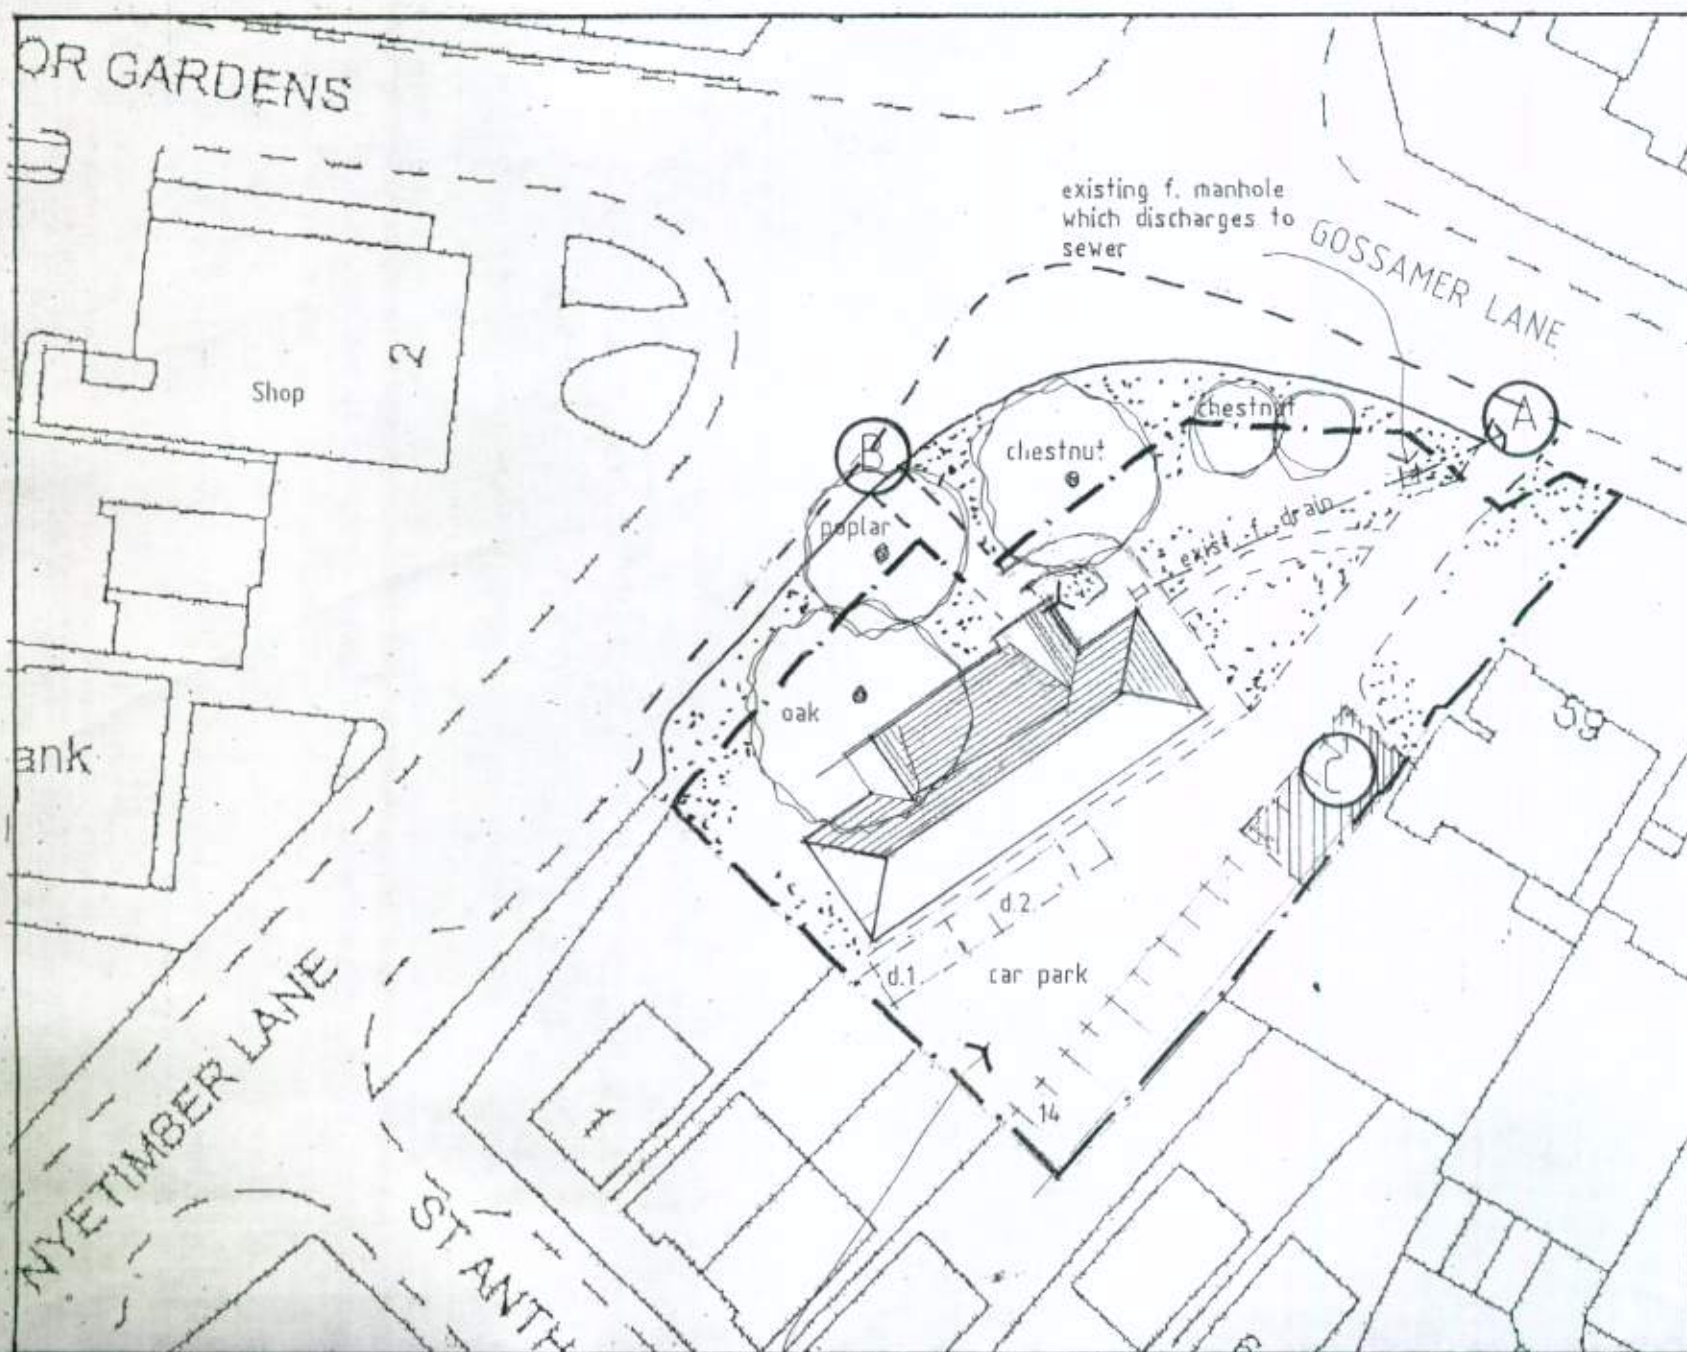

PROPOSED SITE PLAN / ROOF PLAN

REPRODUCED FROM THE ORDNANCE
SURVEY'S MAP WITH THE
PERMISSION OF THE CONTROLLER OF
HER MAJESTY'S STATIONERY OFFICE
CROWN COPYRIGHT RESERVED.
LICENCE No. 100007081.

existing parking area to be retained
2 No disabled bays - 3.6 x 6m
14 No regular car spaces - 2.4 x 4.8m

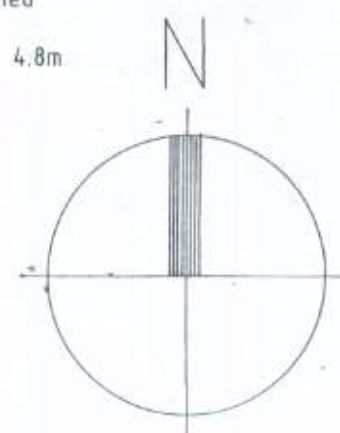

CONTRACTOR'S SITE NOTES

- SITE ENTRANCE 'A' this to be the only vehicular and plant access to the site (in order to protect TPO's)
- SITE ENTRANCE 'B' this to be for pedestrian access only
- 'C' contractor's material and plant storage area.
- TREES identified by name, 2 No Horse Chestnut, 1 No English Oak and 1 No Poplar are protected with TPO's and are to be protected in accordance with the order Ref. TPO/AW/172/10

B	4-2011	f. drainage added
A	11-2010	parking layout added
REV	DATE	DETAILS

studio 5 architects ltd.

DRAWING:

CONTRACTOR'S SITE COMPOUND drw.

SCALE:

1-500

DATE:

10-2010

PROJECT:

ST. ANTHONY'S C. CHURCH
GOSSAMER LANE, ROSE GREEN
BOGNOR REGIS

JOB NO.

10.530

DRG. NO:

17

Northgate studios, 12 Northgate, Chichester. PO19 1BA

T: 01243 528811

F: 01243 536025

E: mail@studio5architects.co.uk

www.studio5architects.co.uk

COPYRIGHT IN THIS DRAWING BELONGS TO AND IS VESTED IN STUDIO 5 ARCHITECTS AND MAY NOT BE REPRODUCED OR DISTRIBUTED IN ANY WAY OR FOR ANY PURPOSE WITHOUT THEIR WRITTEN CONSENT. ANY PERSON, FIRM OR COMPANY UNLAWFULLY REPRODUCING OR DISTRIBUTING THIS DRAWING OR IN ANY WAY INFRINGING THE COPYRIGHT THEREIN WILL BE PROSECUTED.

DRAWINGS ARE NOT TO BE SCALED. FIGURED DIMENSIONS ONLY ARE TO BE WORKED TO.