




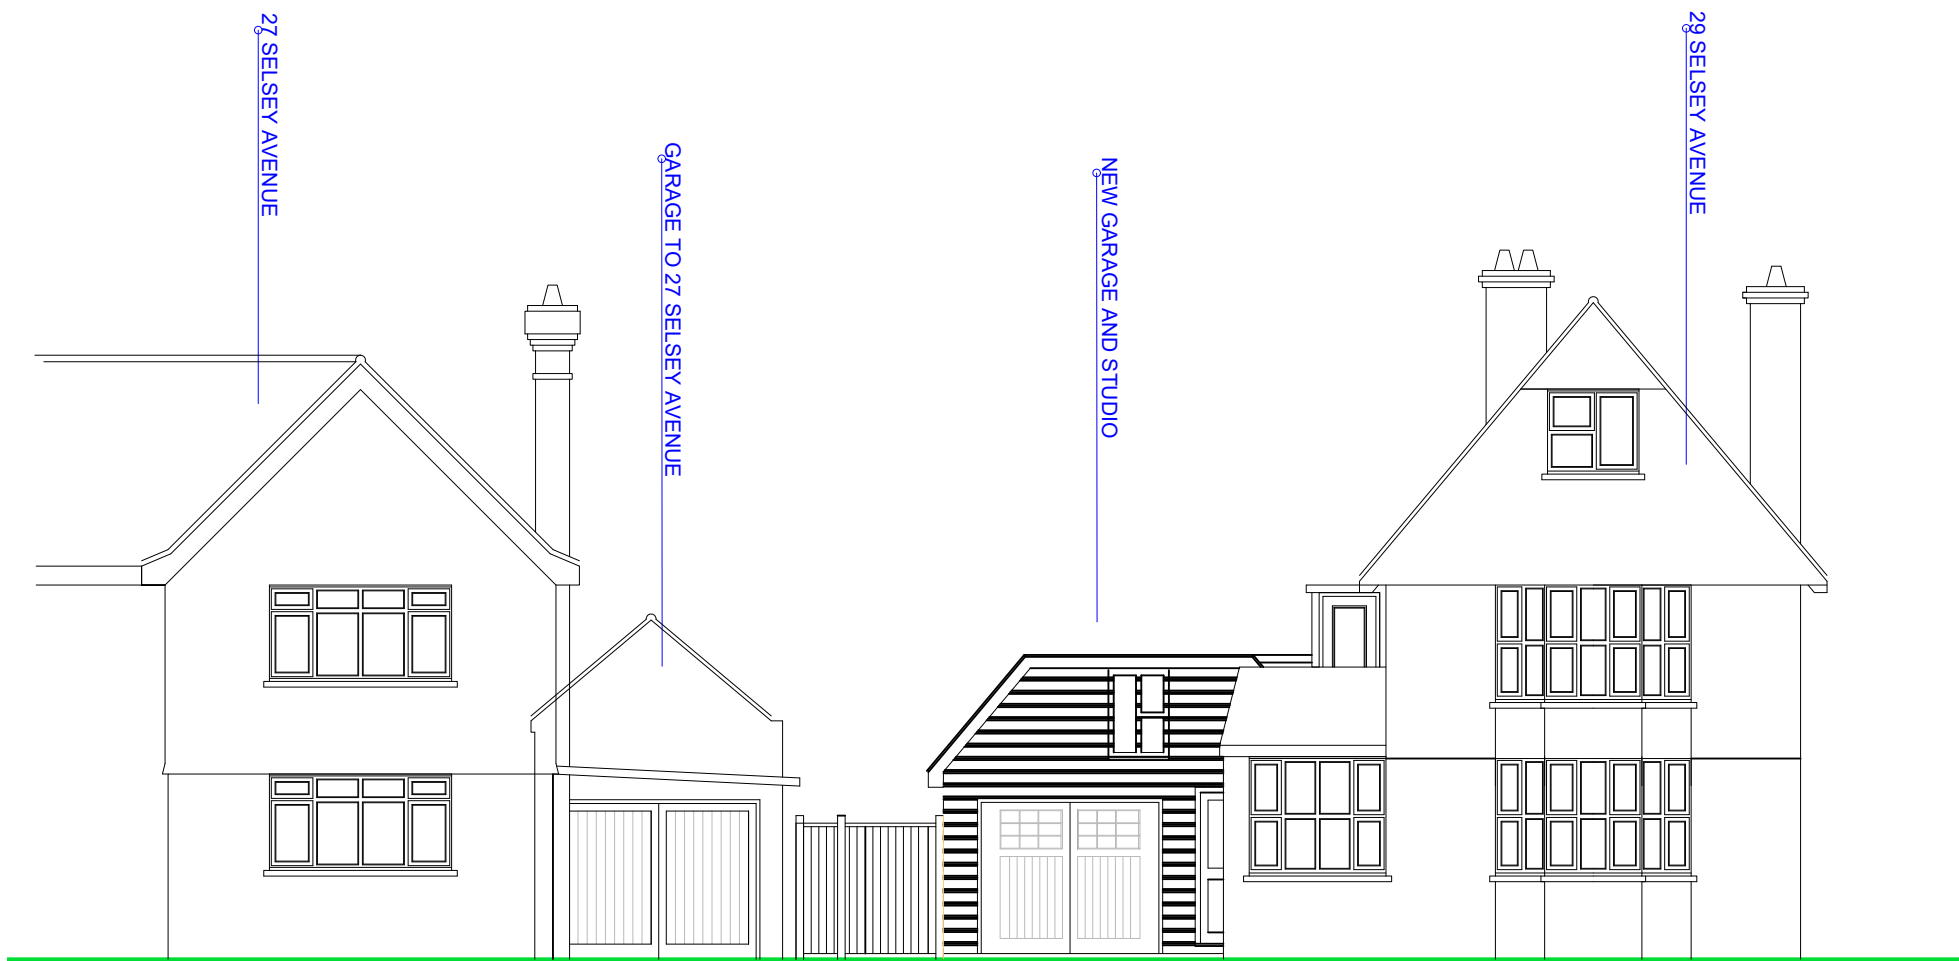


Street Scene

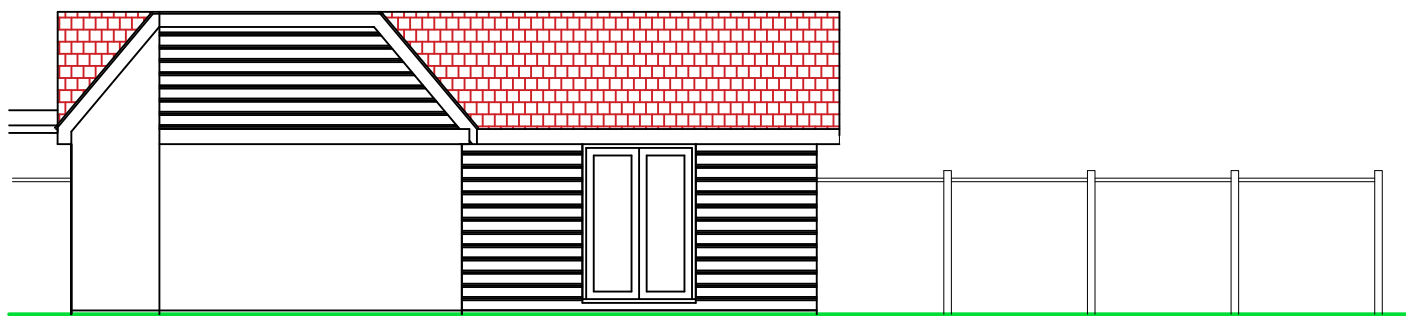


North Elevation

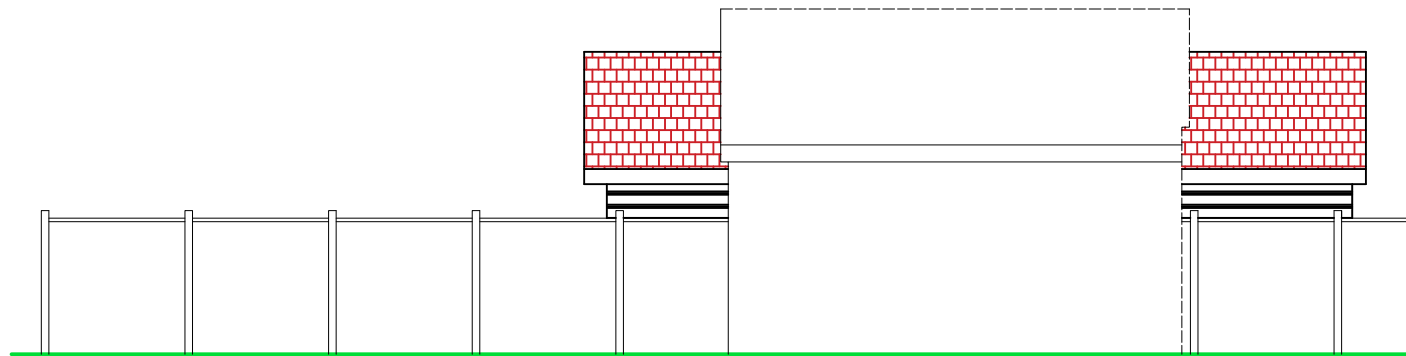


South Elevation

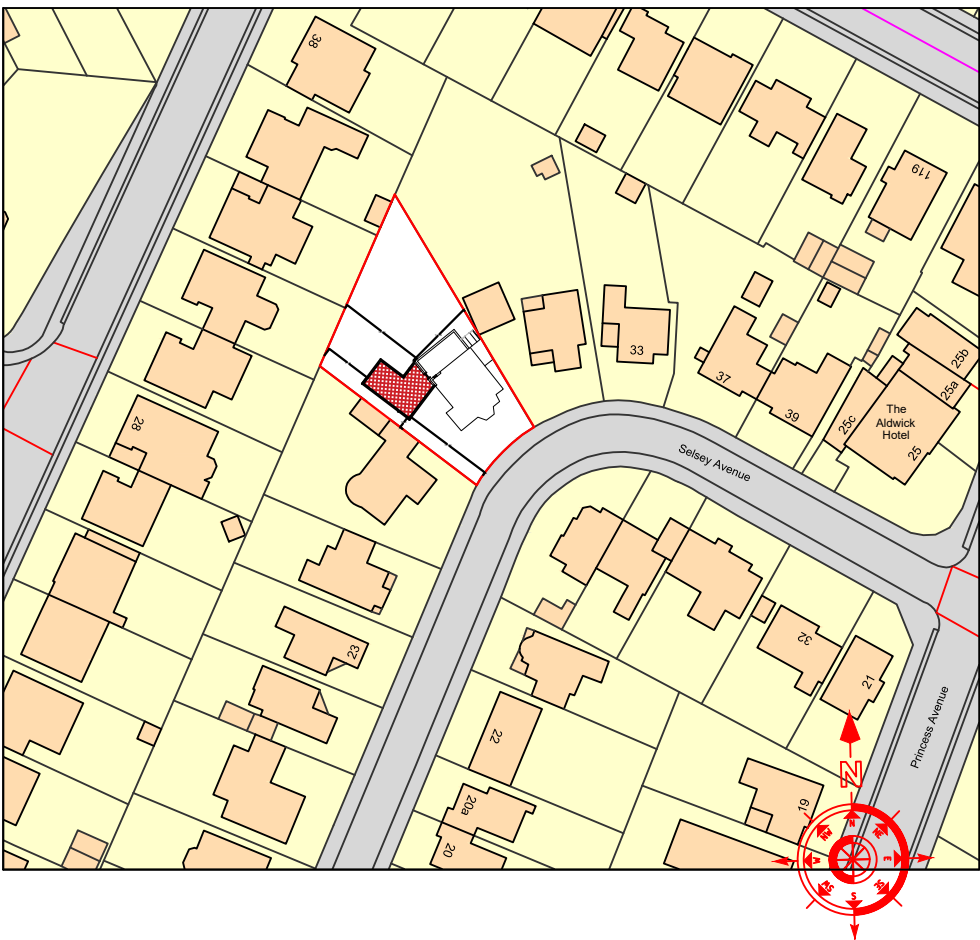


Location Plan 1 : 1250

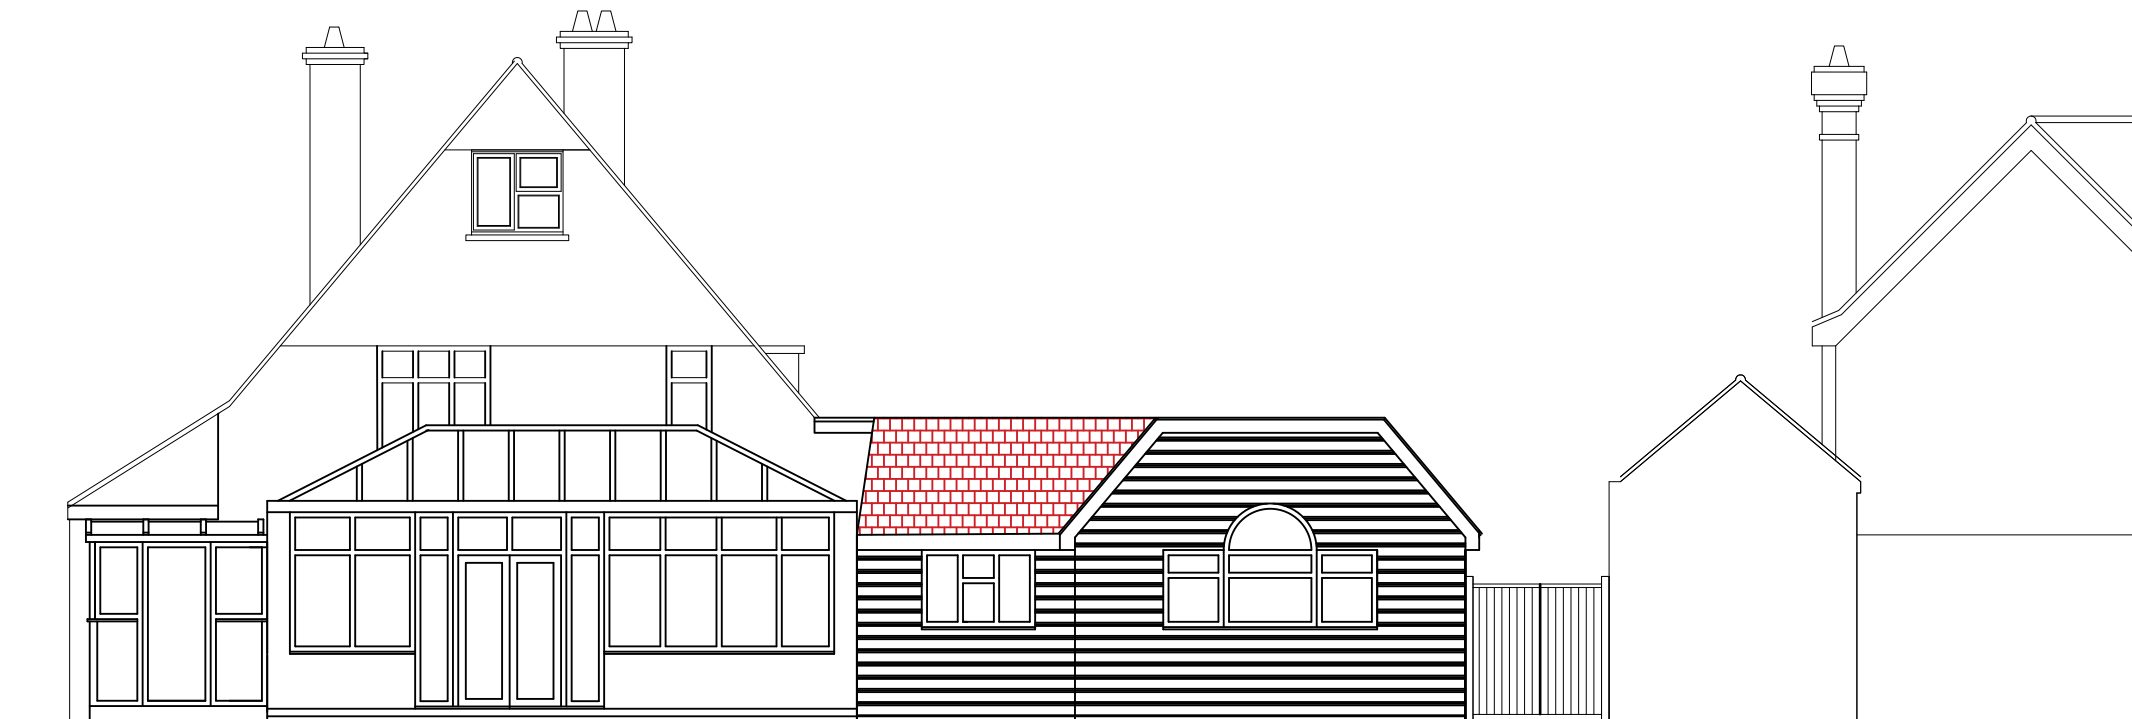


West Elevation

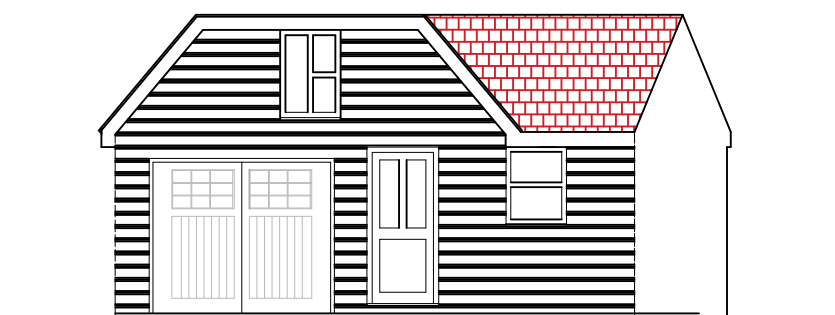


East Elevation

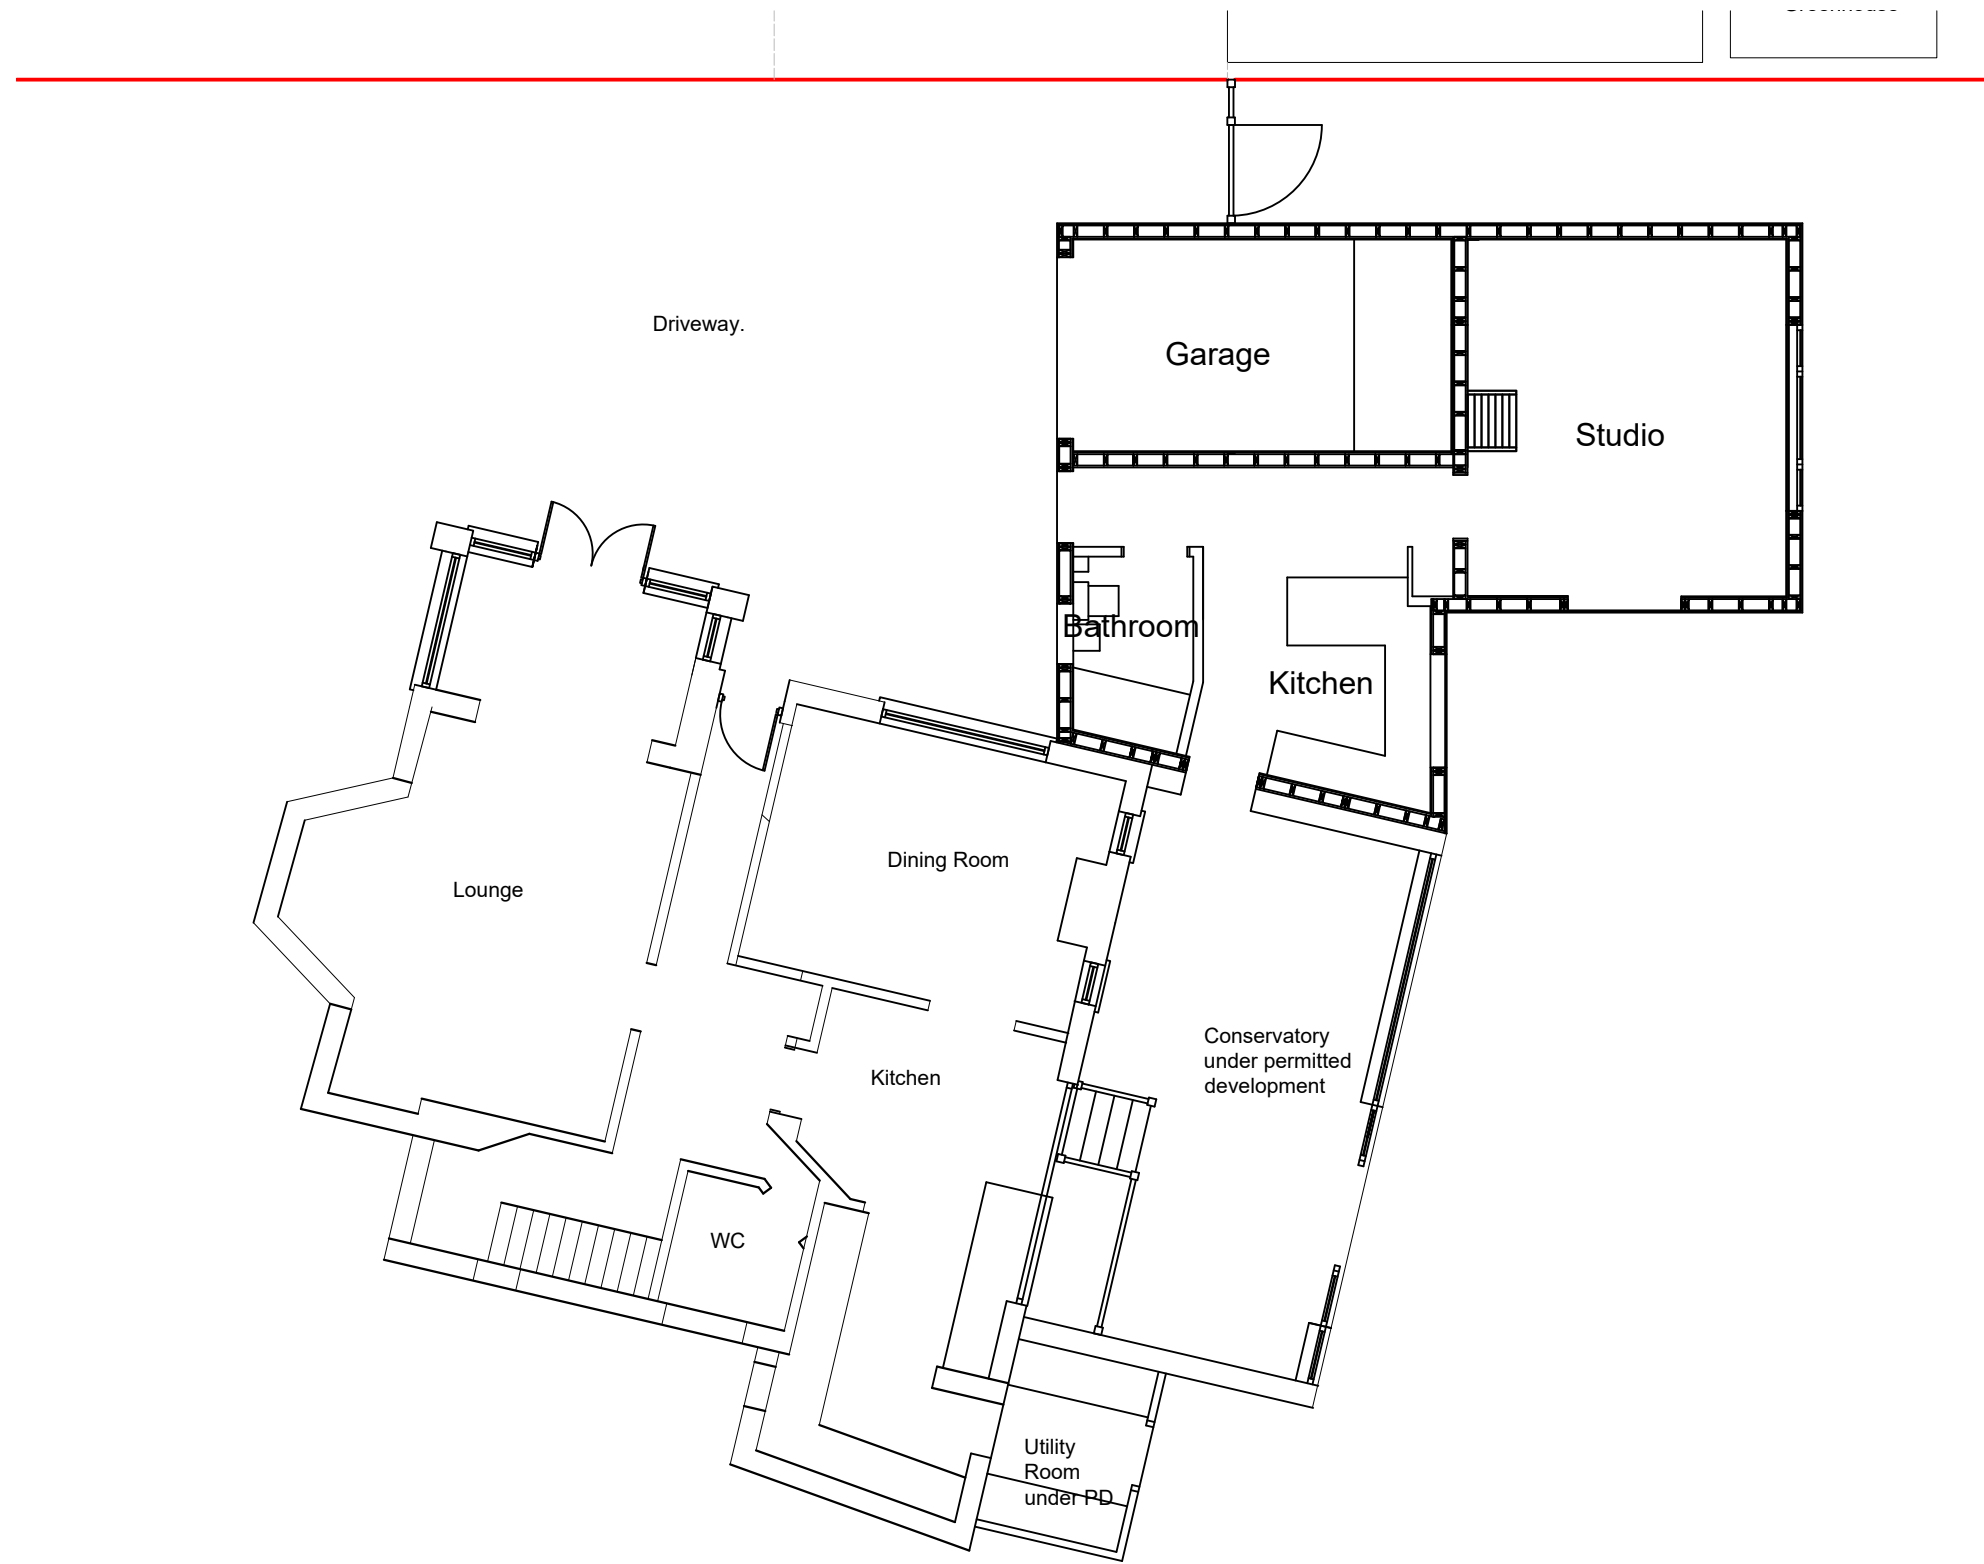

Ground Floor Plan

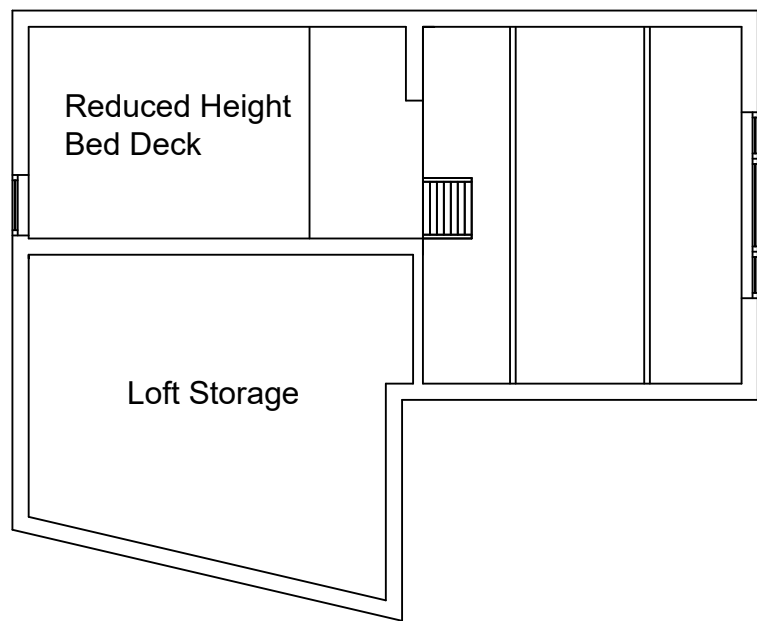

First Floor Plan

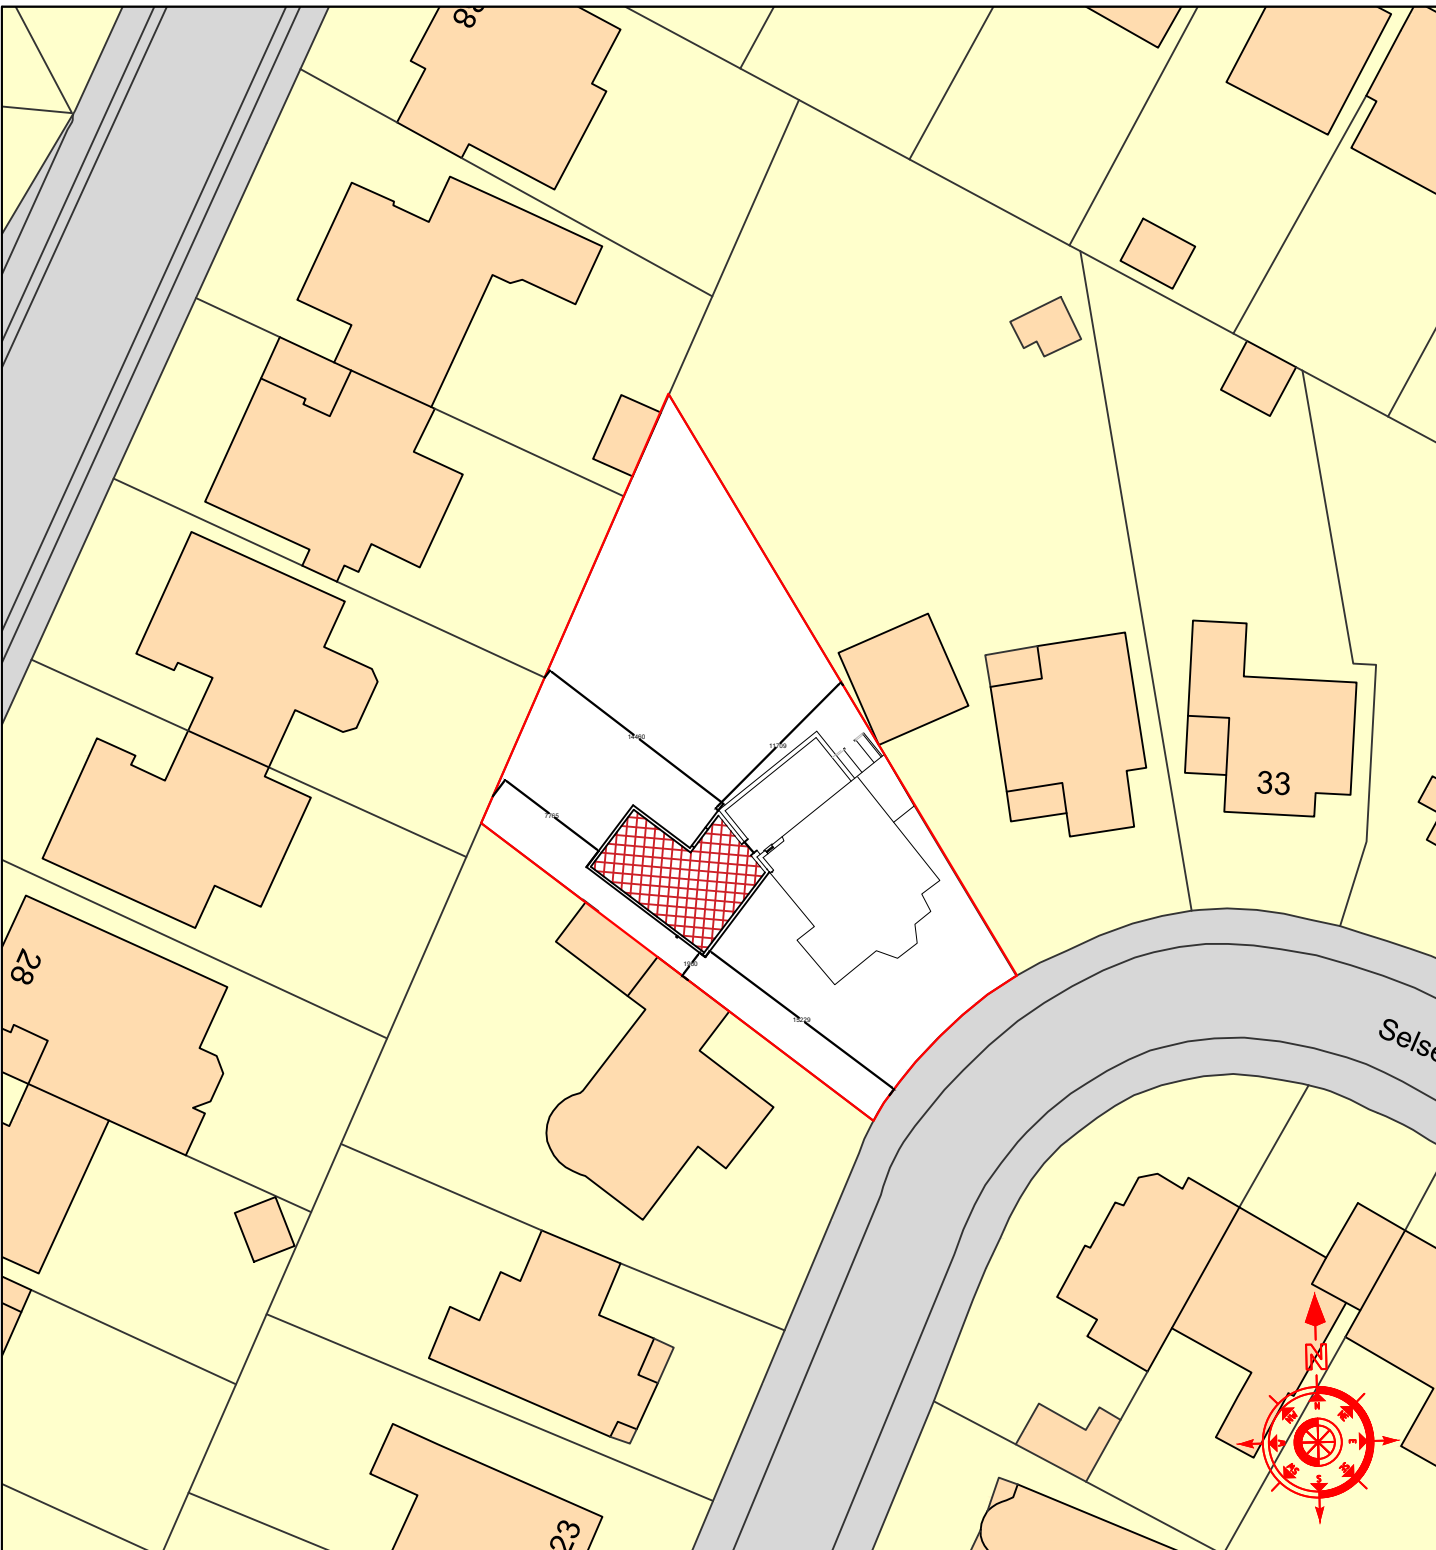

Block plan 1 : 500

General Notes

No.	Revision/Issue	Date

Firm Name and Address
Orchard Enterprises Southern Ltd
32 Dorset Road
Bognor Regis
West Sussex
PO21 2DU
Tel 01243 868681
Mob 07740 516328

Project Name and Address
Plans and elevations at :
29 Selsey Avenue
Aldwick
West Sussex

Project Plans and elevations	Sheet
Date 1st July 2021 Scale 1 : 100 & 1 : 50	1