




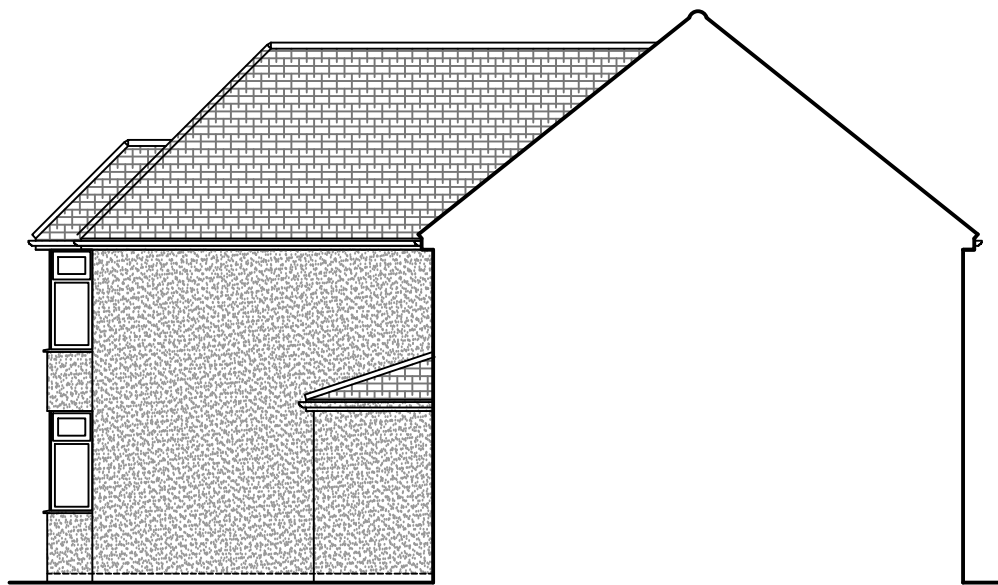


LEFT ELEVATION

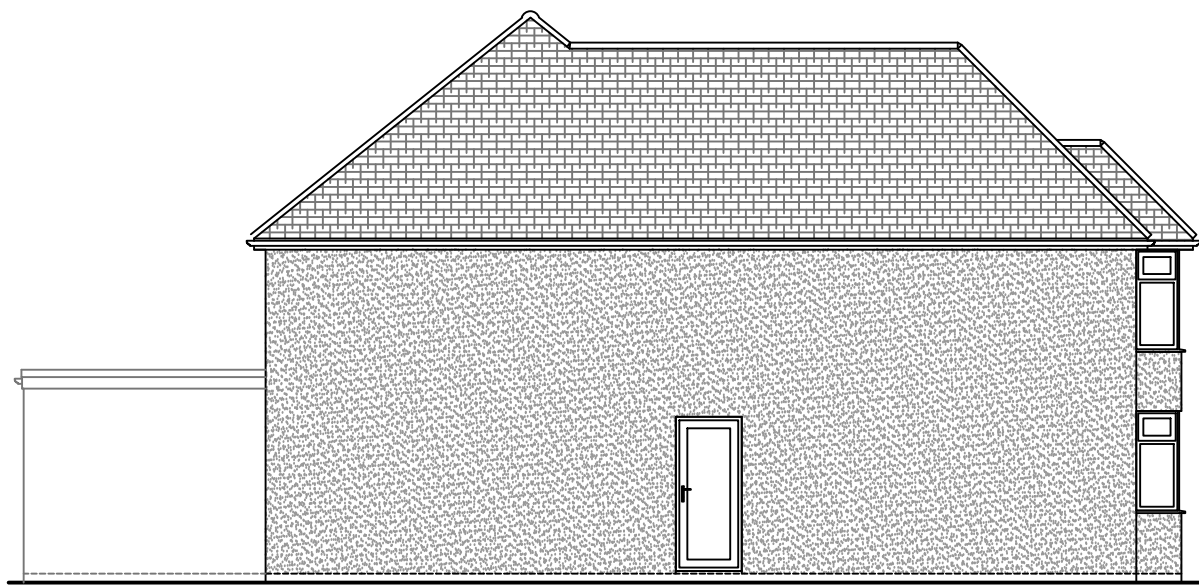

RIGHT ELEVATION

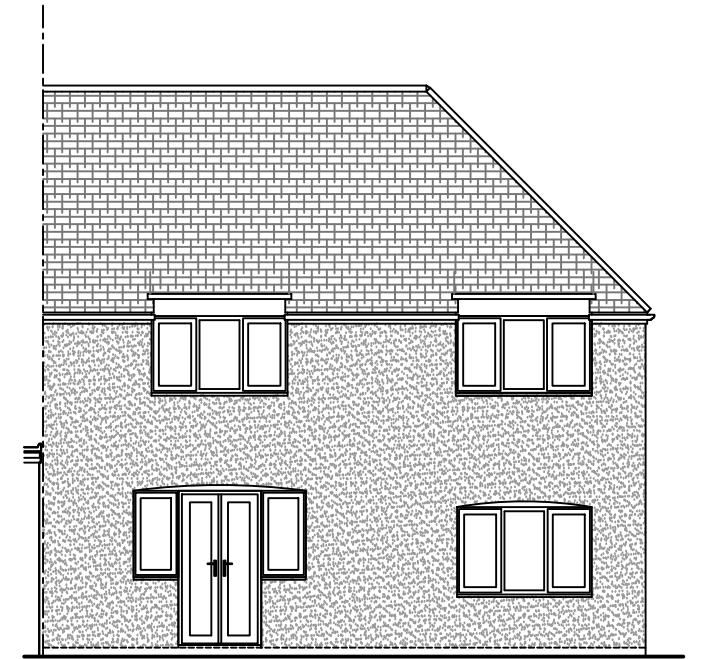

REAR ELEVATION

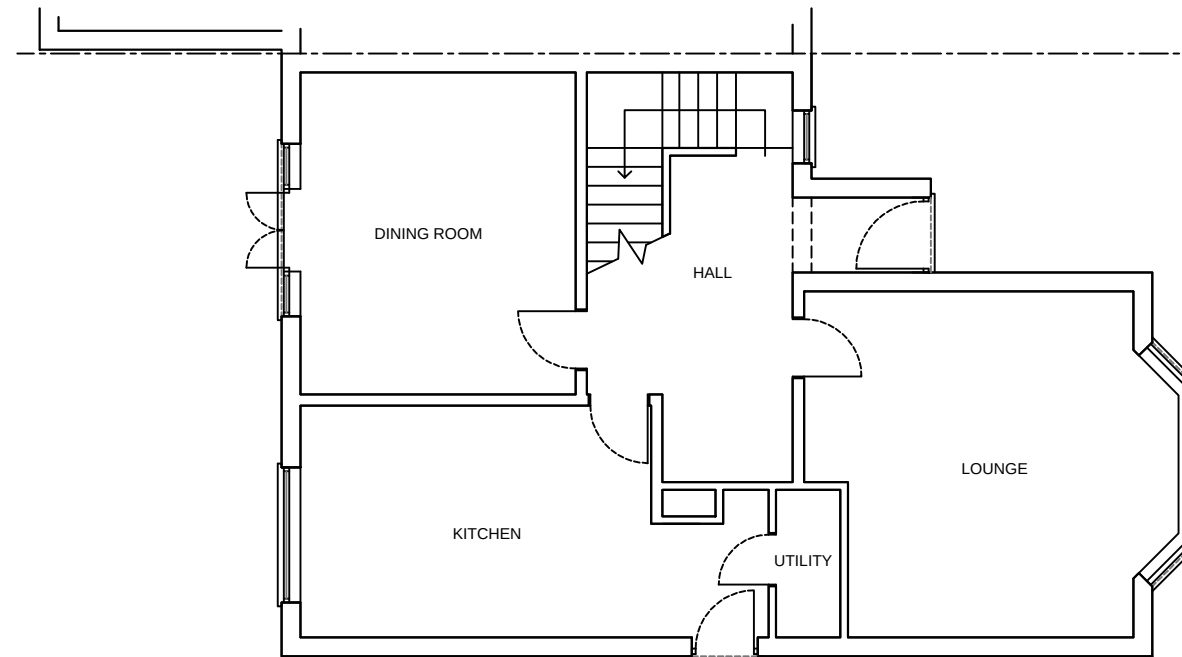

4 3 2 1 0 1:50 Scale Bar 1:100 0 1 2 3 4 5 6 7 8 9 10

Aspect 2



Telephone: 0845 437 3600
Facsimile: 01603 480101

Drawing title: Existing Plan and Elevations

Contract No. : 099/86556 Page 3 of 6

Proposed: PVCu White Knight Anglian Orangery
At: 231 Aldwick Road
Bognor Regis
West Sussex
PO21 3QG

For : Mr & Mrs Manning

Drawers initials: DW Scale : 1:100 Date: 01/07/2015

Revisions (Starting from bottom)

Rev.	Date	Description	Initials

Customer Approval

Signed.....

Dated.....