



Proposed Front Elevation


New UPVC door with level threshold and side window to match existing styles

Concrete ramp with brick upstand to match existing house brick with kee klamp railings. 900mm high with 450mm mid rail. Rail extends 300mm and returns to mid rail from bottom of ramp

Concrete ramp with brick upstand to match existing house brick with kee klamp railings. 900mm high with 450mm mid rail. Rail extends 300mm and returns to mid rail from bottom of ramp



Proposed Side Elevation

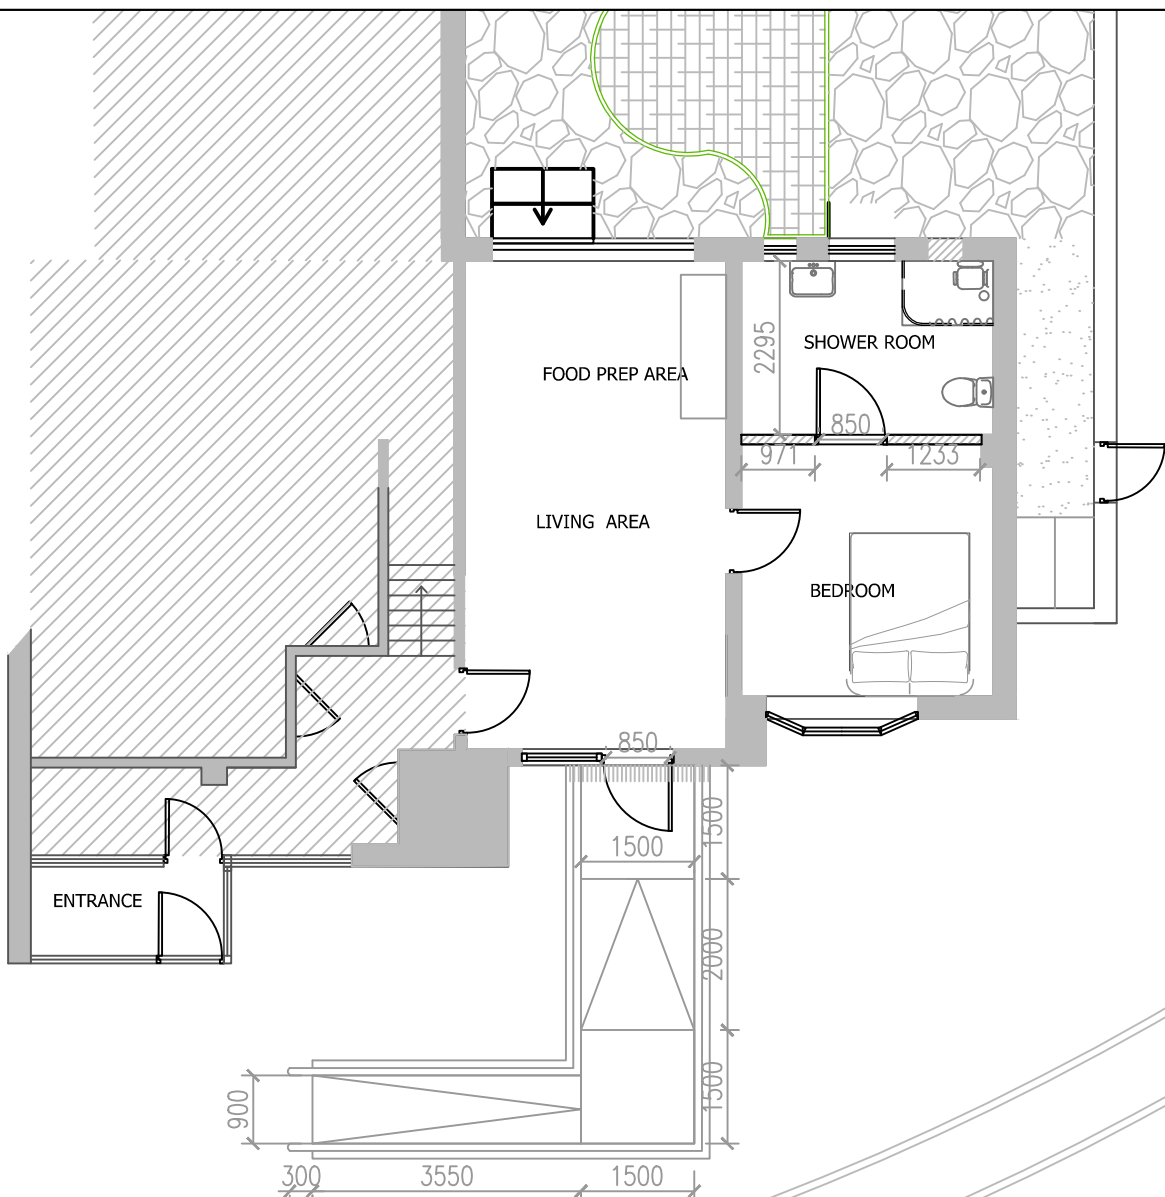

Proposed Plan - Scale 1:100 @ A2

NOTES:


1. All dimensions are in mm and must be checked on site.
2. Drawings are to be read in conjunction with accompanying documents.
3. Any errors or inaccuracies should be brought to the attention of Amber Living.

Revision	Description	By	Date

Contact Information

Unit 3, Tungsten Building, George Street, Portslade, Brighton, BN41 1RA

Tel: 01273 410836
Email: Heather@amberliving.co.uk

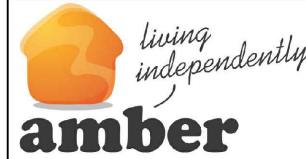Client Name: Ms Donna Richards

Address: 10 Westminster Drive, Bognor Regis

Drawing Title: HT/04/Westminsterdrive10

Drawing Reference: Proposed Access Elevation Date: 28/08/20

Scale: 1: 50 Paper: A2 Drawn By: HT Revision: - Direction: 