



Existing Front Elevation

Window to be removed to create new disabled access

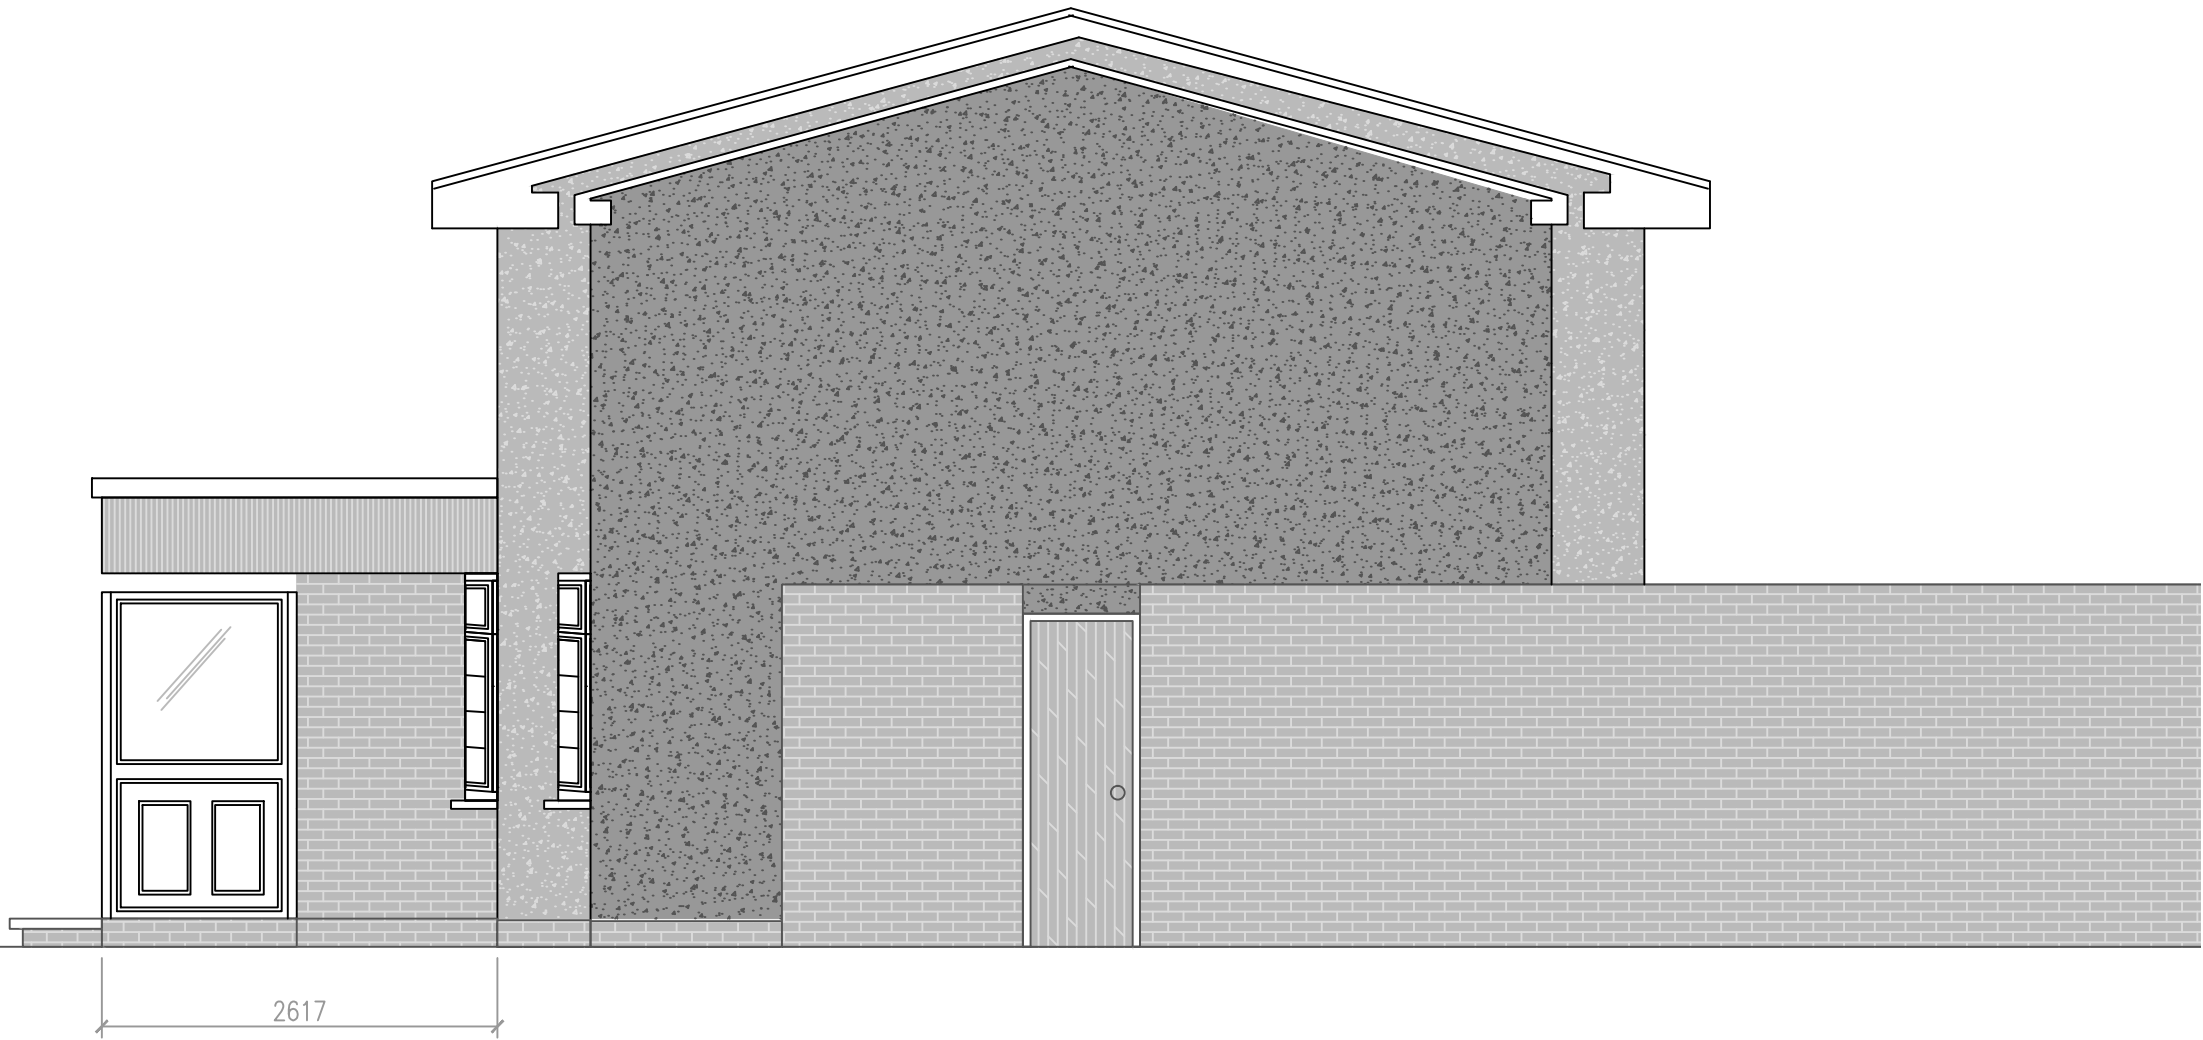

Existing Side Elevation

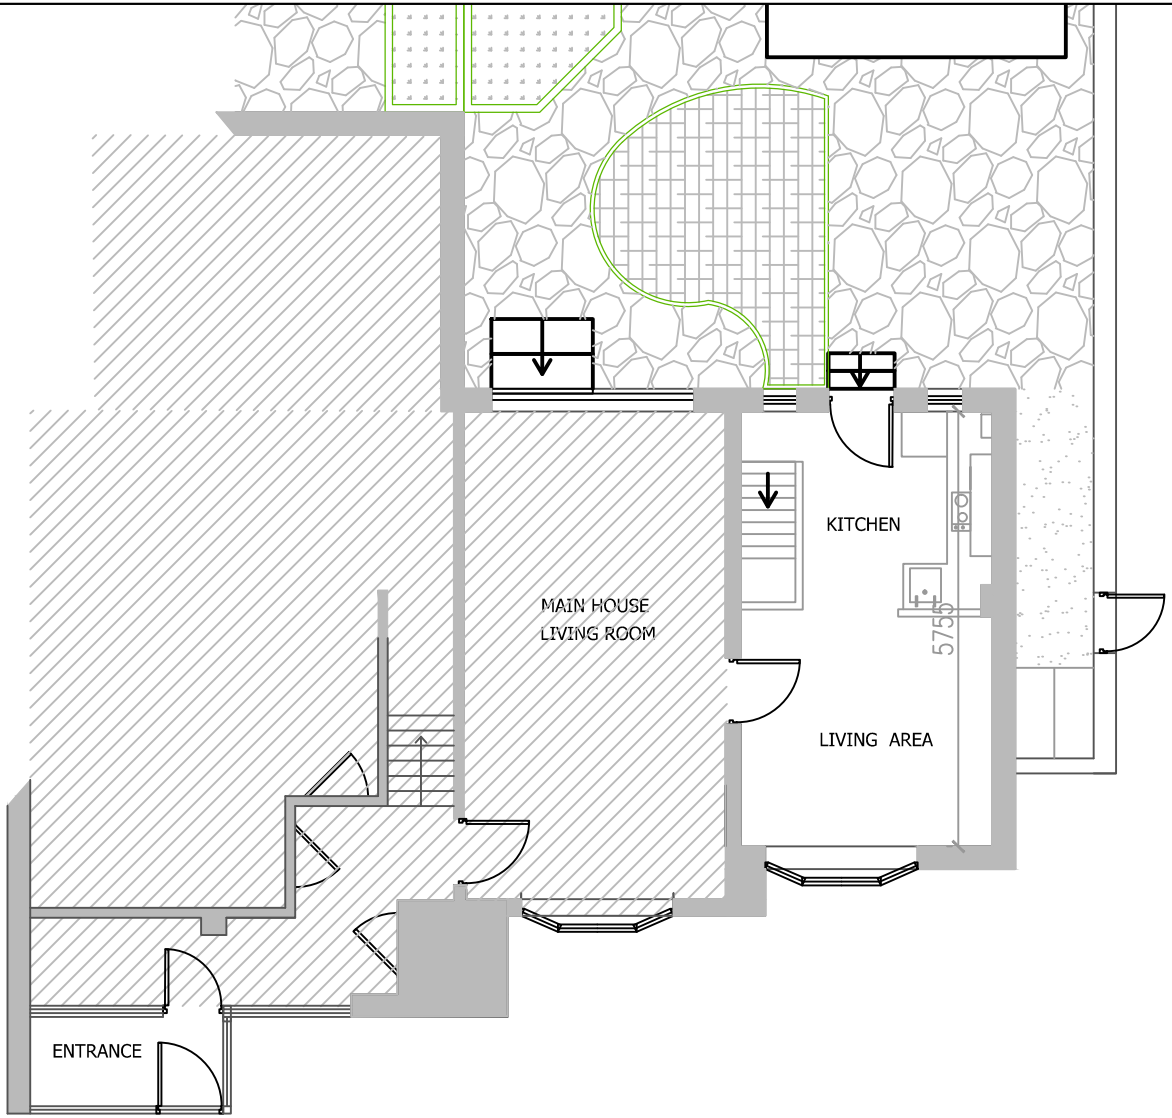

Exposed Plan - Scale 1:100 @ A2

NOTES:

1. All dimensions are in mm and must be checked on site.

2. Drawings are to be read in conjunction with accompanying documents.

3. Any errors or inaccuracies should be brought to the attention of Amber Living.

Revision	Description	By	Date

Contact Information

Unit 3, Tungsten Building, George Street,
Portslade, Brighton, BN41 1RA

Tel: 01273 410836
Email: Heather@amberliving.co.uk

living
independently

amber

CIAT

Registered Practice

RICS

Client Name

Ms Donna Richards

Address

10 Westminster Drive, Bognor Regis

Drawing Title

HT/03/Westminsterdrive10

Drawing Reference

Existing Access Elevation

Date

28/08/20

Scale

1: 50

Paper

A2

Drawn By

HT

Revision

-

Direction