
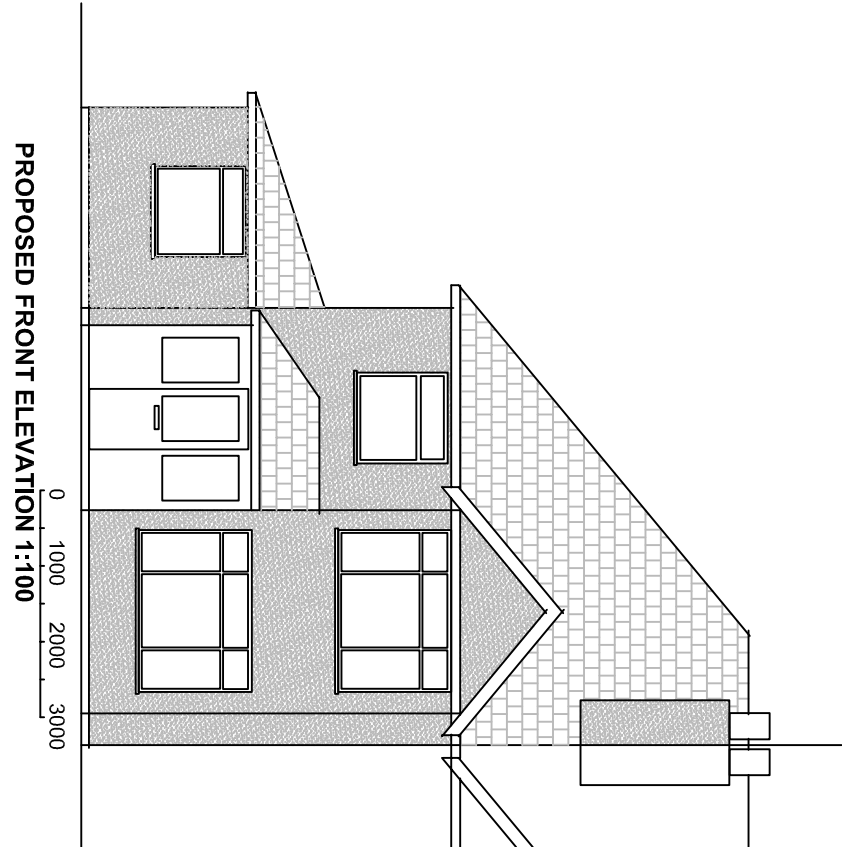
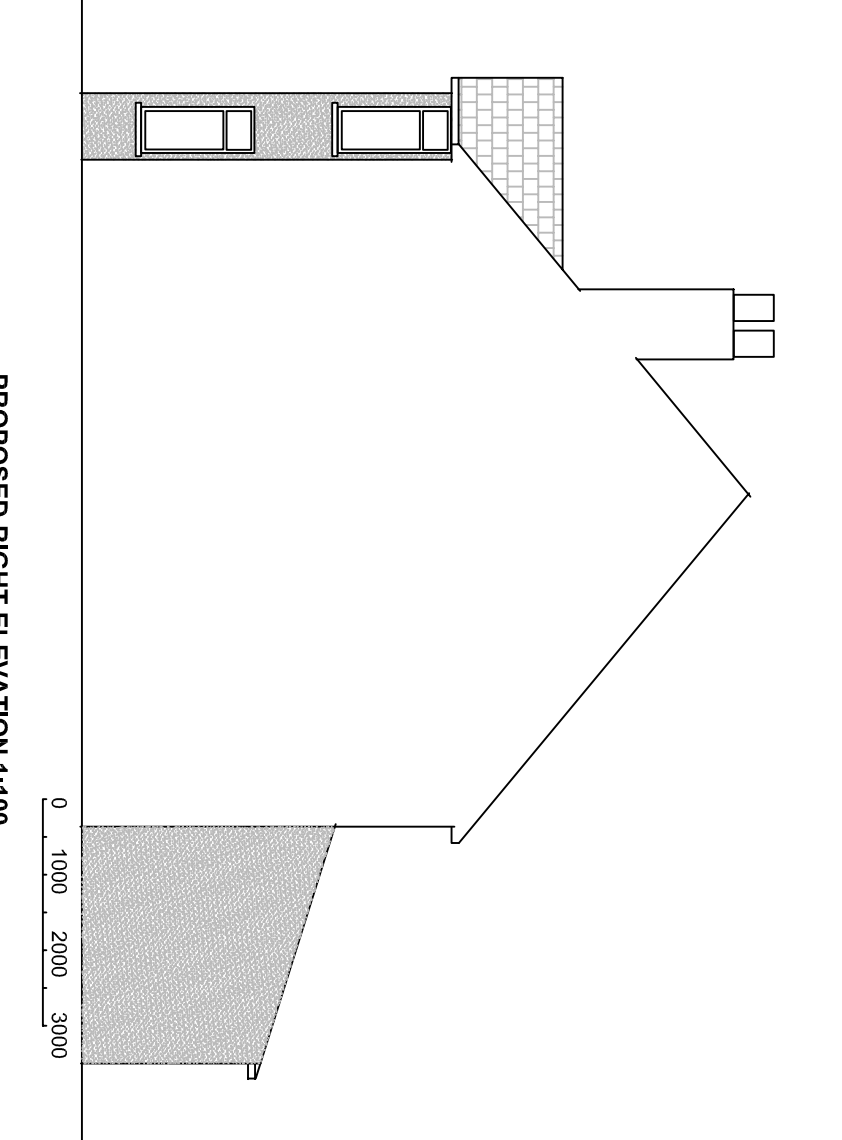
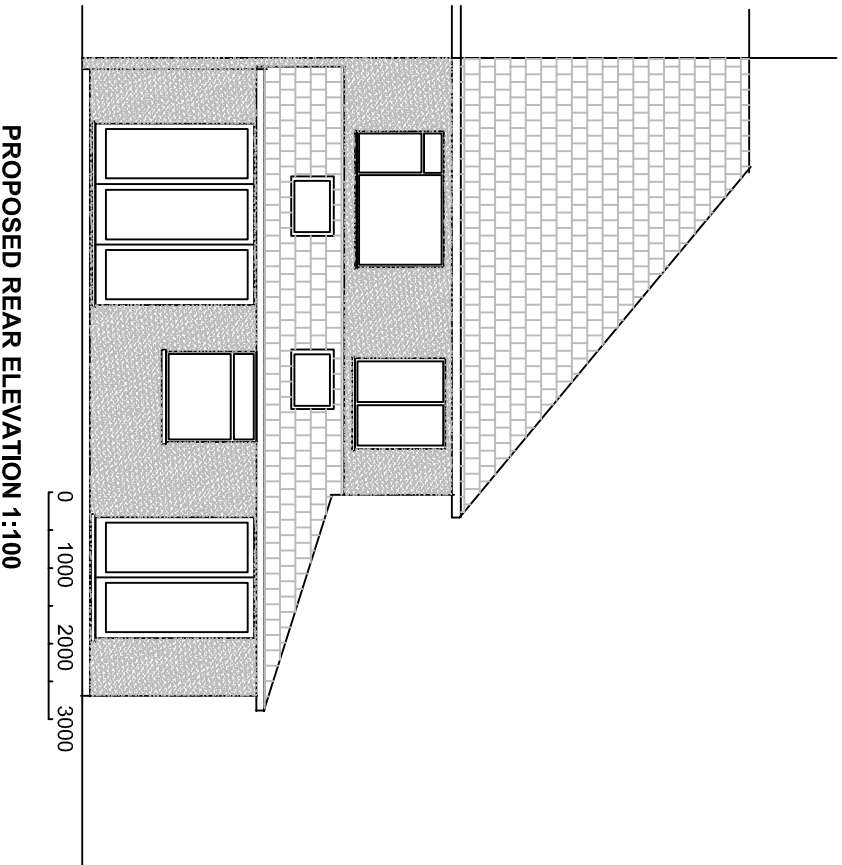
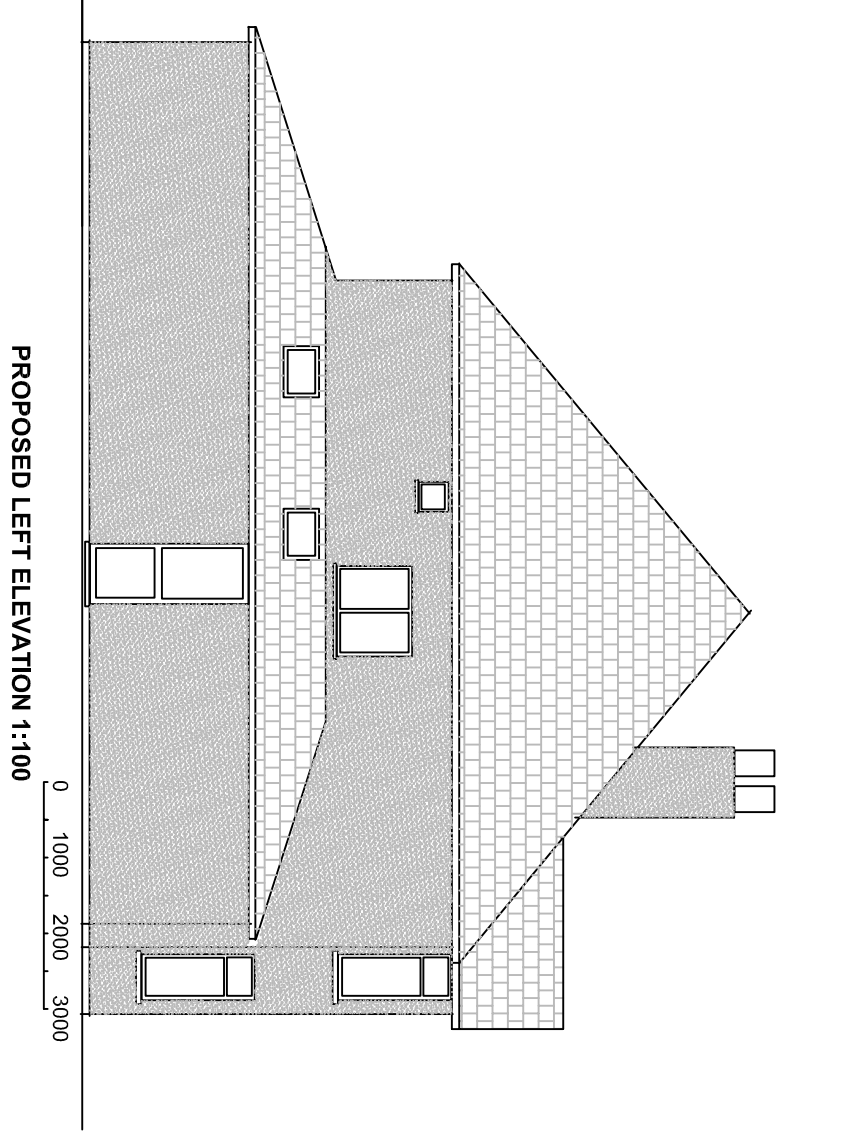


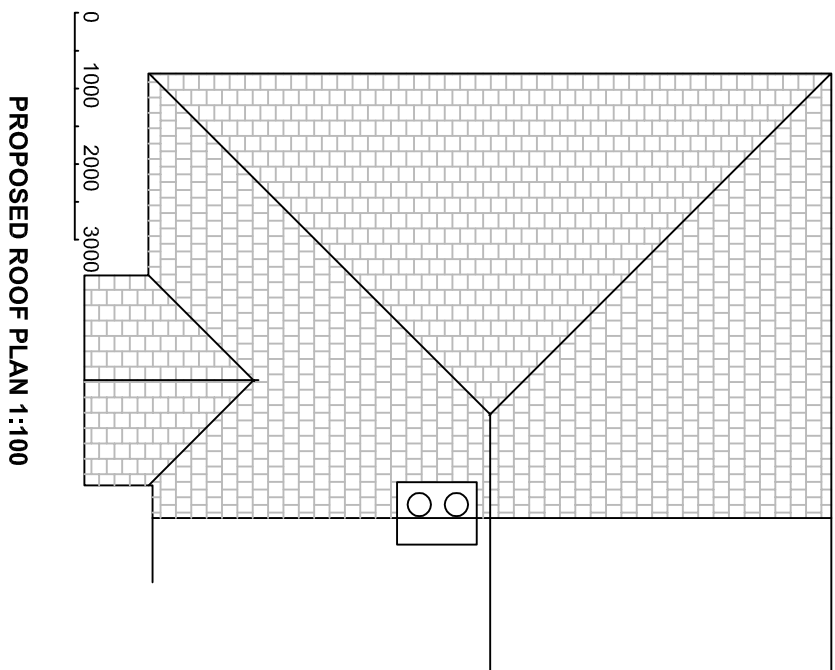



PROPOSED FRONT ELEVATION 1:100

PROPOSED RIGHT ELEVATION 1:100


PROPOSED REAR ELEVATION 1:100

PROPOSED LEFT ELEVATION 1:100

PROPOSED ROOF PLAN 1:100

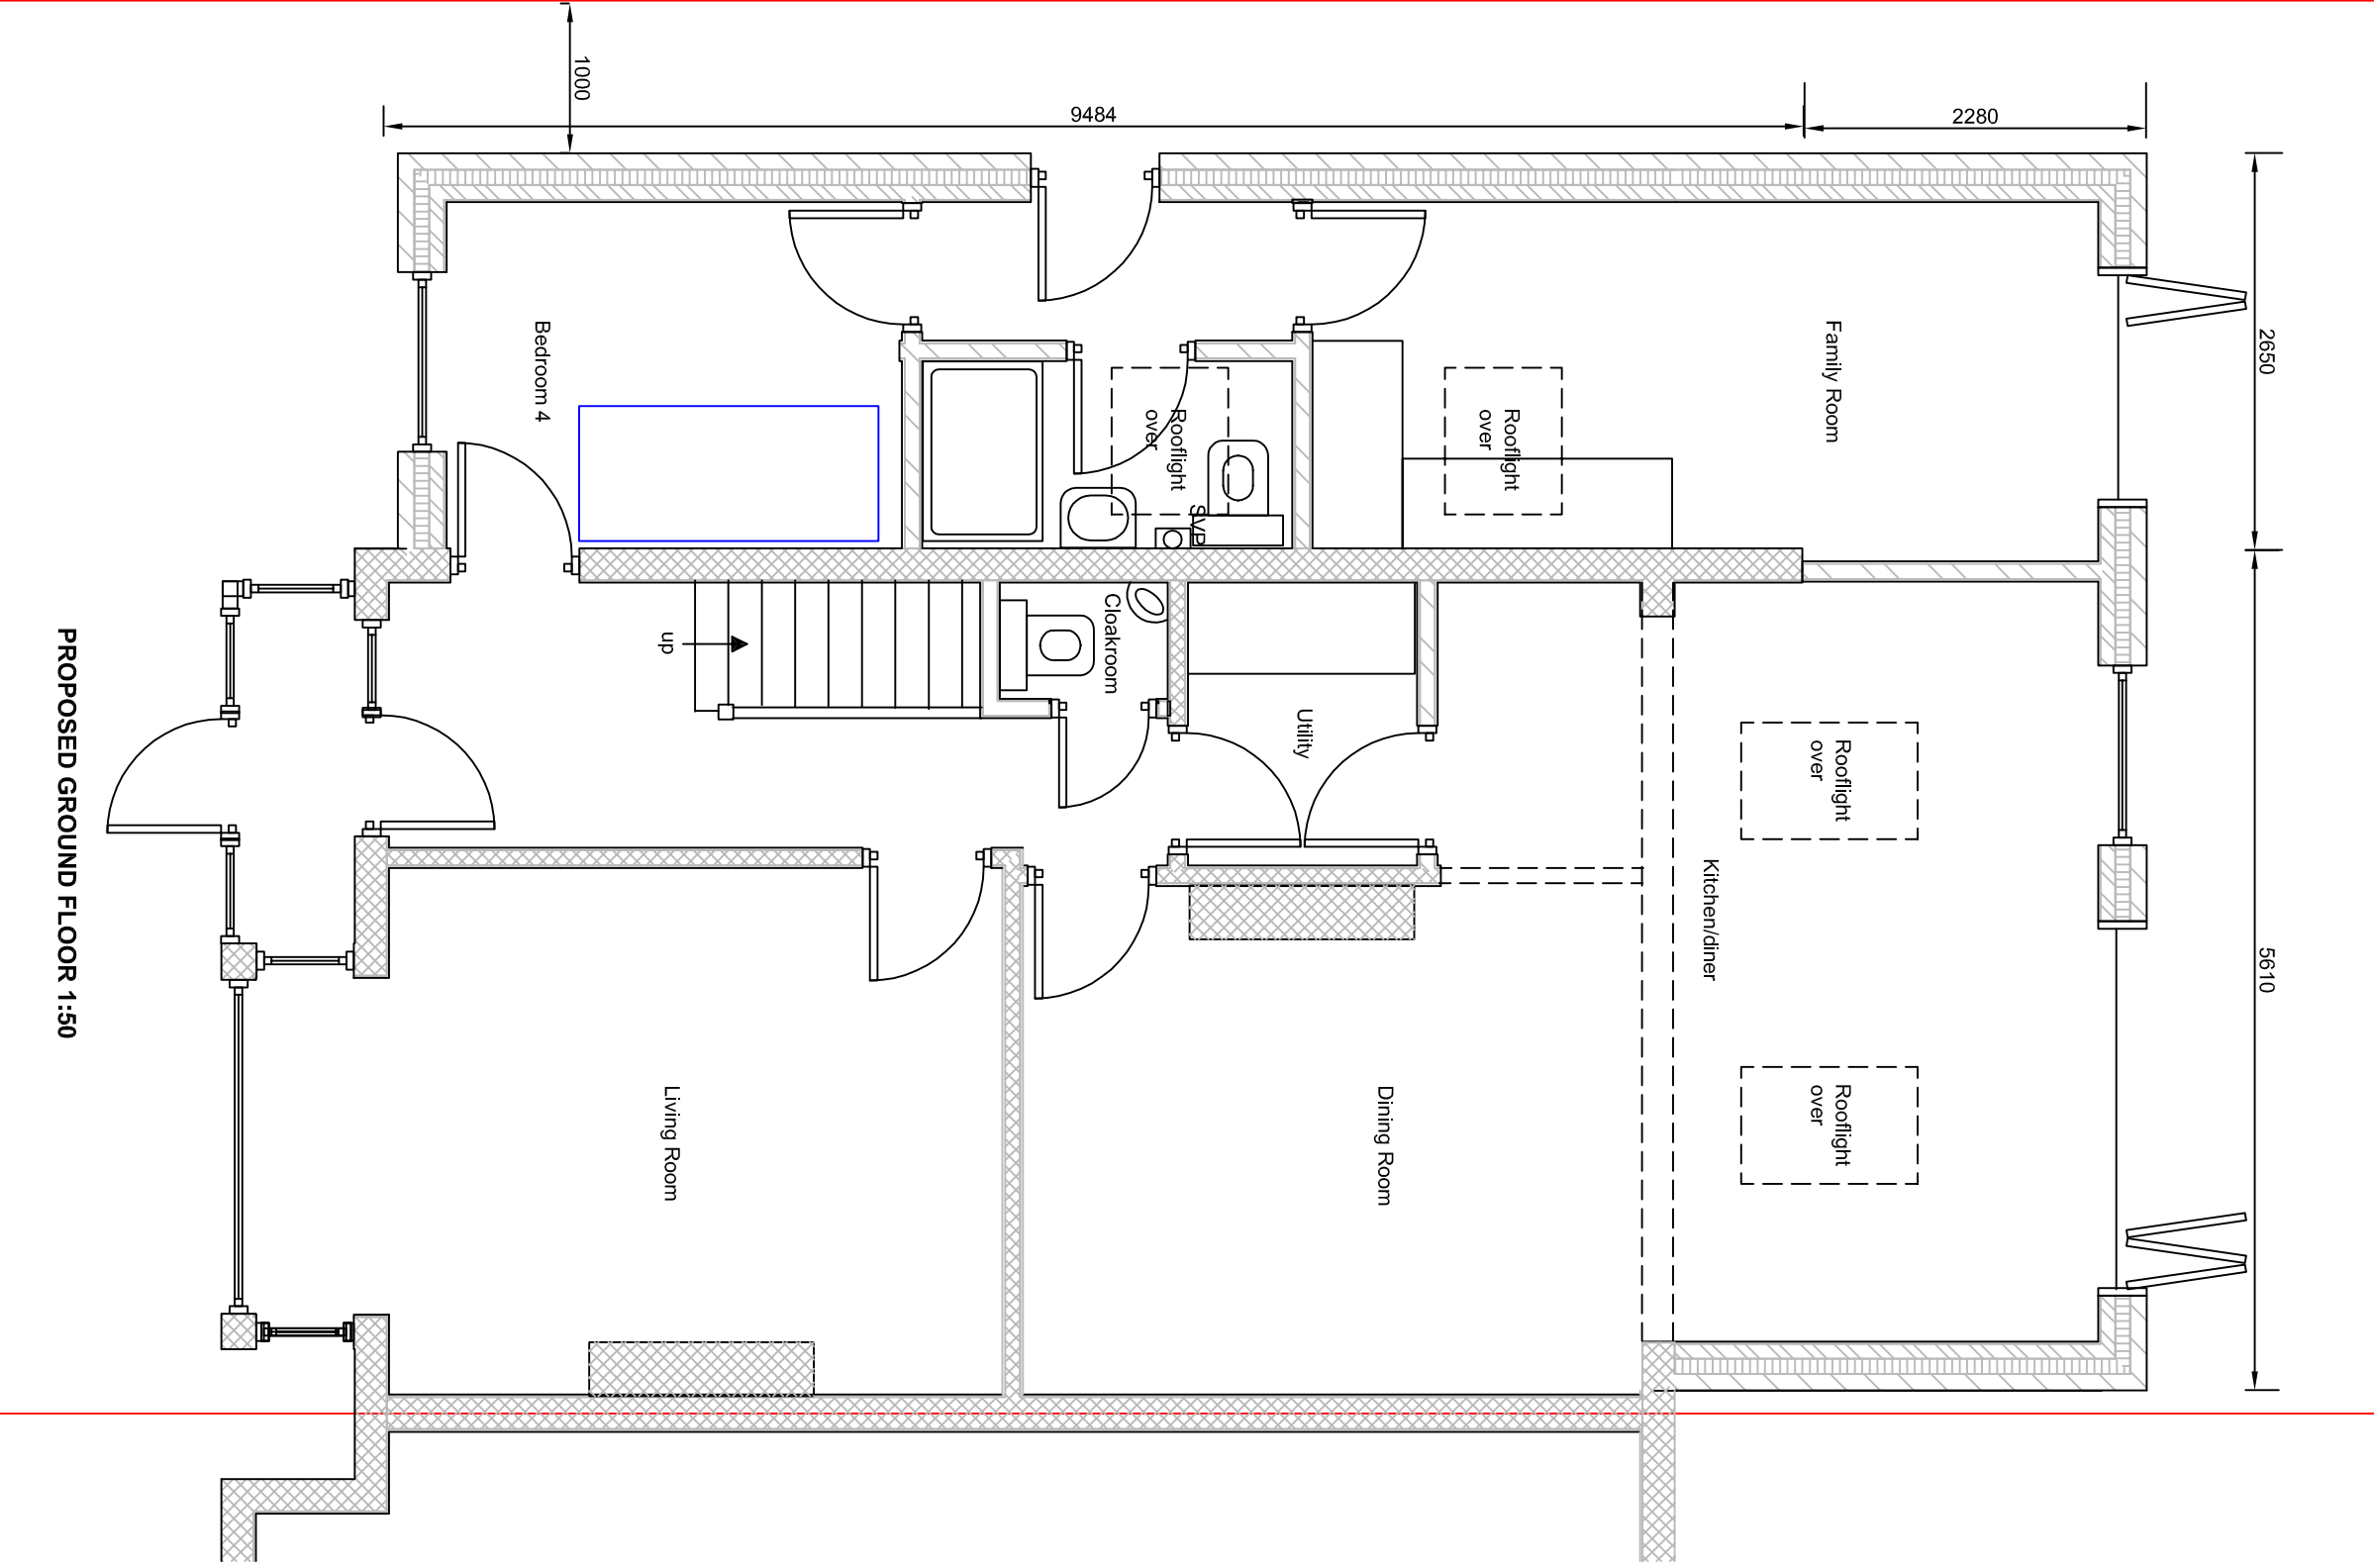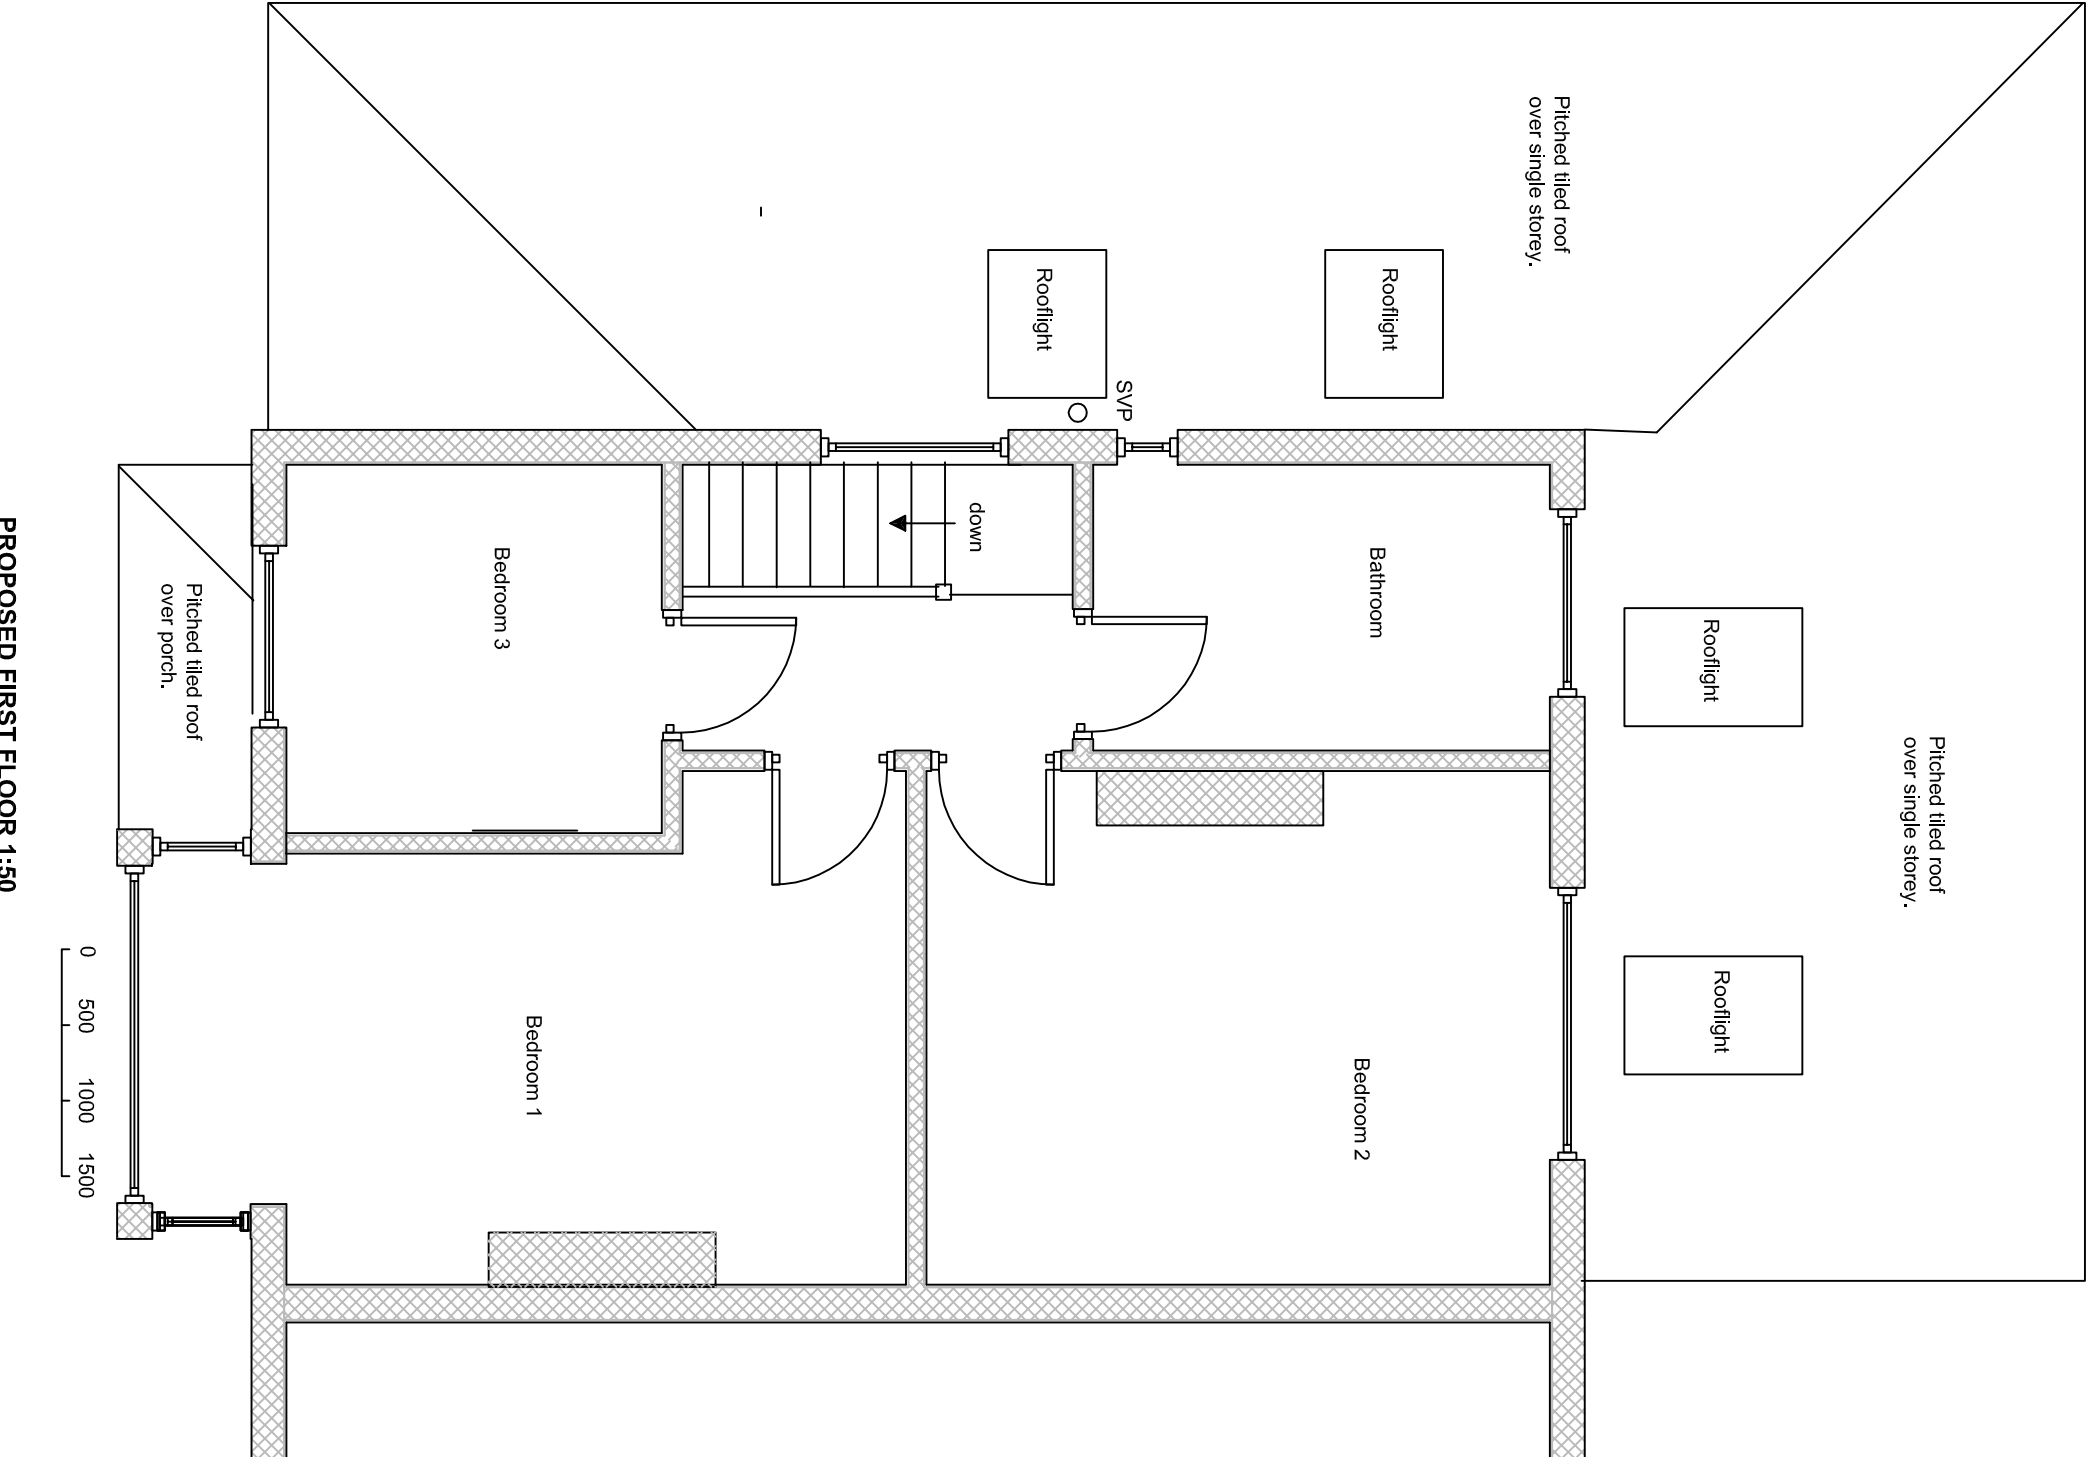

FINISHERS
Paint: Blue to match existing; Bay Blue, White, Rinsed Painted Blockwork as existing.
Doors: uPVC as existing.
Windows: uPVC as existing.

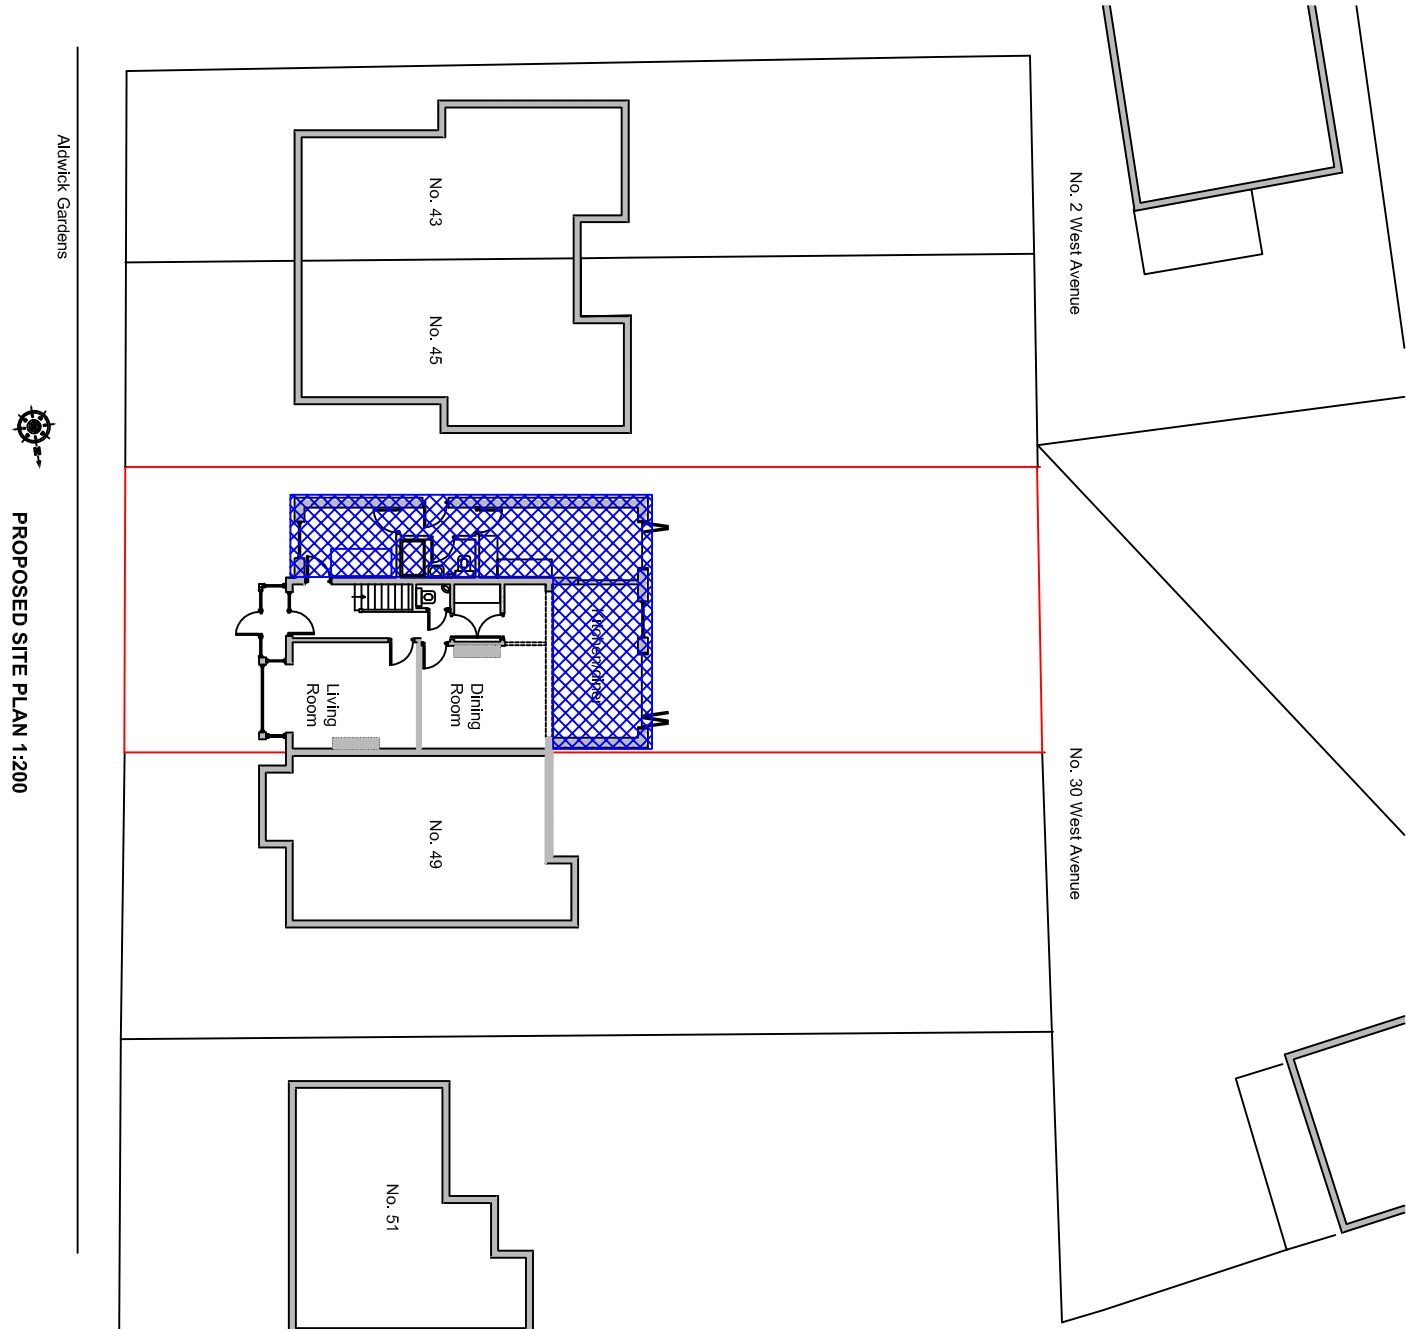

Notes:
All dimensions to be checked before the commencement of work or further drawings.
A - 07/09/13 - Bathroom changed

Site:
47 Aldwick Gardens
Aldwick
Bognor Regis
PO21 3QL

Job description:
Rear and side single storey extension.

Drawing title:
As Proposed
Drawing number:
AlcwickGdn047/02A

Scales @ A1:
Plans 1:50,
Elevations 1:100,
Site Plan 1:200

Date:
22/08/13
Drawn by:
G.R.B.

Geoff Barter
45 West Front Rd
Pagham
West Sussex
PO21 4SZ