



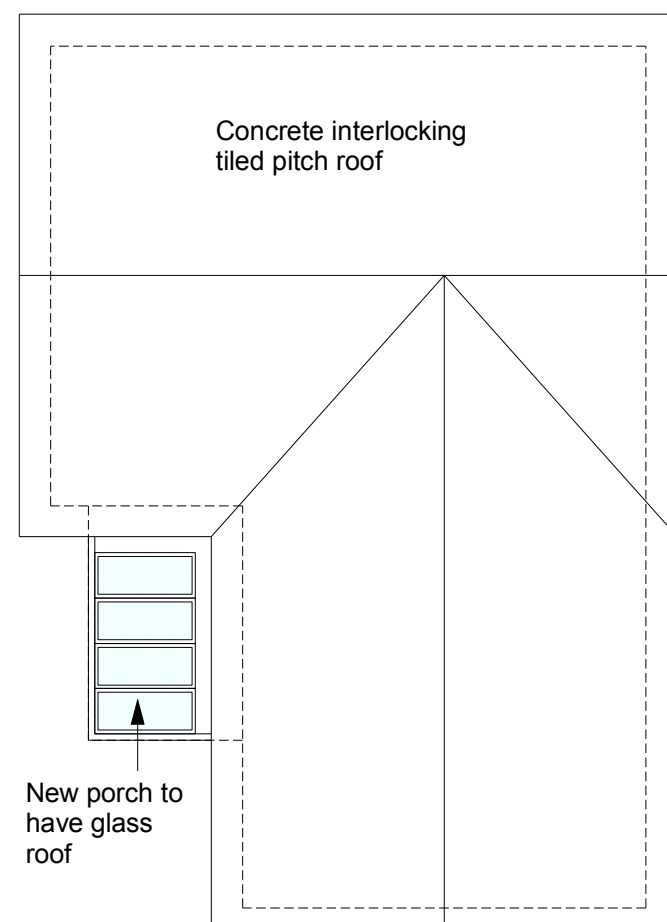


Roof Plan Proposed  
Scale 1:100

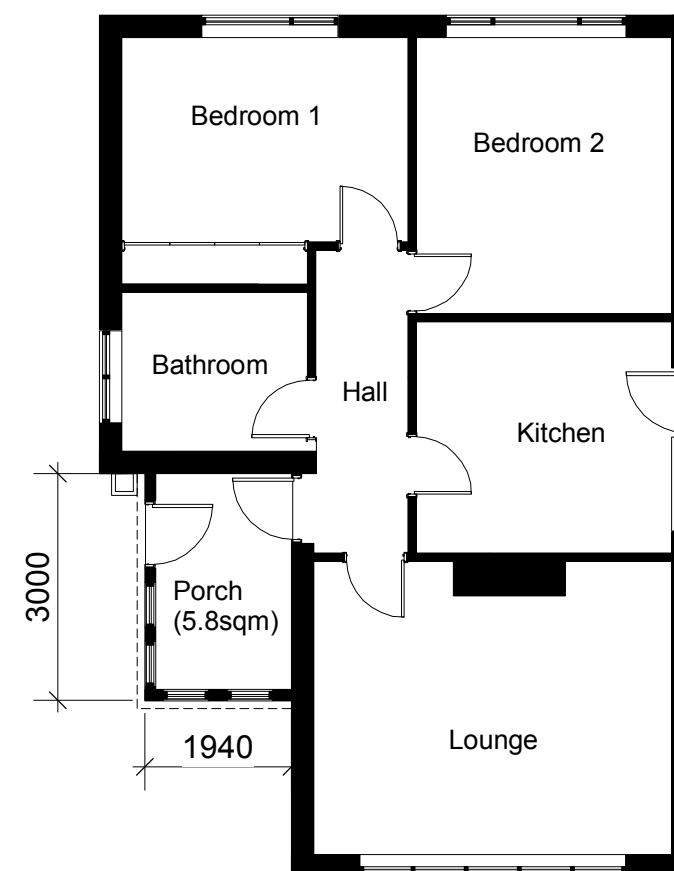

Ground Floor Plan Proposed  
Scale 1:100

Scale bar 1:100

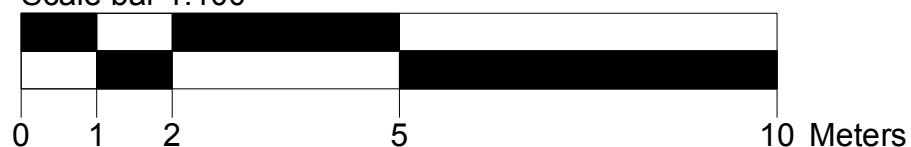

|   |                      |                                                  |                                                                                           |                       |                                           |
|---|----------------------|--------------------------------------------------|-------------------------------------------------------------------------------------------|-----------------------|-------------------------------------------|
| All dims and details to be checked on site prior to any commencement of work. This plan is not a full specification or schedule of work and has been produced solely for the purpose of obtaining the necessary local authority consents/approvals. For Party Wall etc. Act 1996 see Government booklet or website. | Status:              |                                                  | Client:<br>Mr & Mrs Shawyer<br>27 Oxford Drive<br>Bognor Regis<br>West Sussex<br>PO21 5QU | Revision: A           | Project: Porch                            |
|   | Preliminary          | <input type="checkbox"/> Tender                  |                                                                                           | Scale: 1:50 & 100 @A3 | Content:<br>Proposed floor and roof plans |
|   | Planning             | <input checked="" type="checkbox"/> Construction |                                                                                           | Date: Sept 20         |                                           |
|   | Building Regulations | <input type="checkbox"/> As Built                |                                                                                           | Dwg No: BS004         |                                           |