



Revisions:

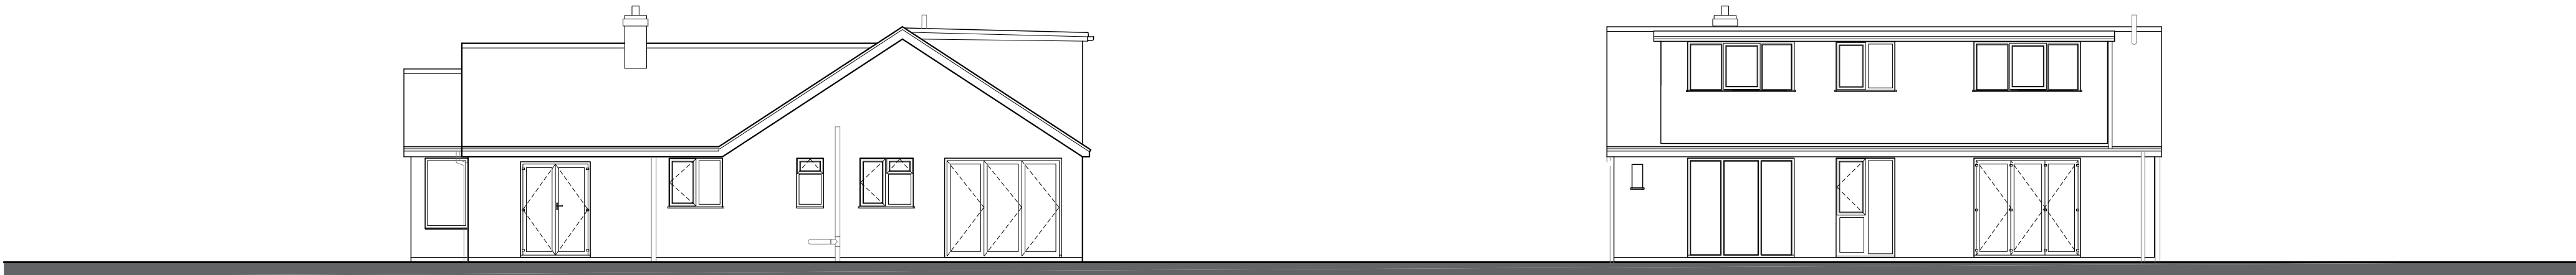


EXISTING NORTH -EAST FACING ELEVATION
Sc. 1:100

EXISTING NORTH-WEST FACING ELEVATION
Sc. 1:100

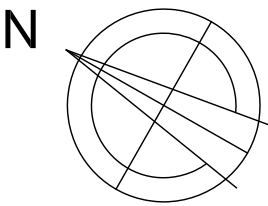


EXISTING SOUTH -WEST FACING ELEVATION
Sc. 1:100


EXISTING SOUTH-EAST FACING ELEVATION
Sc. 1:100

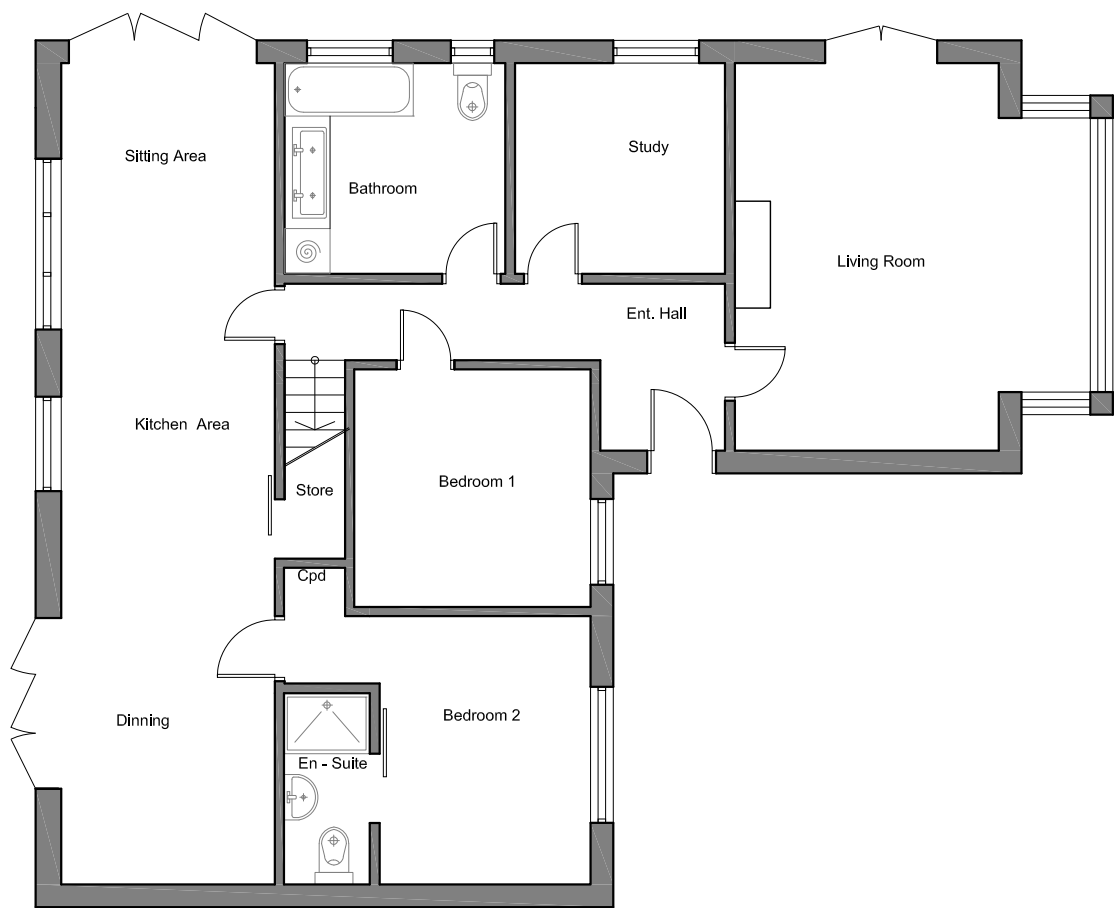

EXISTING GROUND FLOOR PLAN
Sc. 1:100

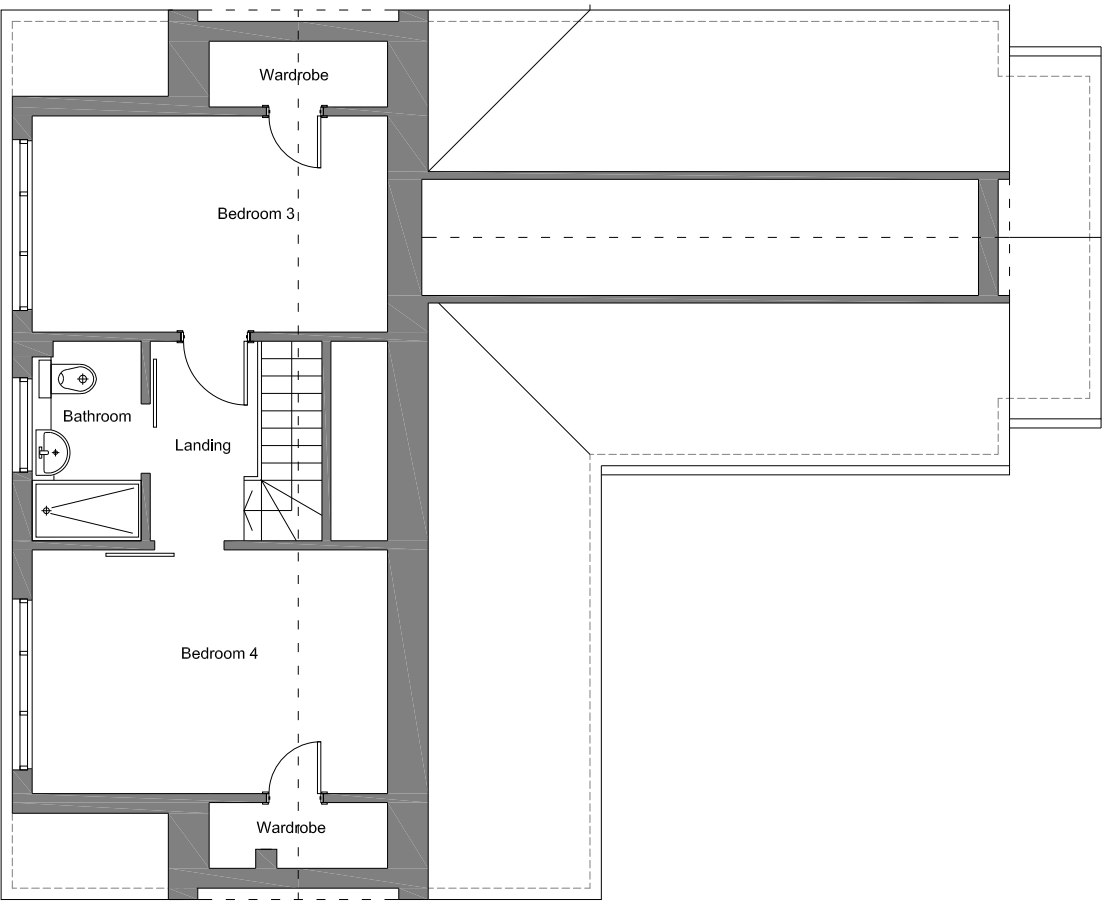

EXISTING FIRST FLOOR PLAN
Sc. 1:100

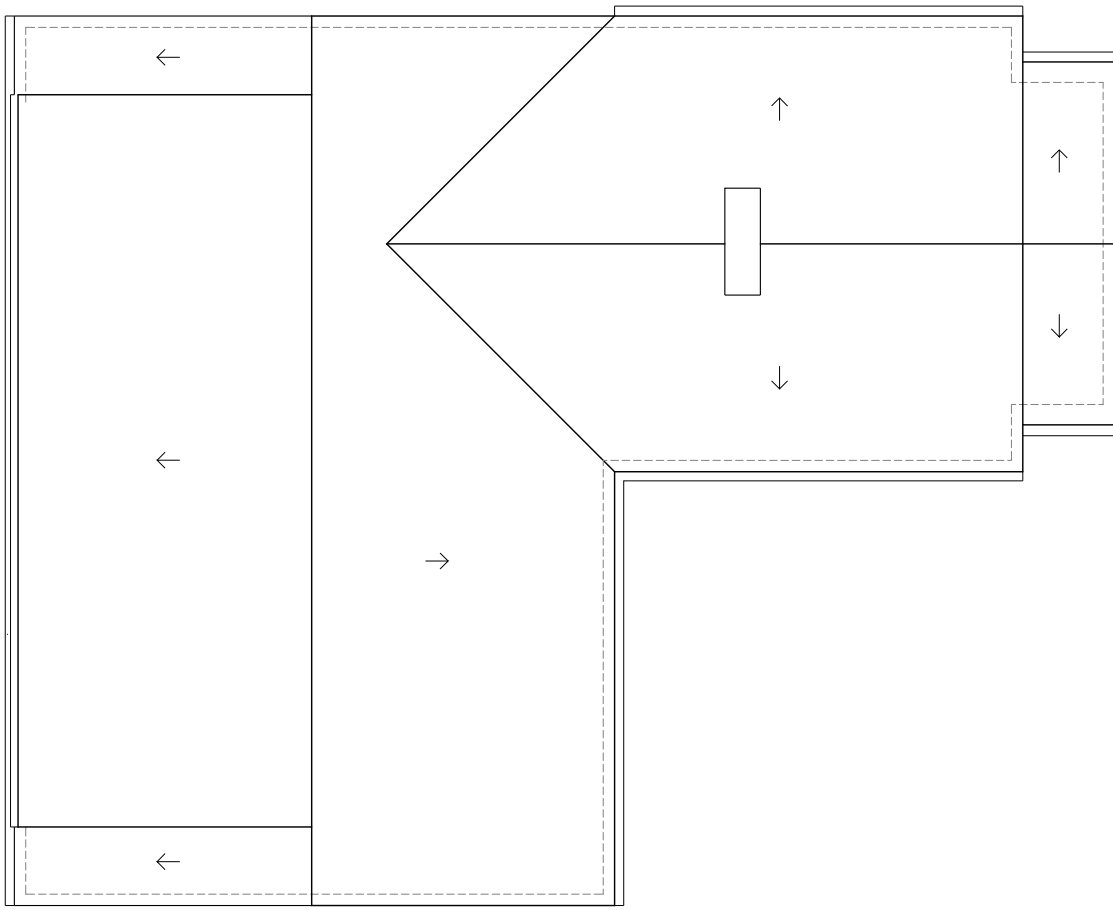

EXISTING ROOF PLAN
Sc. 1:100

jjr designs
Suite 2b
Church House,
94 Felpham Road
Felpham
West Sussex,
PO22 7PG
TEL: 01243 822081

Architectural Services
Planning
Building Regs
On Site Supervision
Landscape Design

e-mail: info@jjrdesigns.com

Client:
MR P. GATLAND

Project:
29 YEOMANS ACRE
BOGNOR REGIS, PO21 3QJ

Drawing Title:
EXISTING PLANS AND ELEVATIONS

Issue status:
Outline proposals ☐ Production information ☐ Scheme design ☐
Tender drawing ☐ Detail design ☐ Contract drawing ☐

Scale: 1:100	Drawn: I. Bruma	Checked: R. Stefonski	Approved:	Date: 08.09.2020
Job No: 1445	Drawing No: 203	Revision:		

