

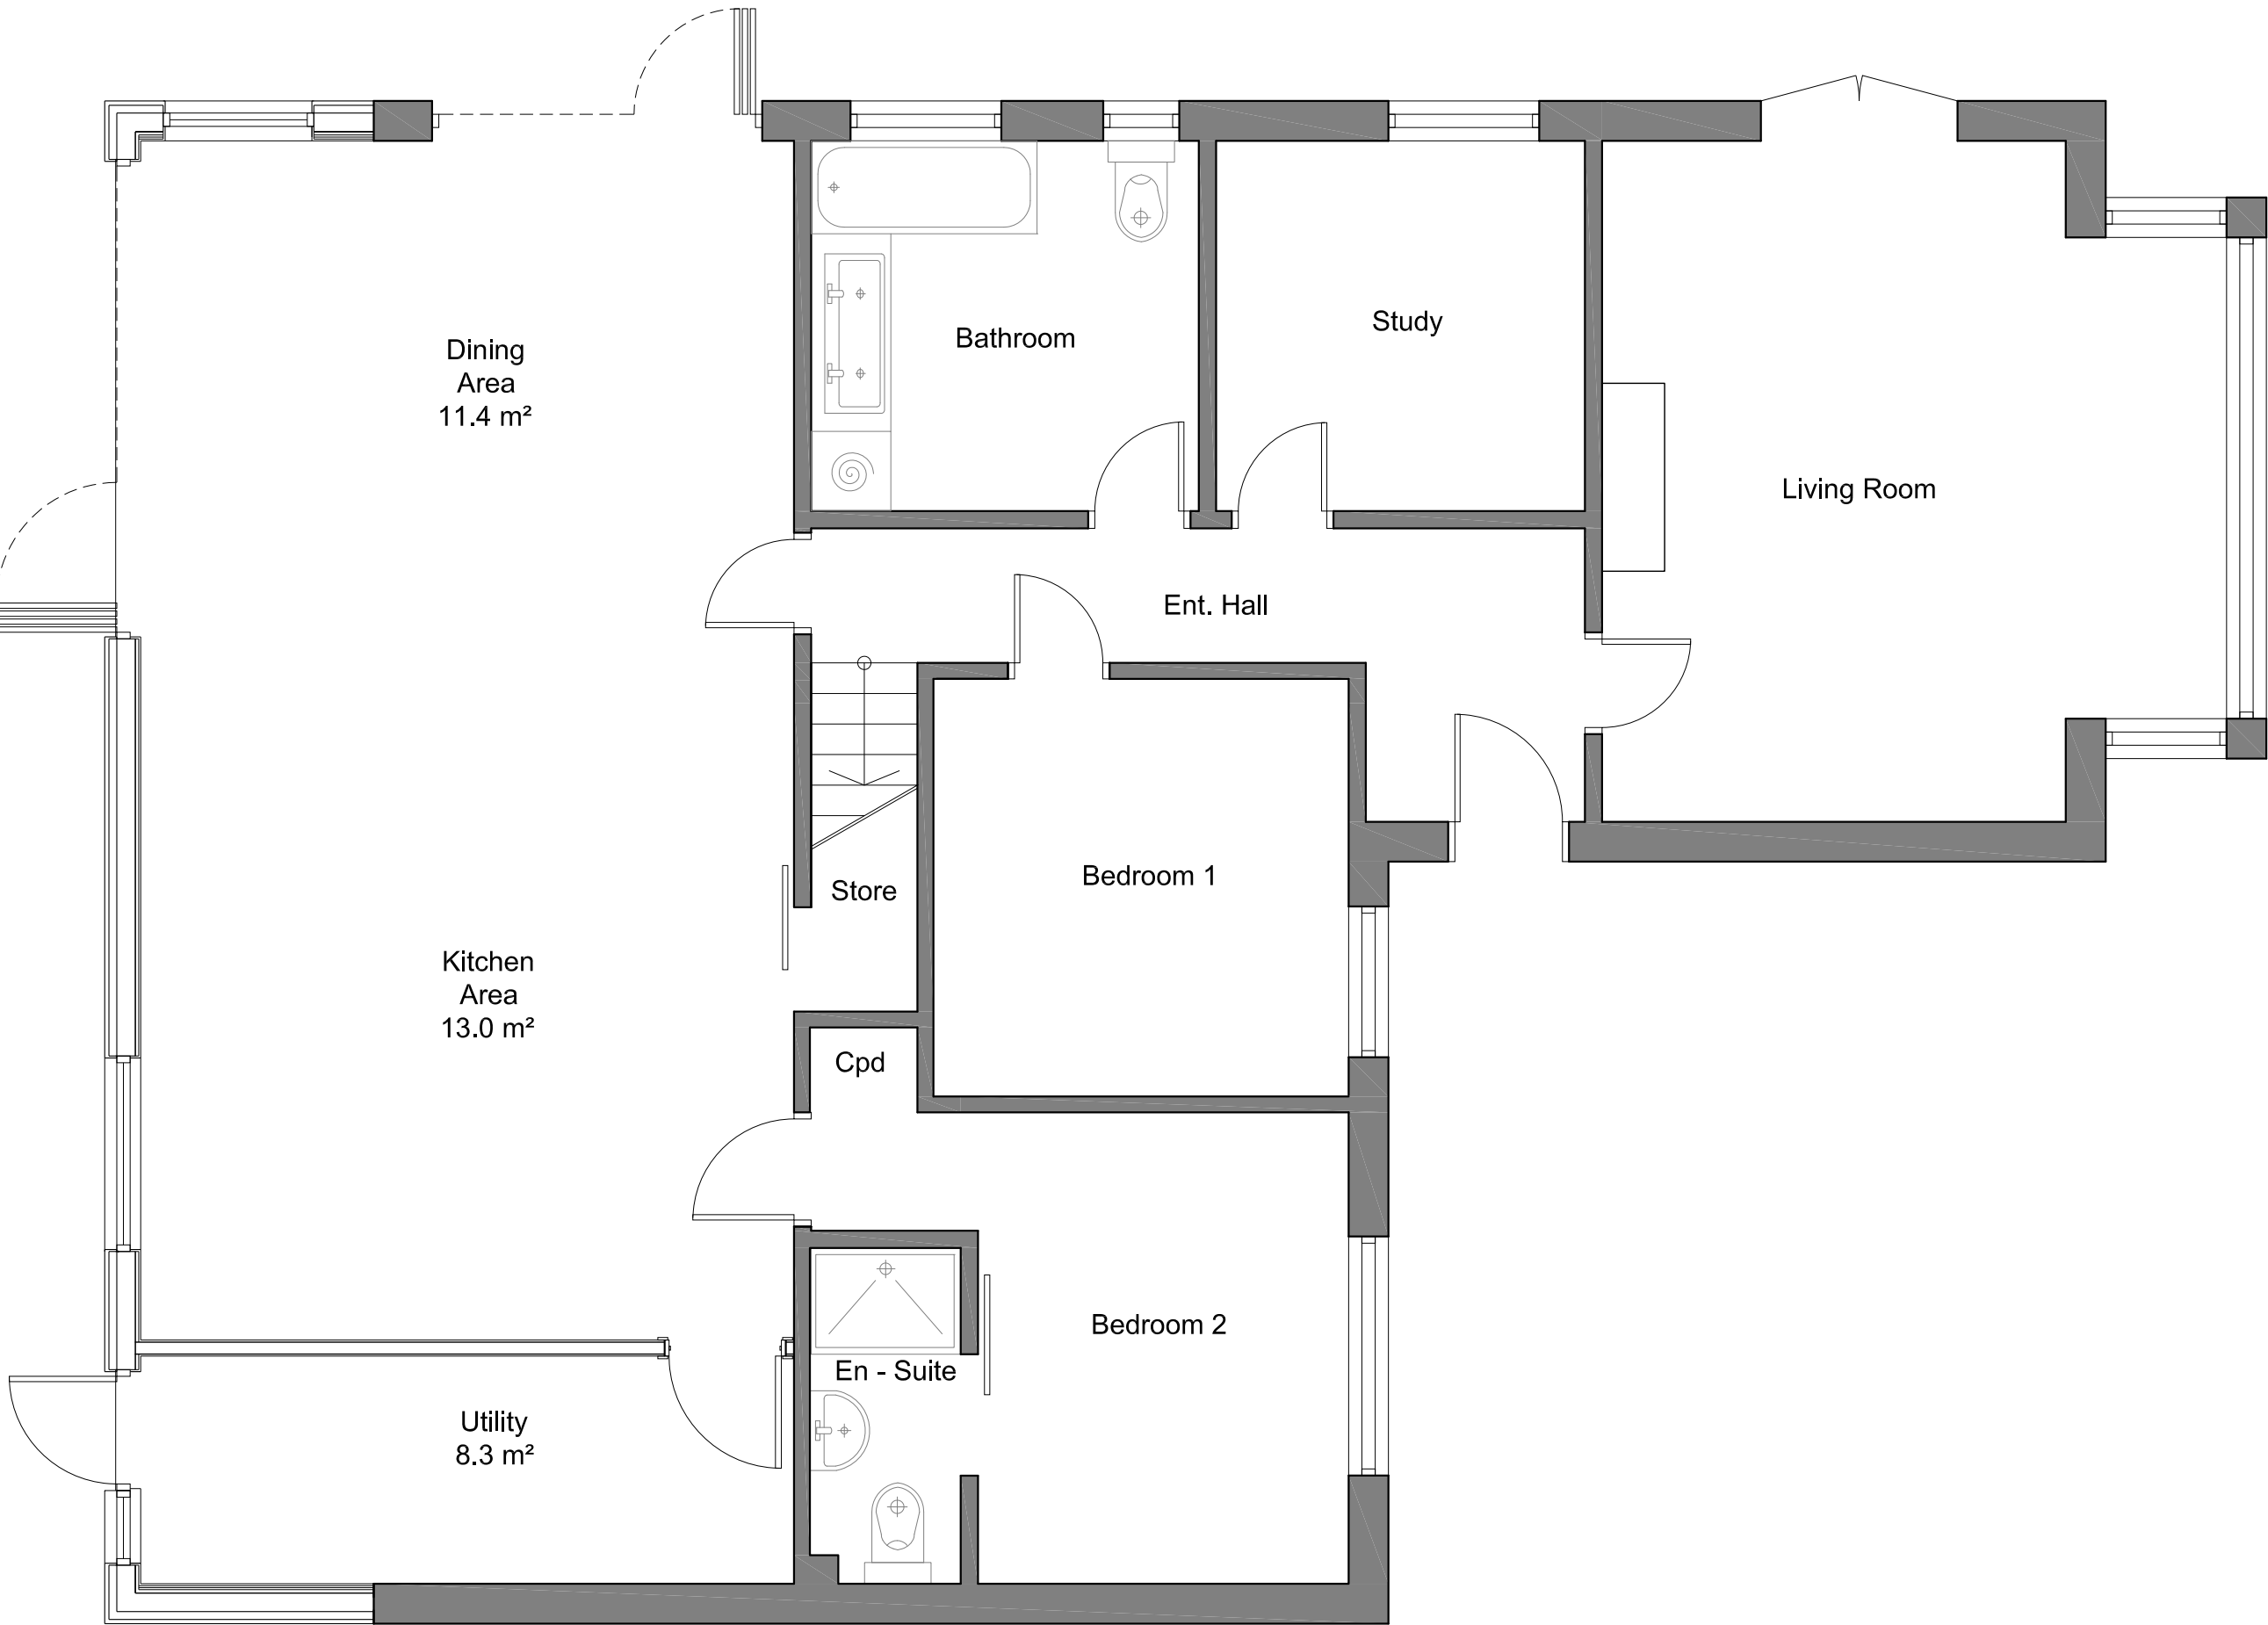



Revisions:

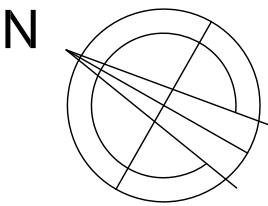

PROPOSED GROUND FLOOR PLAN, (Sc. 1:50)

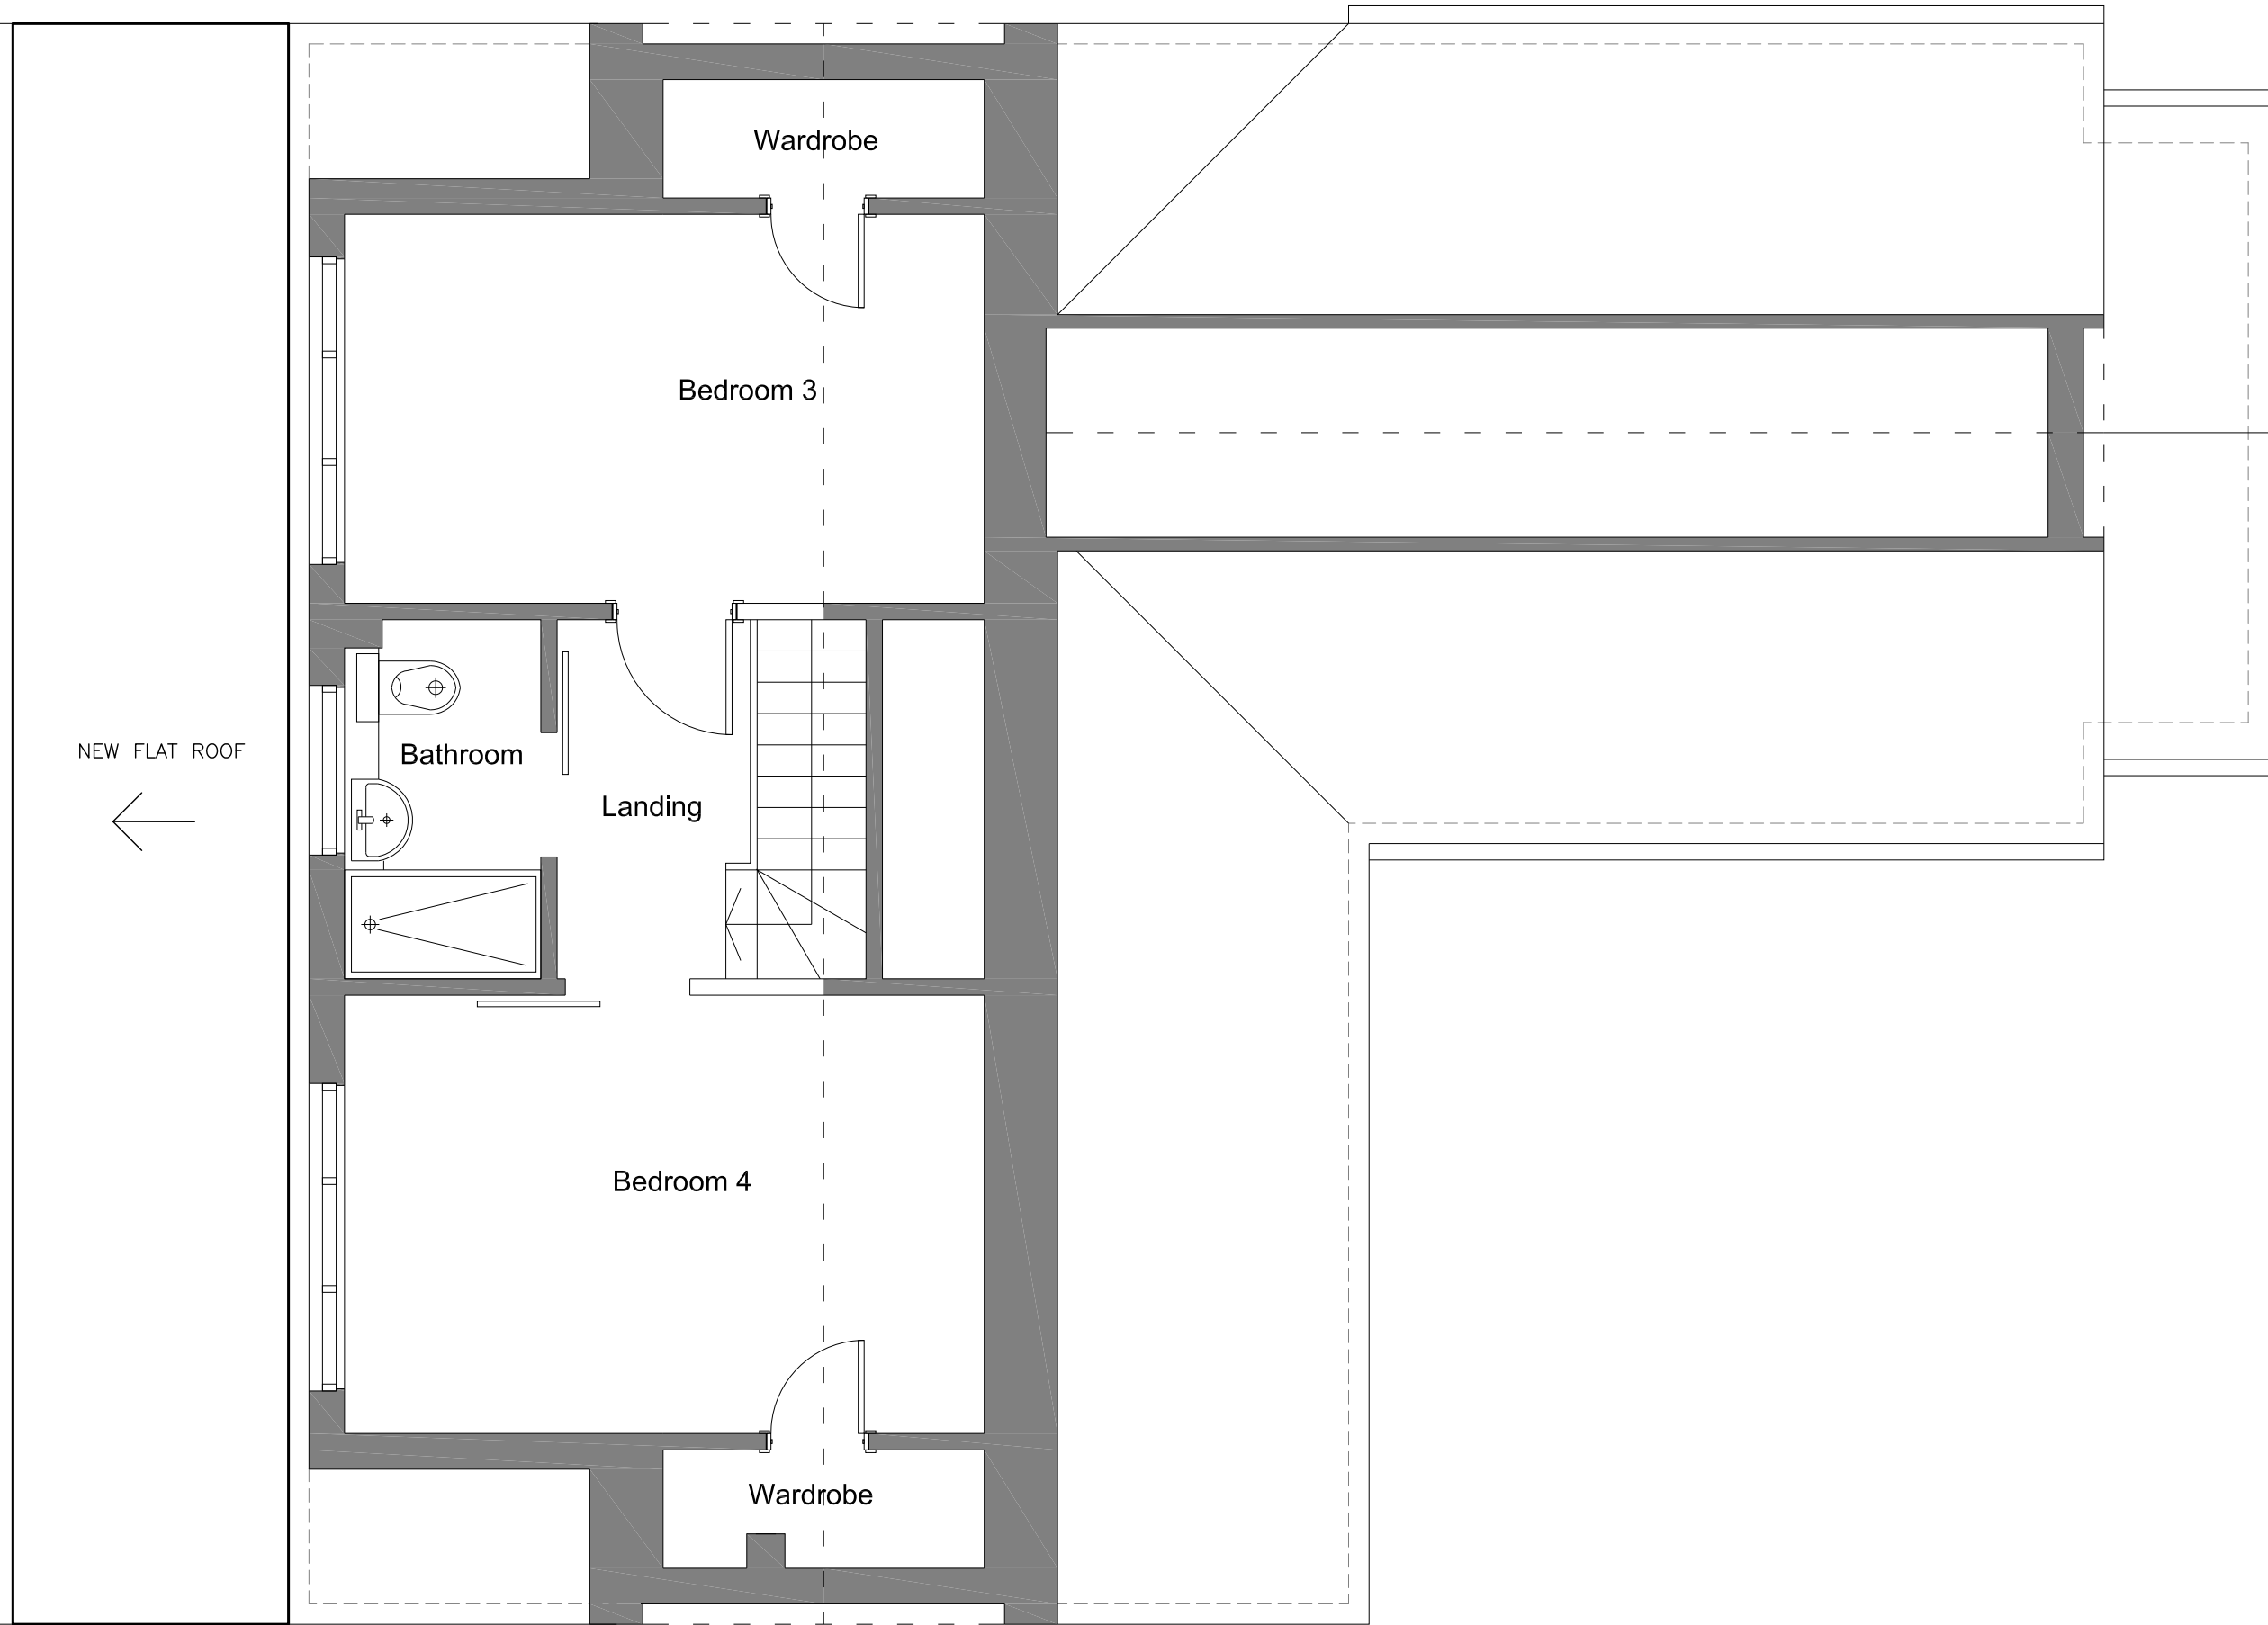

PROPOSED FIRST FLOOR PLAN, (Sc. 1:50)
(NO CHANGE ON FLOOR)

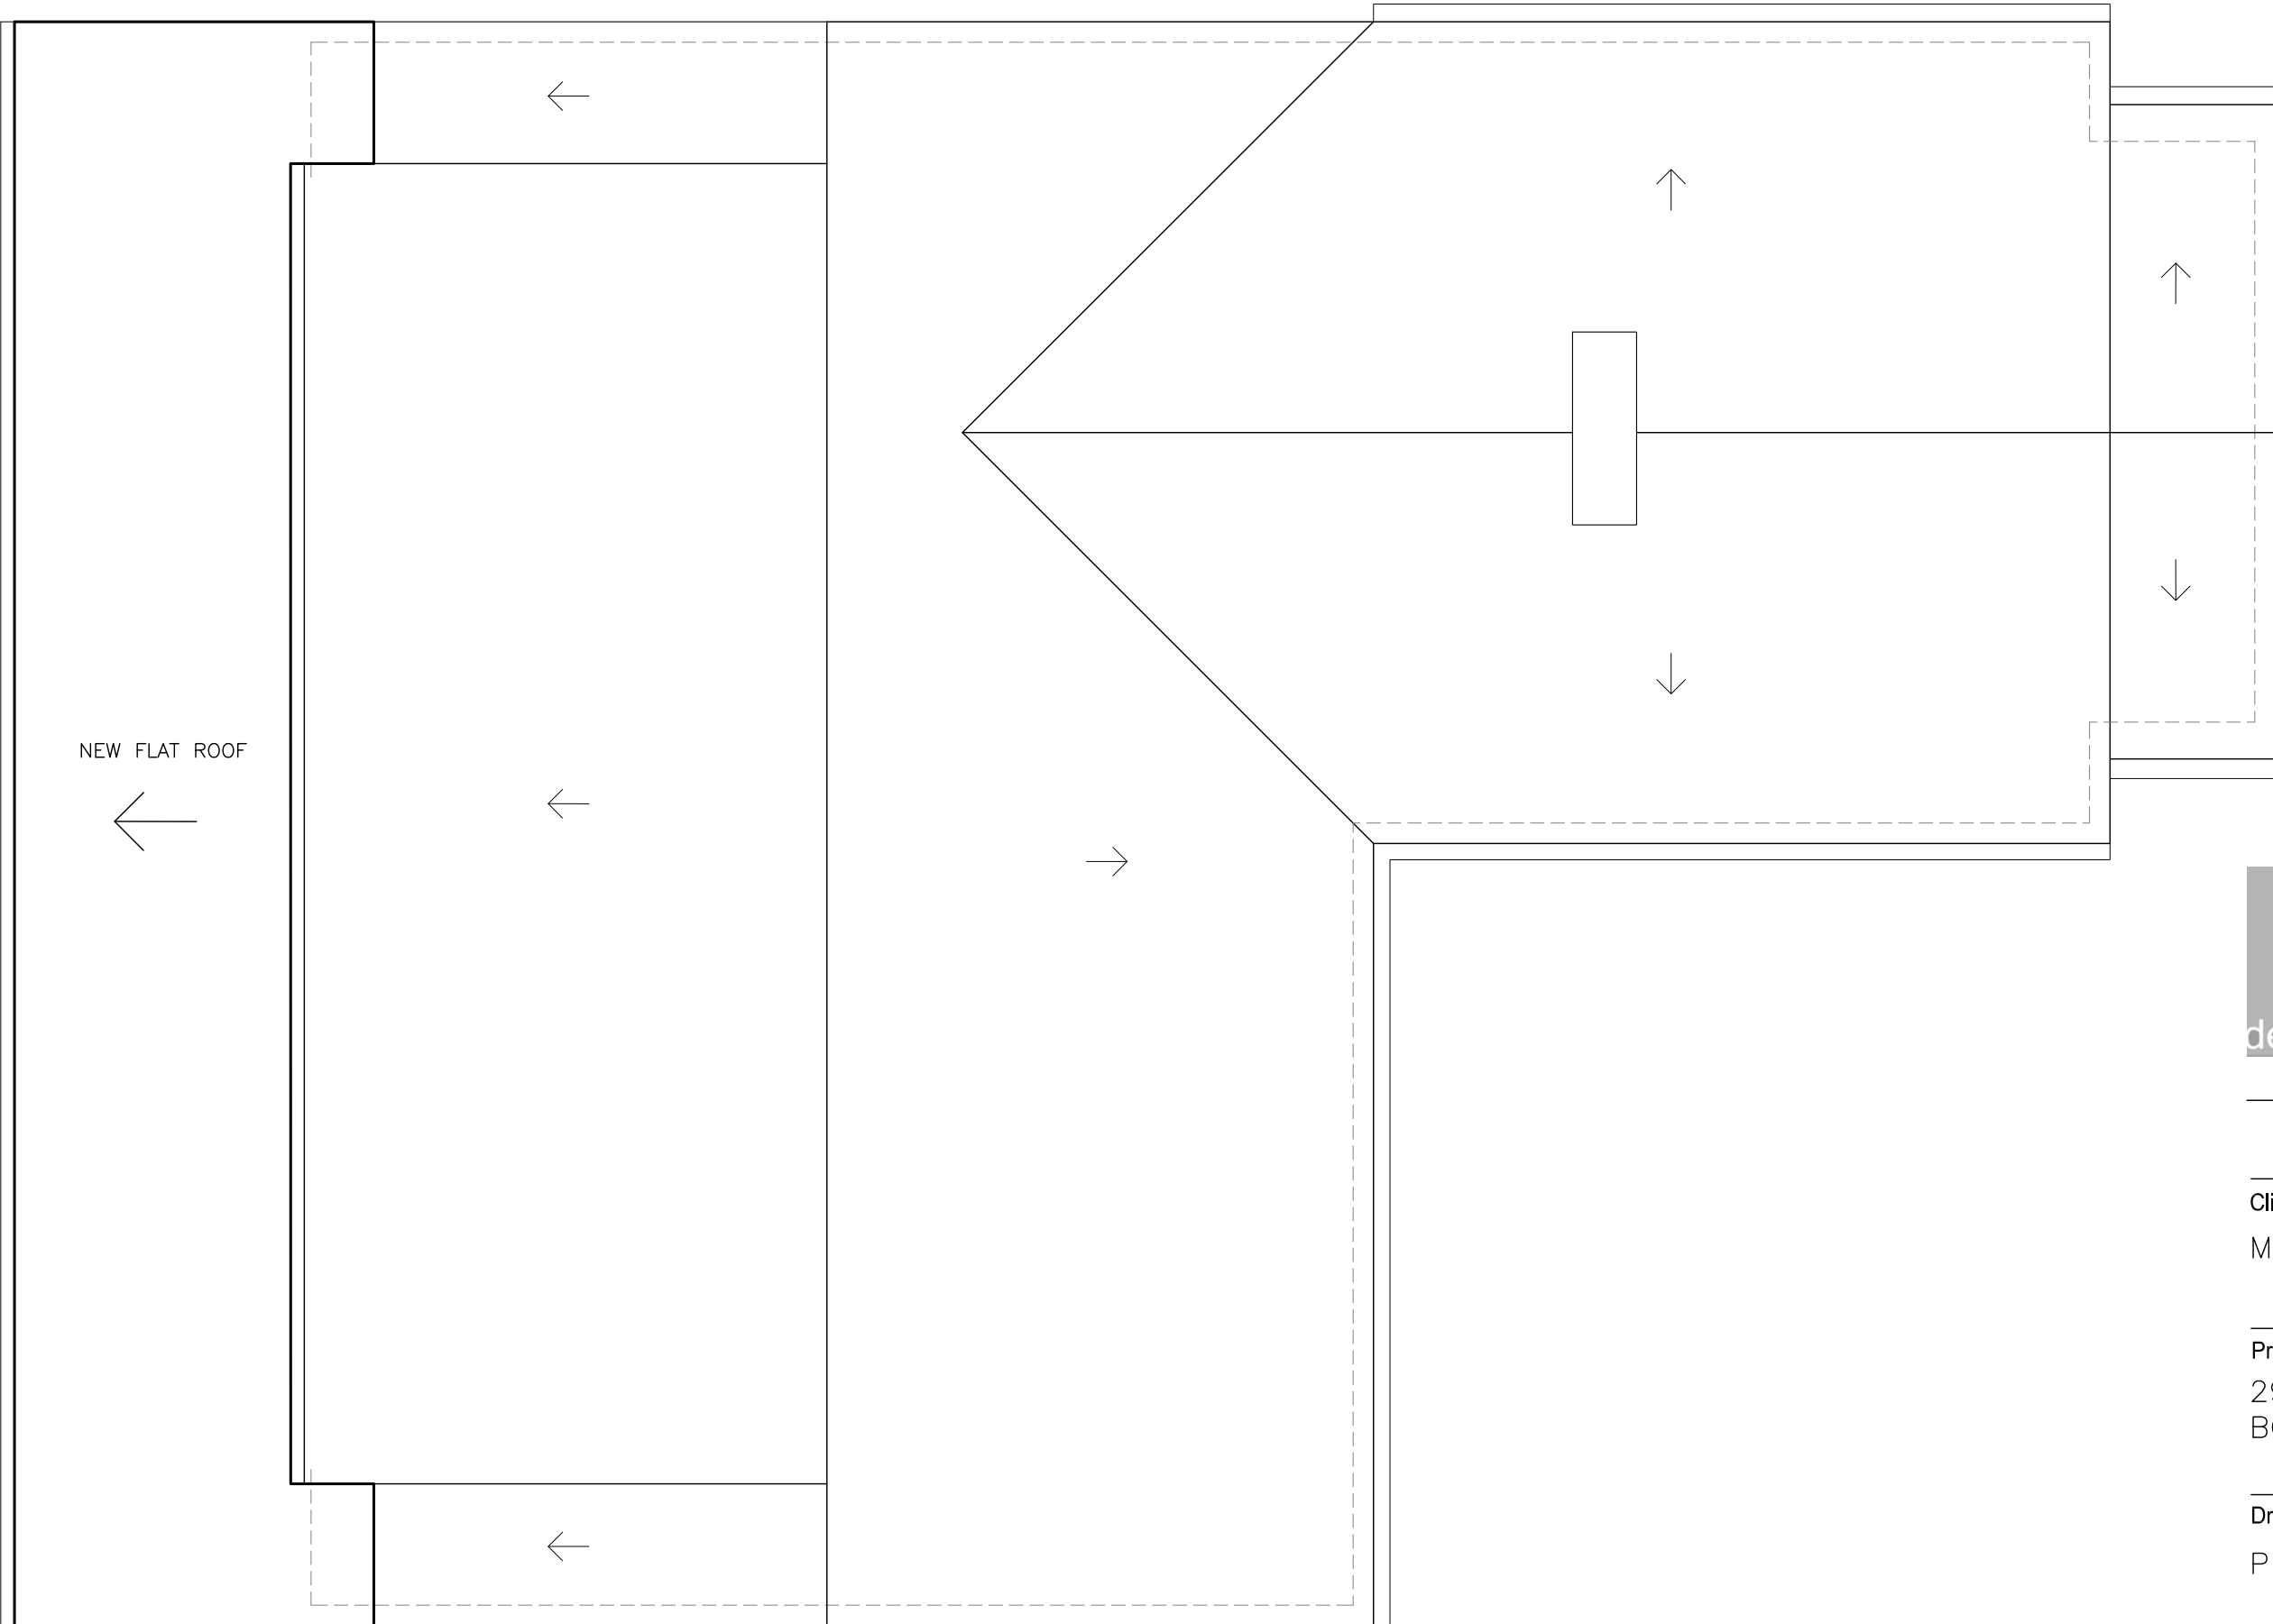

PROPOSED ROOF PLAN, (Sc. 1:50)

jjr designs
Suite 2b
Church House,
94 Felpham Road
Felpham
West Sussex,
PO22 7PG
TEL: 01243 822081

Architectural Services
Planning
Building Regs
On Site Supervision
Landscape Design

e-mail: info@jjrdesigns.com

Client:
MR P. GATLAND

Project:
29 YEOMANS ACRE
BOGNOR REGIS, PO21 3QJ

Drawing Title:
PROPOSED PLANS

Issue status:					
Outline proposals	☐	Production information	☐	Scheme design	☐
Tender drawing	☐	Detail design	☐	Contract drawing	☐
Scale:	Drawn:	Checked:	Approved:	Date:	
1:50	I. Bruma	R. Stefanski		08.09.2020	
Job No:	Drawing No:		Revision:		
1445	204				

