



JJR DESIGNS Limited

Figured dilmensions only are to be used. All dilmensions to be checked on site. Differences between drawings and between drawings and specification or bills of quantities to be reported to JJR Designs Ltd
© This drawing is prepared for the application for:
1. Planning permission
2. Building Regulation Permission
on behalf of the applicant named below and for no other purpose.
The copyright of the drawing and designs remains JJR Designs Ltd.
All copies are only for information about the application, they may not be used for any other purpose without the express written permission of JJR Designs Ltd.

Revisions:

LEGEND:

- AREA OF THE SITE
- AREA OF THE EXISTING BUILDINGS
- AREA OF THE PROPOSED EXTENSION

 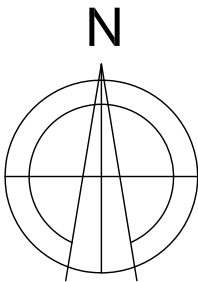

Suite 2b,
Church House,
94 Felpham Road
Felpham
West Sussex,
PO22 7PG
TEL: 01243 822081

Architectural
Services
Planning
Building Regs
On Site Supervision
Landscape Design

e-mail: info@jjrdesigns.com

Client:

MR P. GATLAND

Project:

29 YEOMANS ACRE
BOGNOR REGIS, PO21 3QJ


Drawing Title:

SITE PLAN

Issue status:

- Outline proposals ☐ Production information ☐ Scheme design ☐
- Tender drawing ☐ Detail design ☐ Contract drawing ☐

Scale: 1: 200	Drawn: I. Bruma	Checked: R.Stefanski	Approved:	Date: 08.09.2020
Job No: 1445	Drawing No: 202		Revision:	

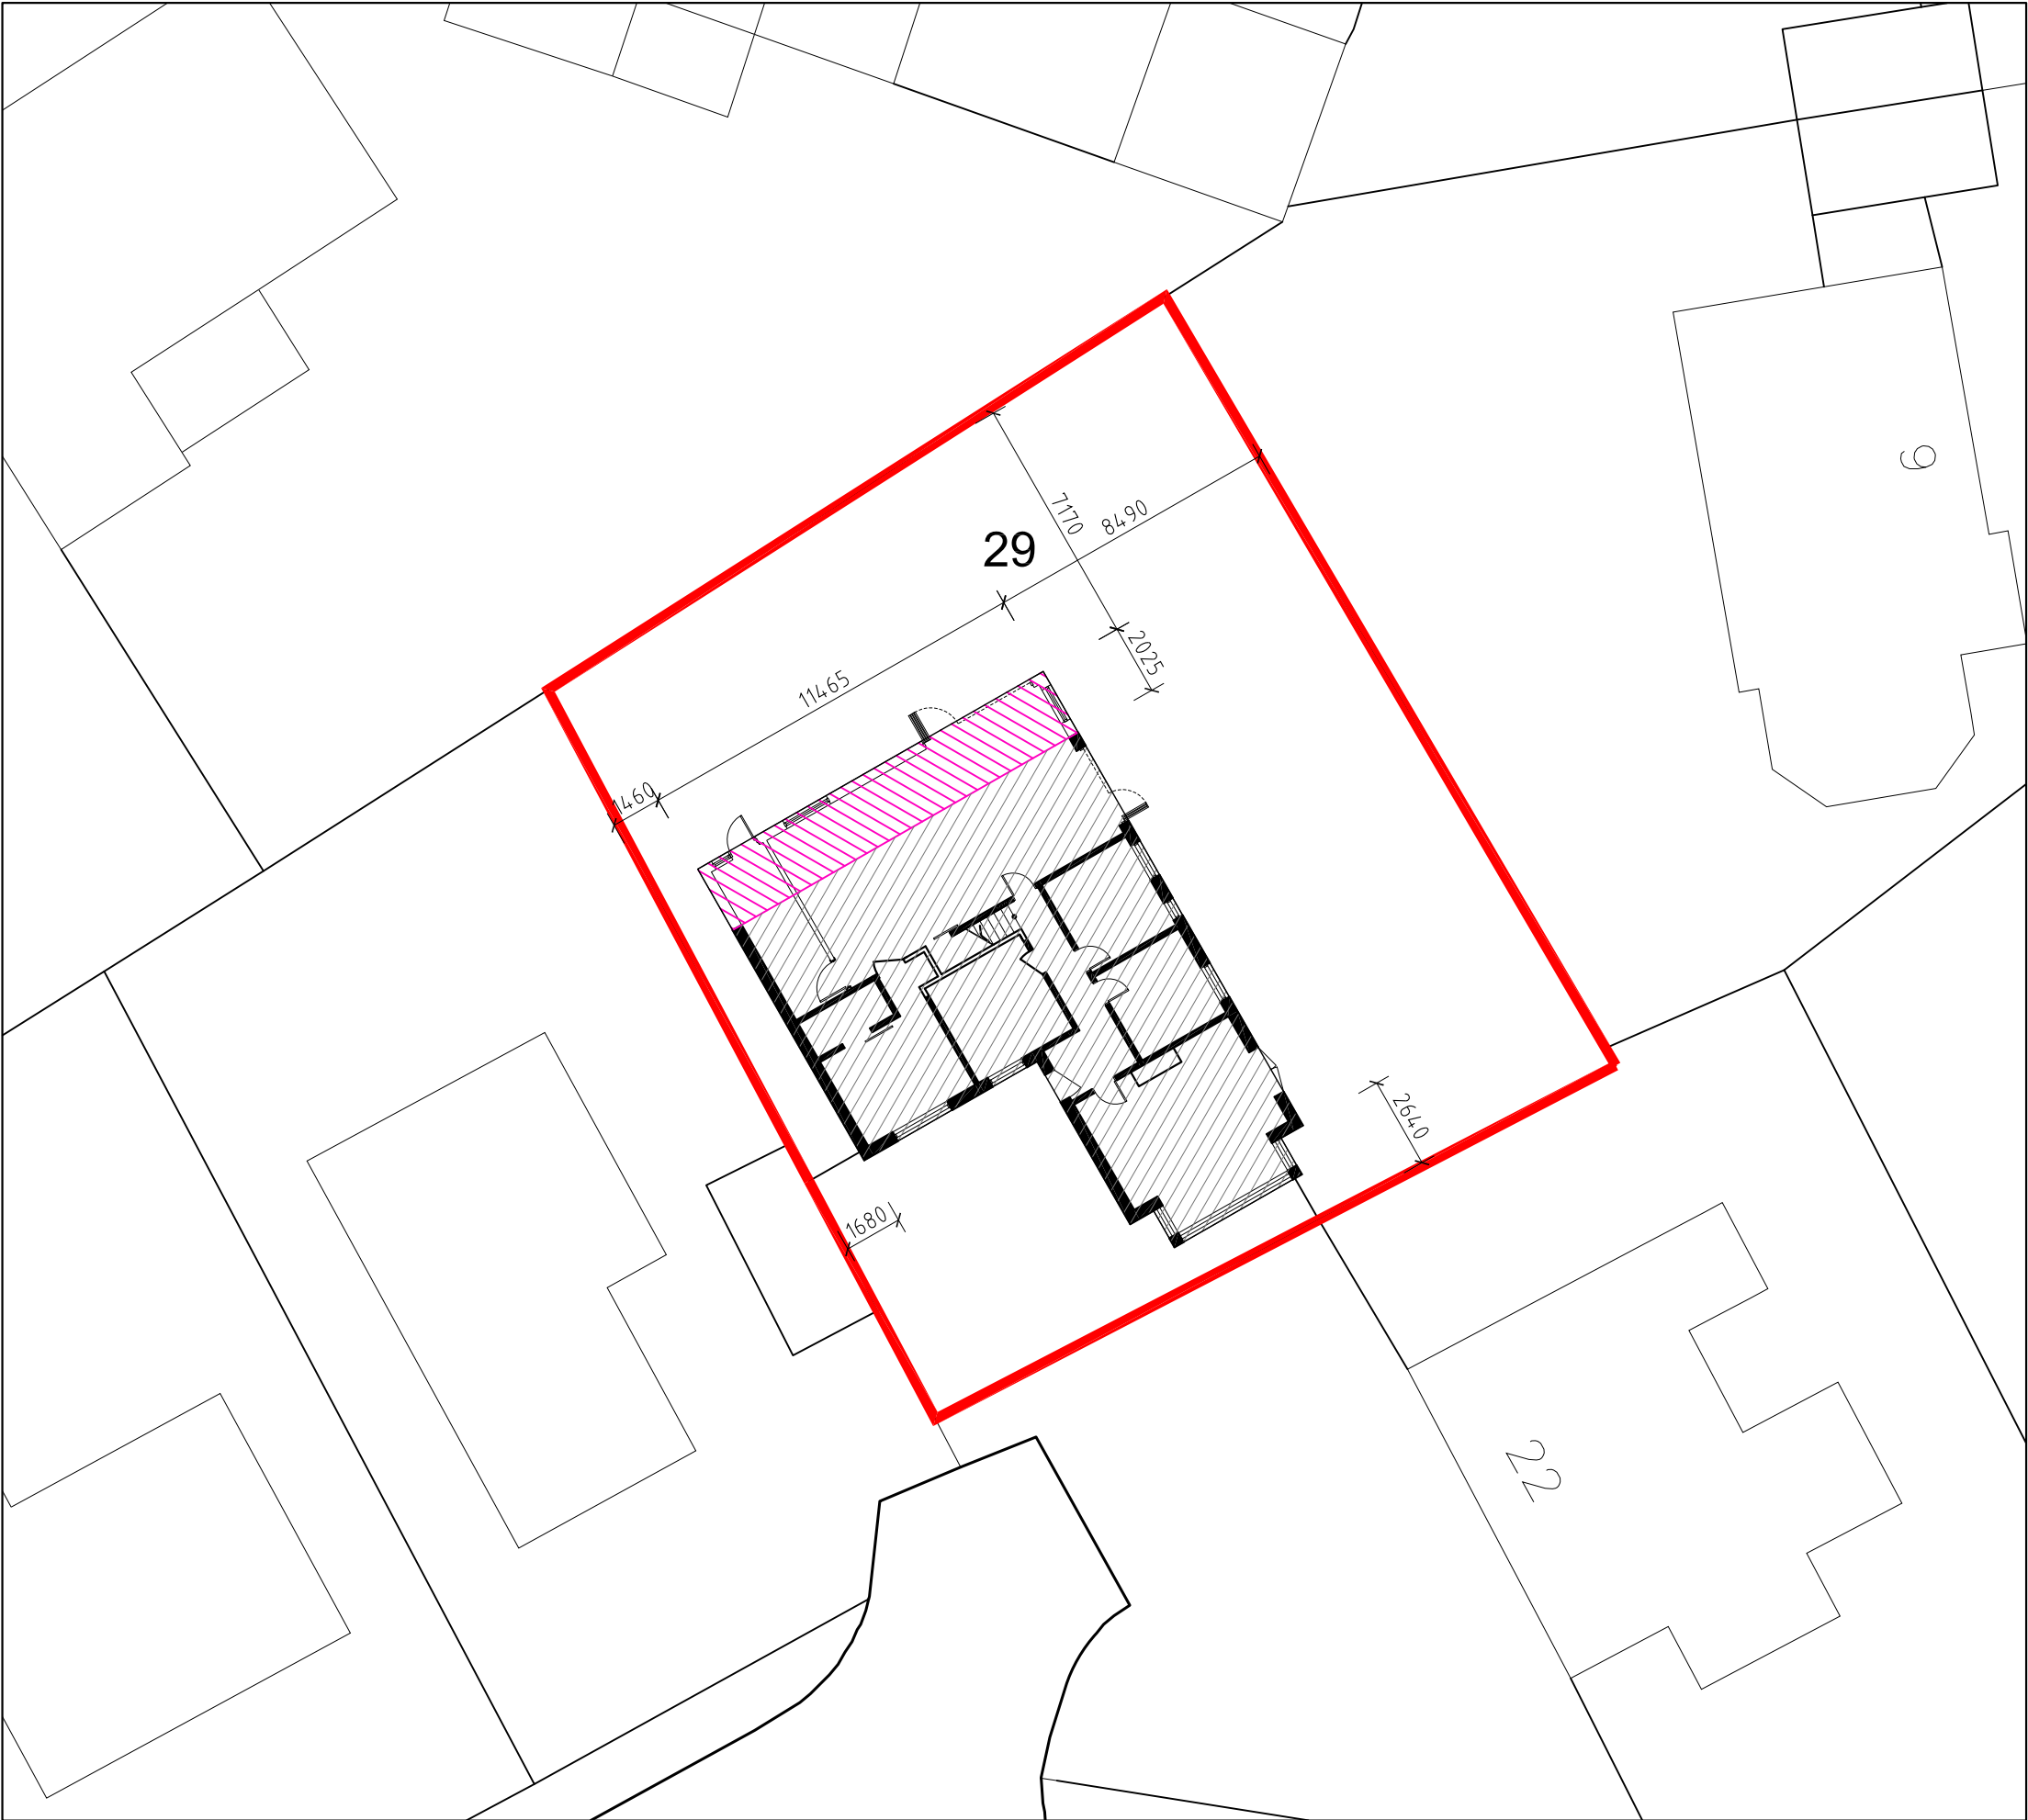

PROPOSED SITE PLAN, Sc. 1:200

