




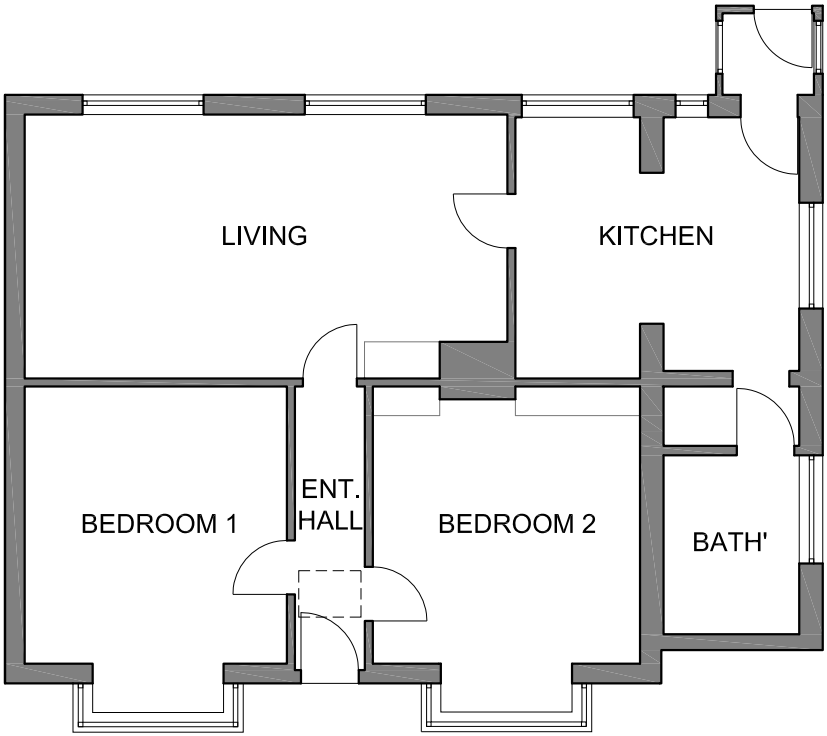

EXISTING GROUND FLOOR PLAN
SC. 1:100

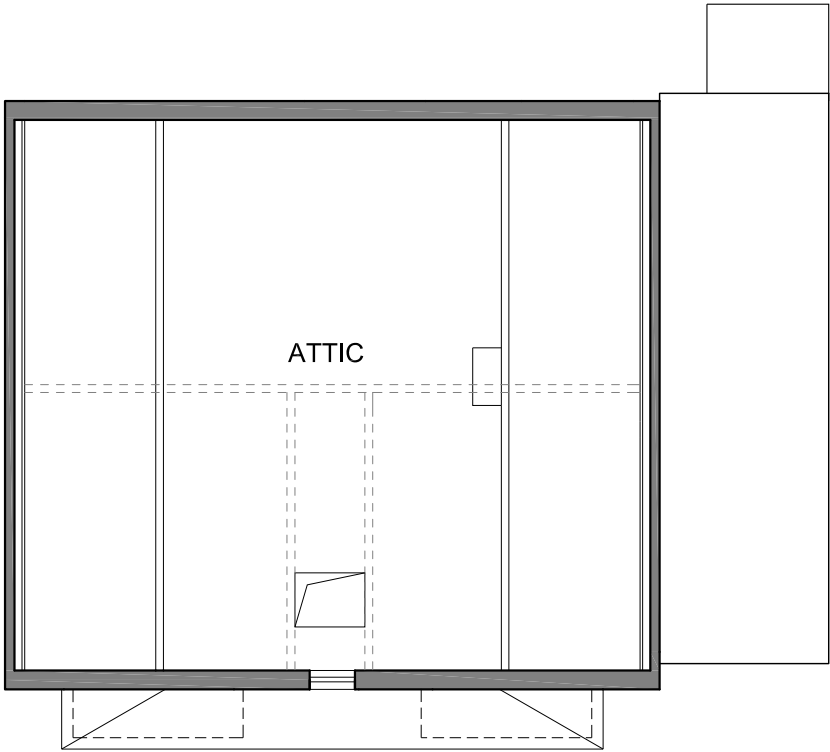


EXISTING FIRST FLOOR PLAN
SC. 1:100

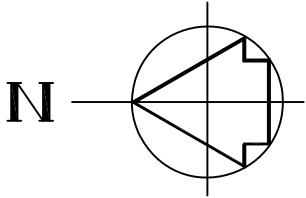


JJR DESIGNS Limited

Figured dimensions only are to be used. All dimensions to be checked on site. Differences between drawings and between drawings and specification or bills of quantities to be reported to JJR Designs Ltd
© This drawing is prepared for the application for:
1. Planning permission
2. Building Regulation Permission
on behalf of the applicant named below and for no other purpose.
The copyright of the drawing and designs remains JJR Designs Ltd.
All copies are only for information about the application, they may not be used for any other purpose without the express written permission of JJR Designs Ltd.


Revisions:

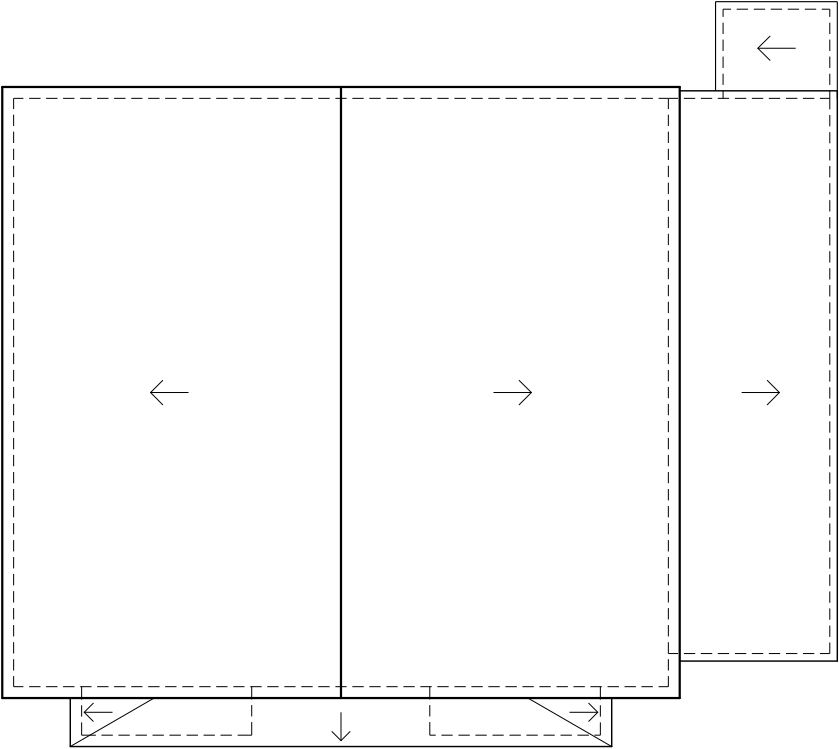


EXISTING ROOF PLAN
SC. 1:100

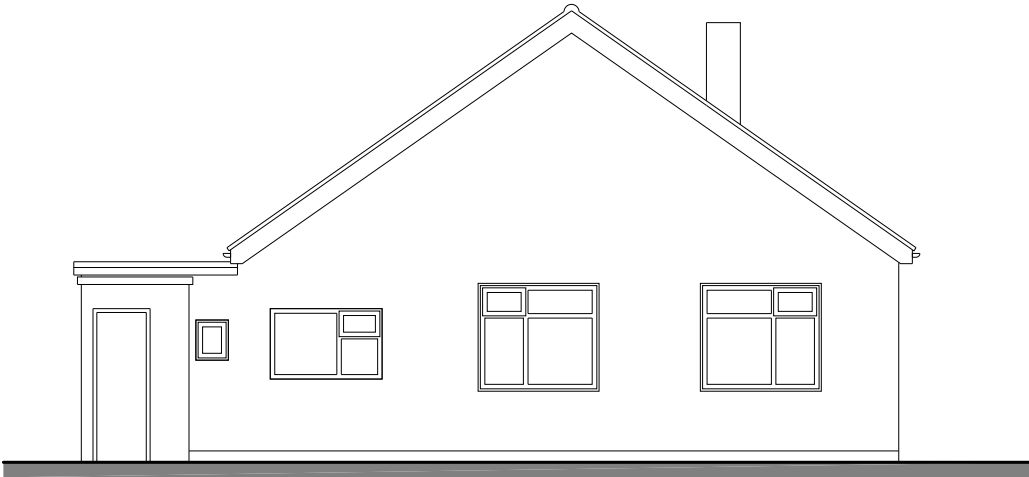

EXISTING EAST ELEVATION
SC. 1:100

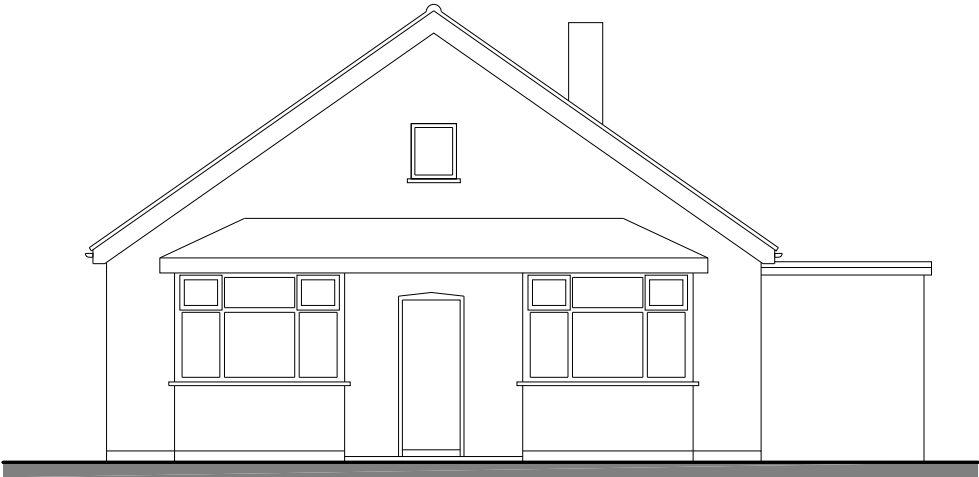

EXISTING WEST ELEVATION
SC. 1:100

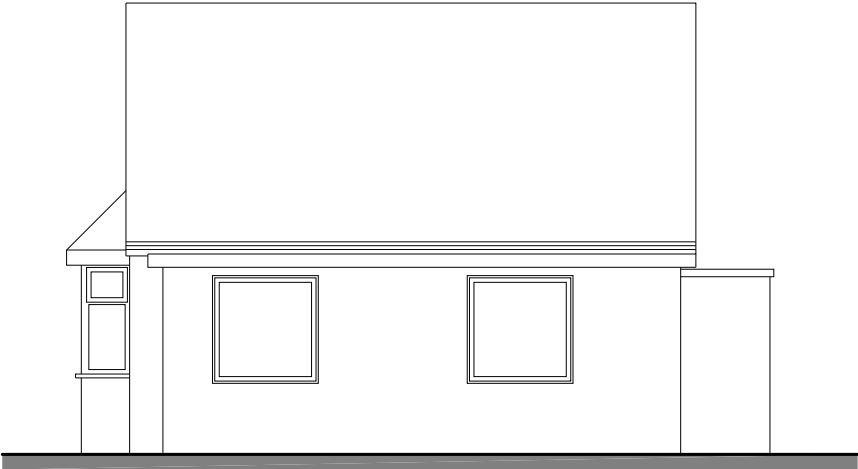


EXISTING SOUTH ELEVATION
SC. 1:100



EXISTING NORTH ELEVATION
SC. 1:100

1:100

 

REV A 07.07.21 – LABELS UPDATED



Suite 6a,
Church House,
94 Felpham Road
Felpham
West Sussex,
PO22 7PG
TEL: 01243 822081

Architectural
Services
Planning
Building Regs
On Site Supervision
Landscape Design

e-mail: info@jjrdesigns.com

Client:
COUNTERPOINT PROPRIETIES LTD

Project:
38 CARLTON AVENUE
ROSE GREEN, BOGNOR REGIS, PO21 3LP

Drawing Title:
EXISTING PLANS, ELEVATIONS

Issue status:
Outline proposals ☐ Production information ☐ Scheme design ☐
Tender drawing ☐ Detail design ☐ Contract drawing ☐

Scale: 1:100 @A3	Drawn: I. Bruma	Checked: R.Stefanski	Date: 01.07.2021
Job No: 1498	Drawing No: 202	Revision: A	