



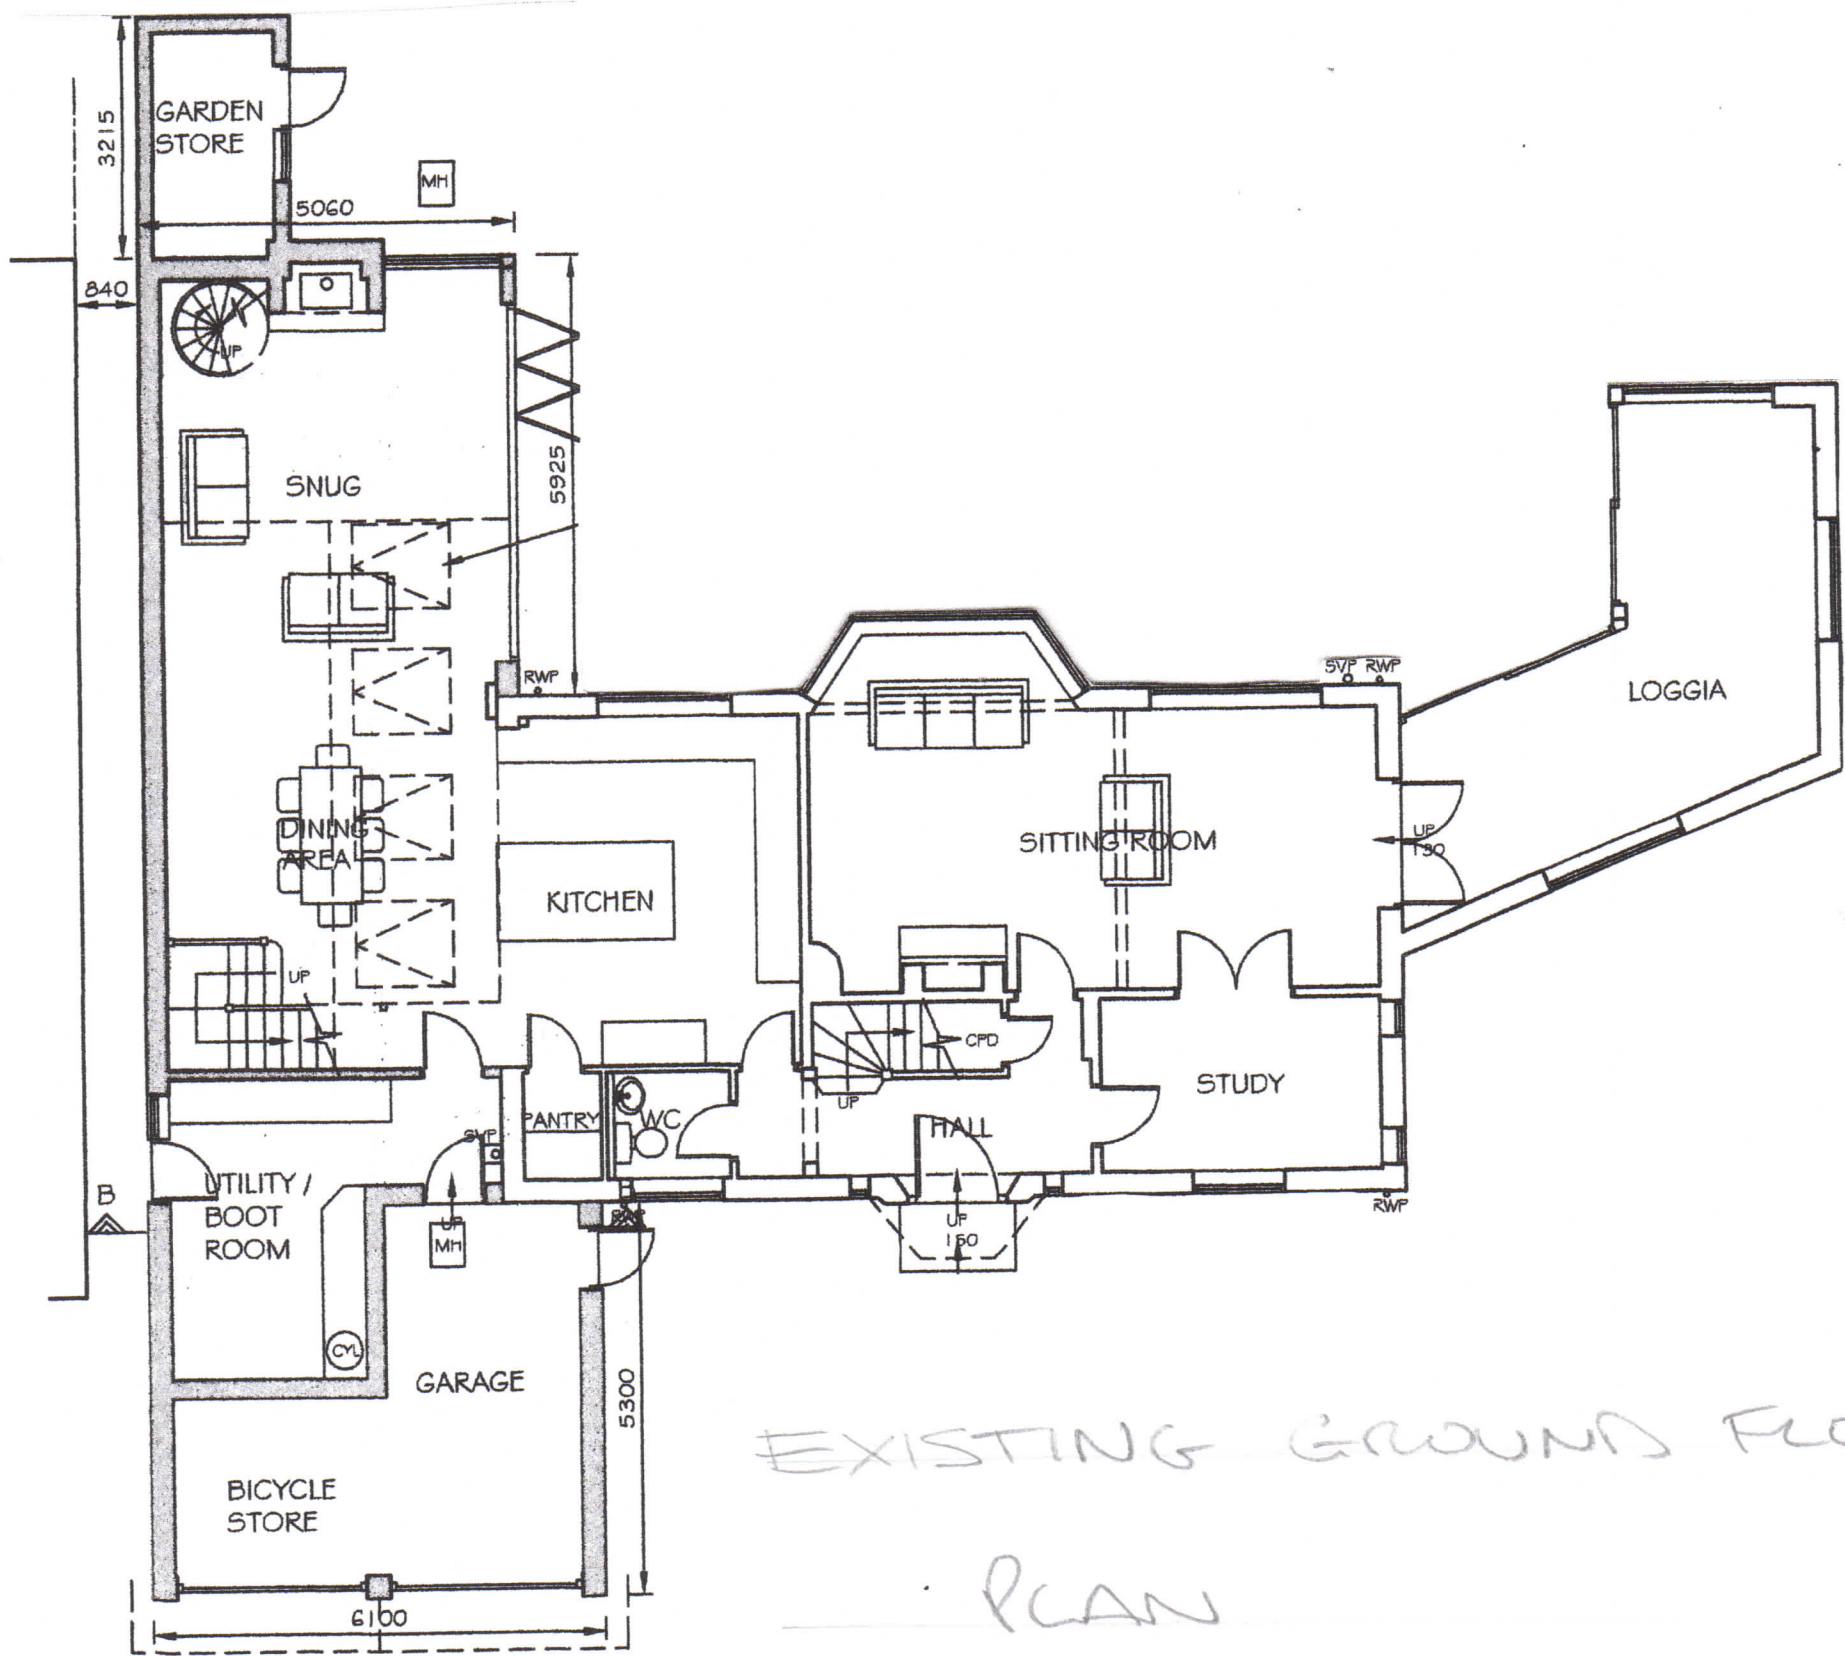


22 THE FAIRWAY 'ALDWICK BAY'

B. RAGLESS SCALE 1:100

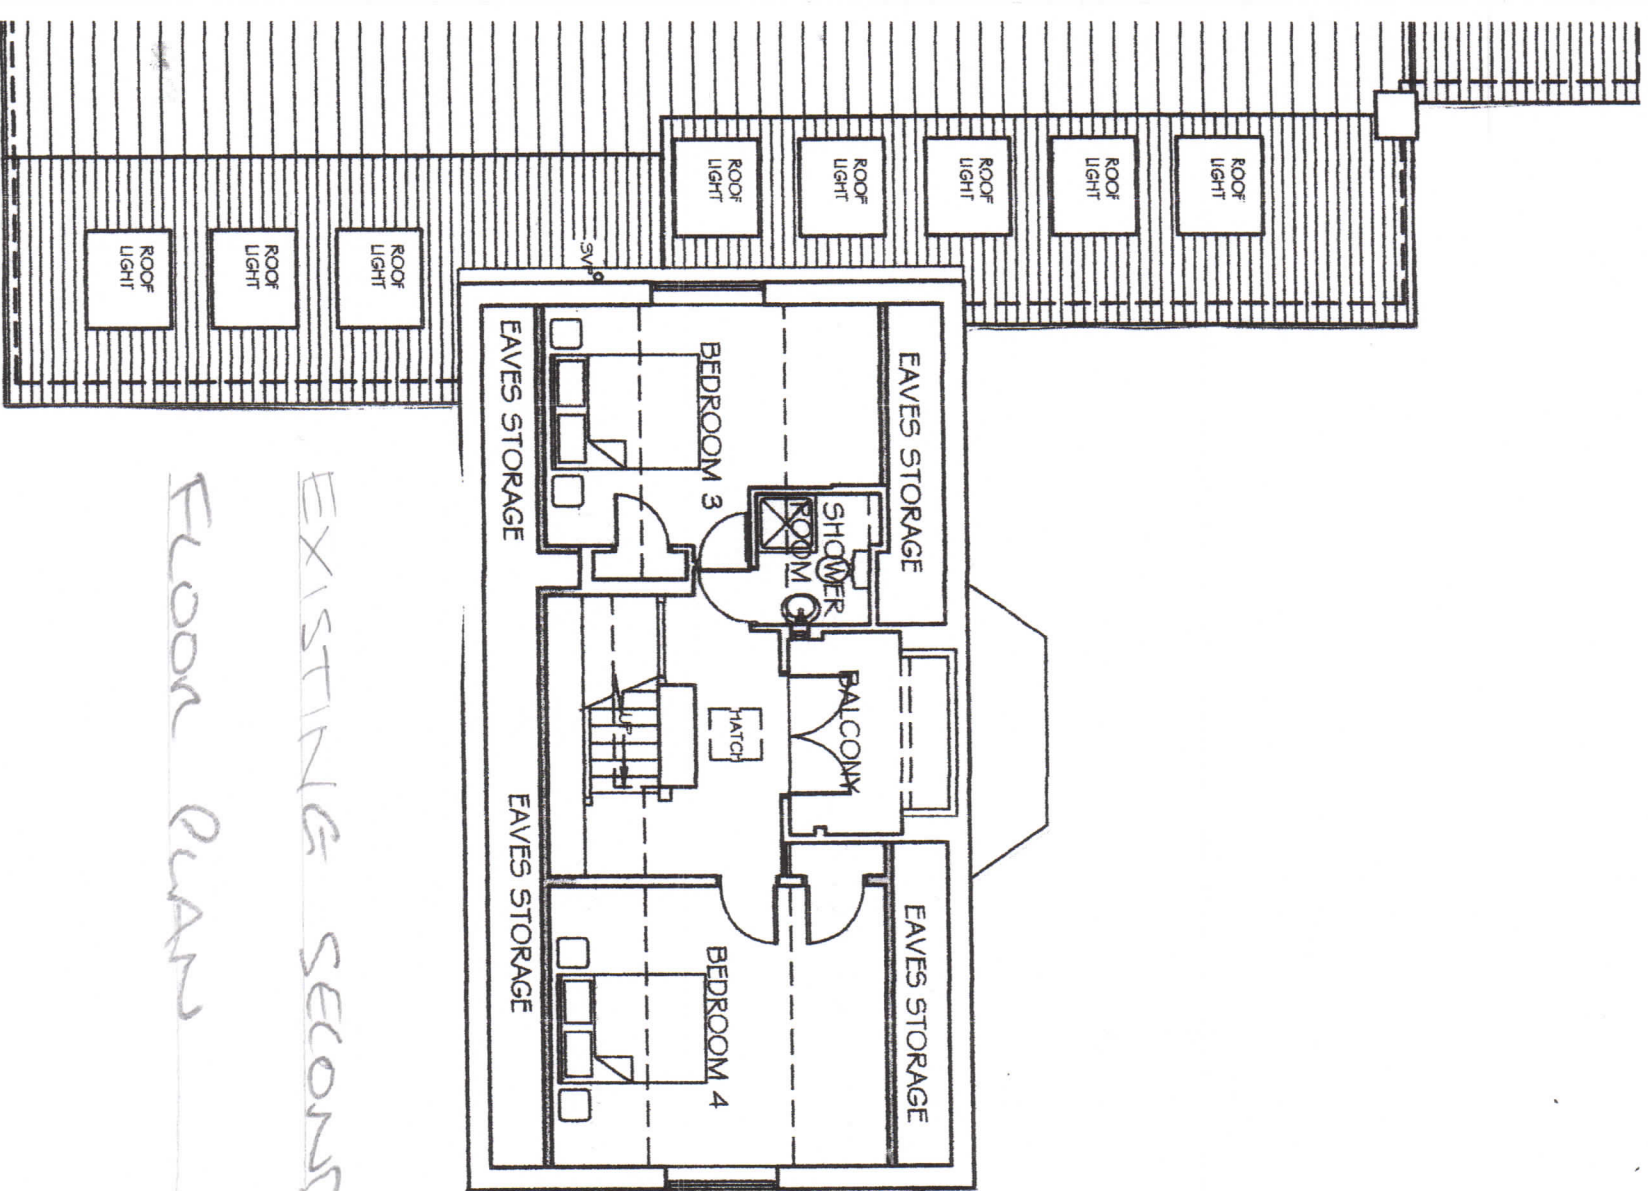

EXISTING SECOND
FLOOR PLAN

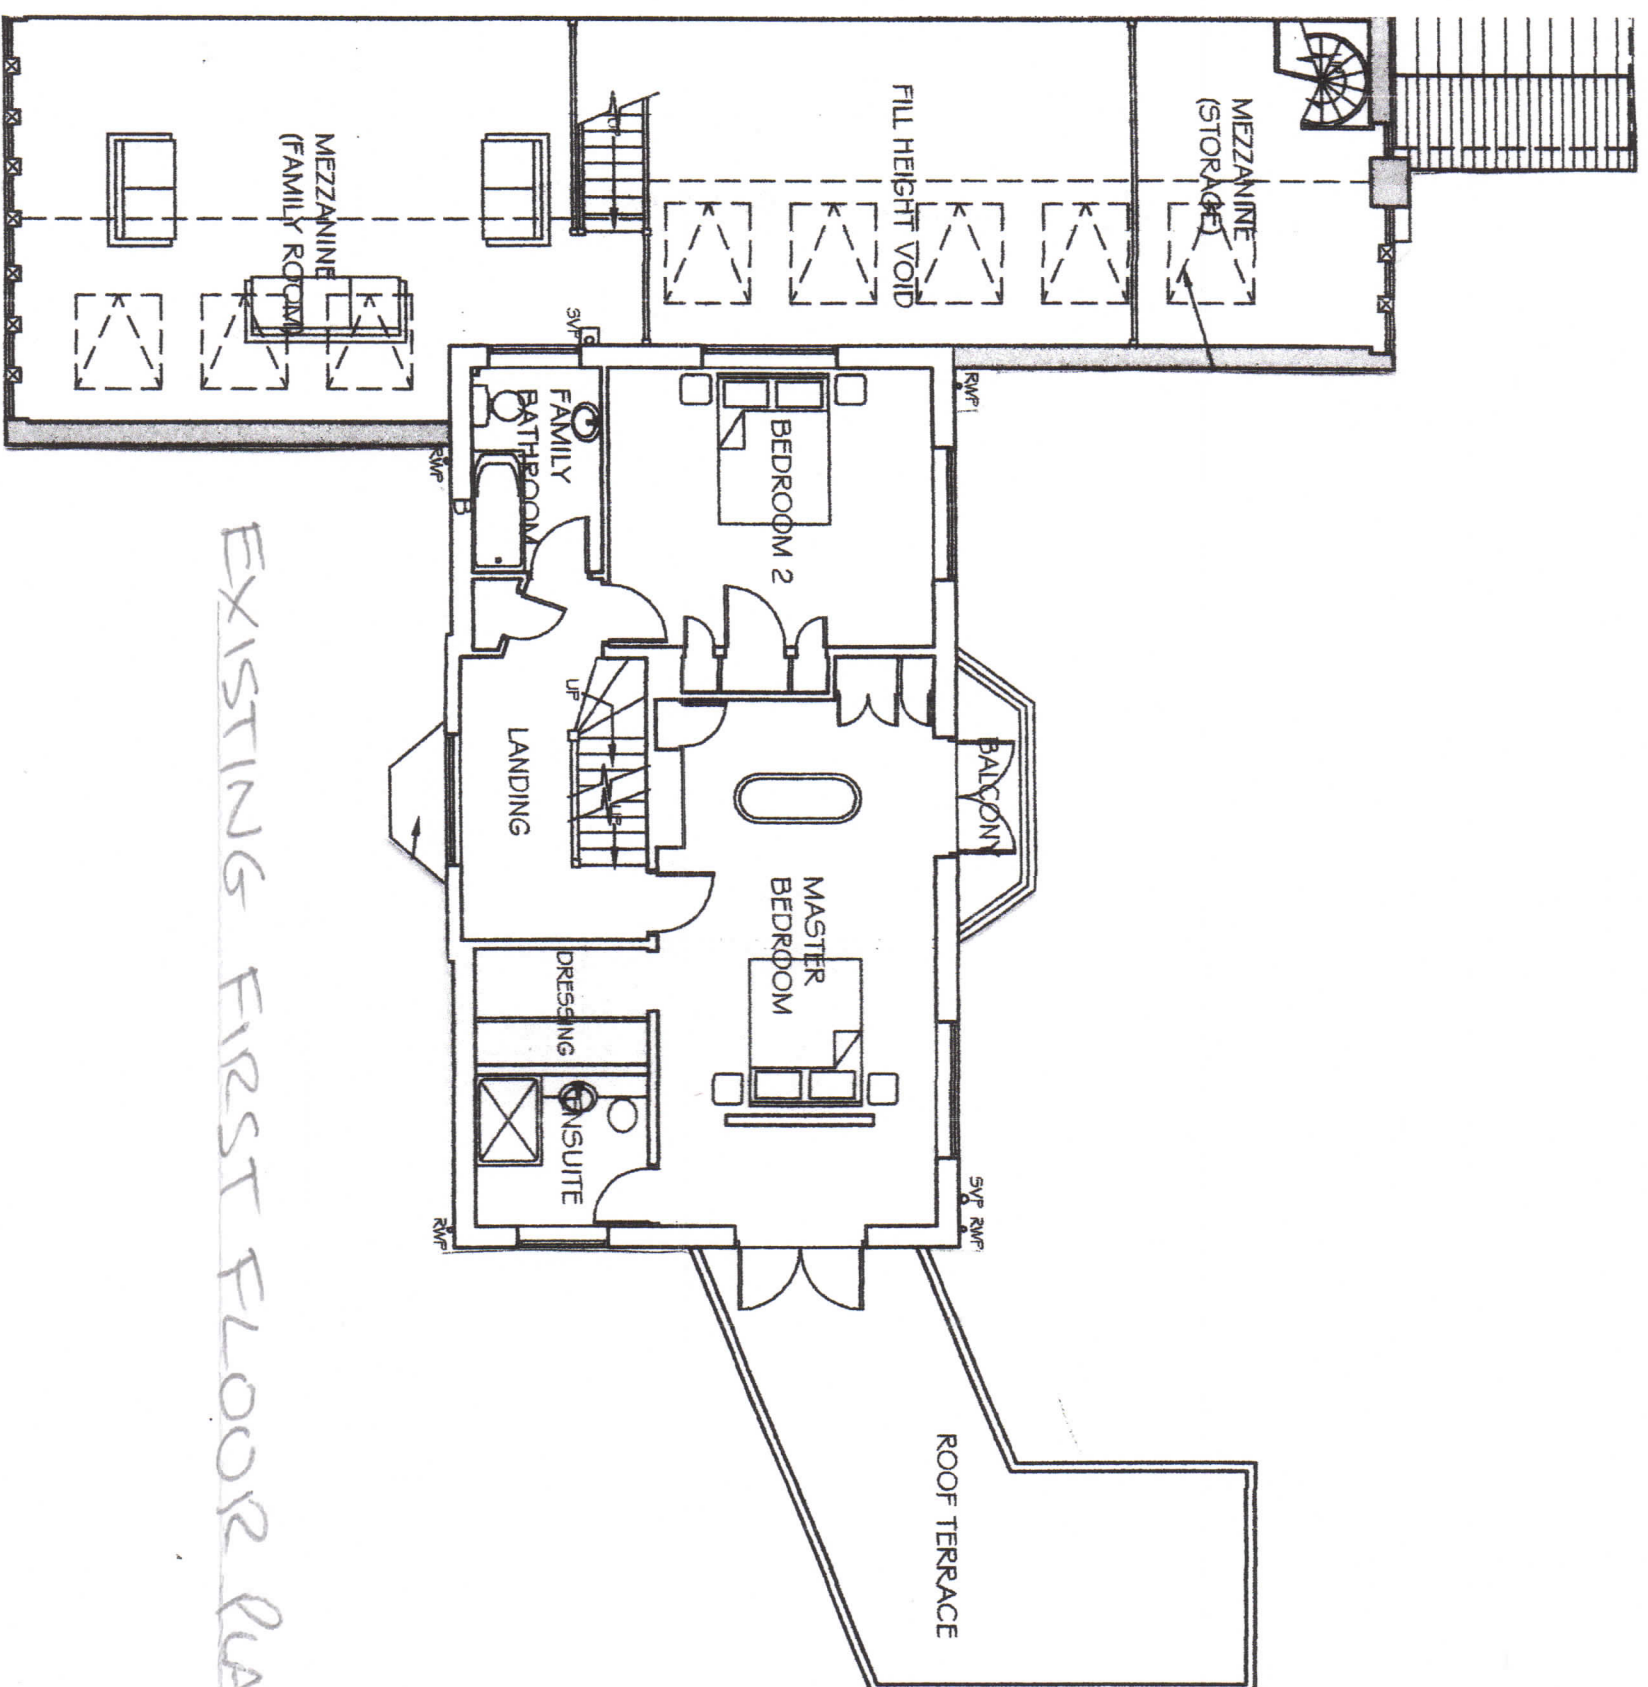

EXISTING FIRST FLOOR PLAN

22 THE FAIRWAY 'ACQUIC BAN'

Drawn 2

BIRAGLESS Scale 1:100