



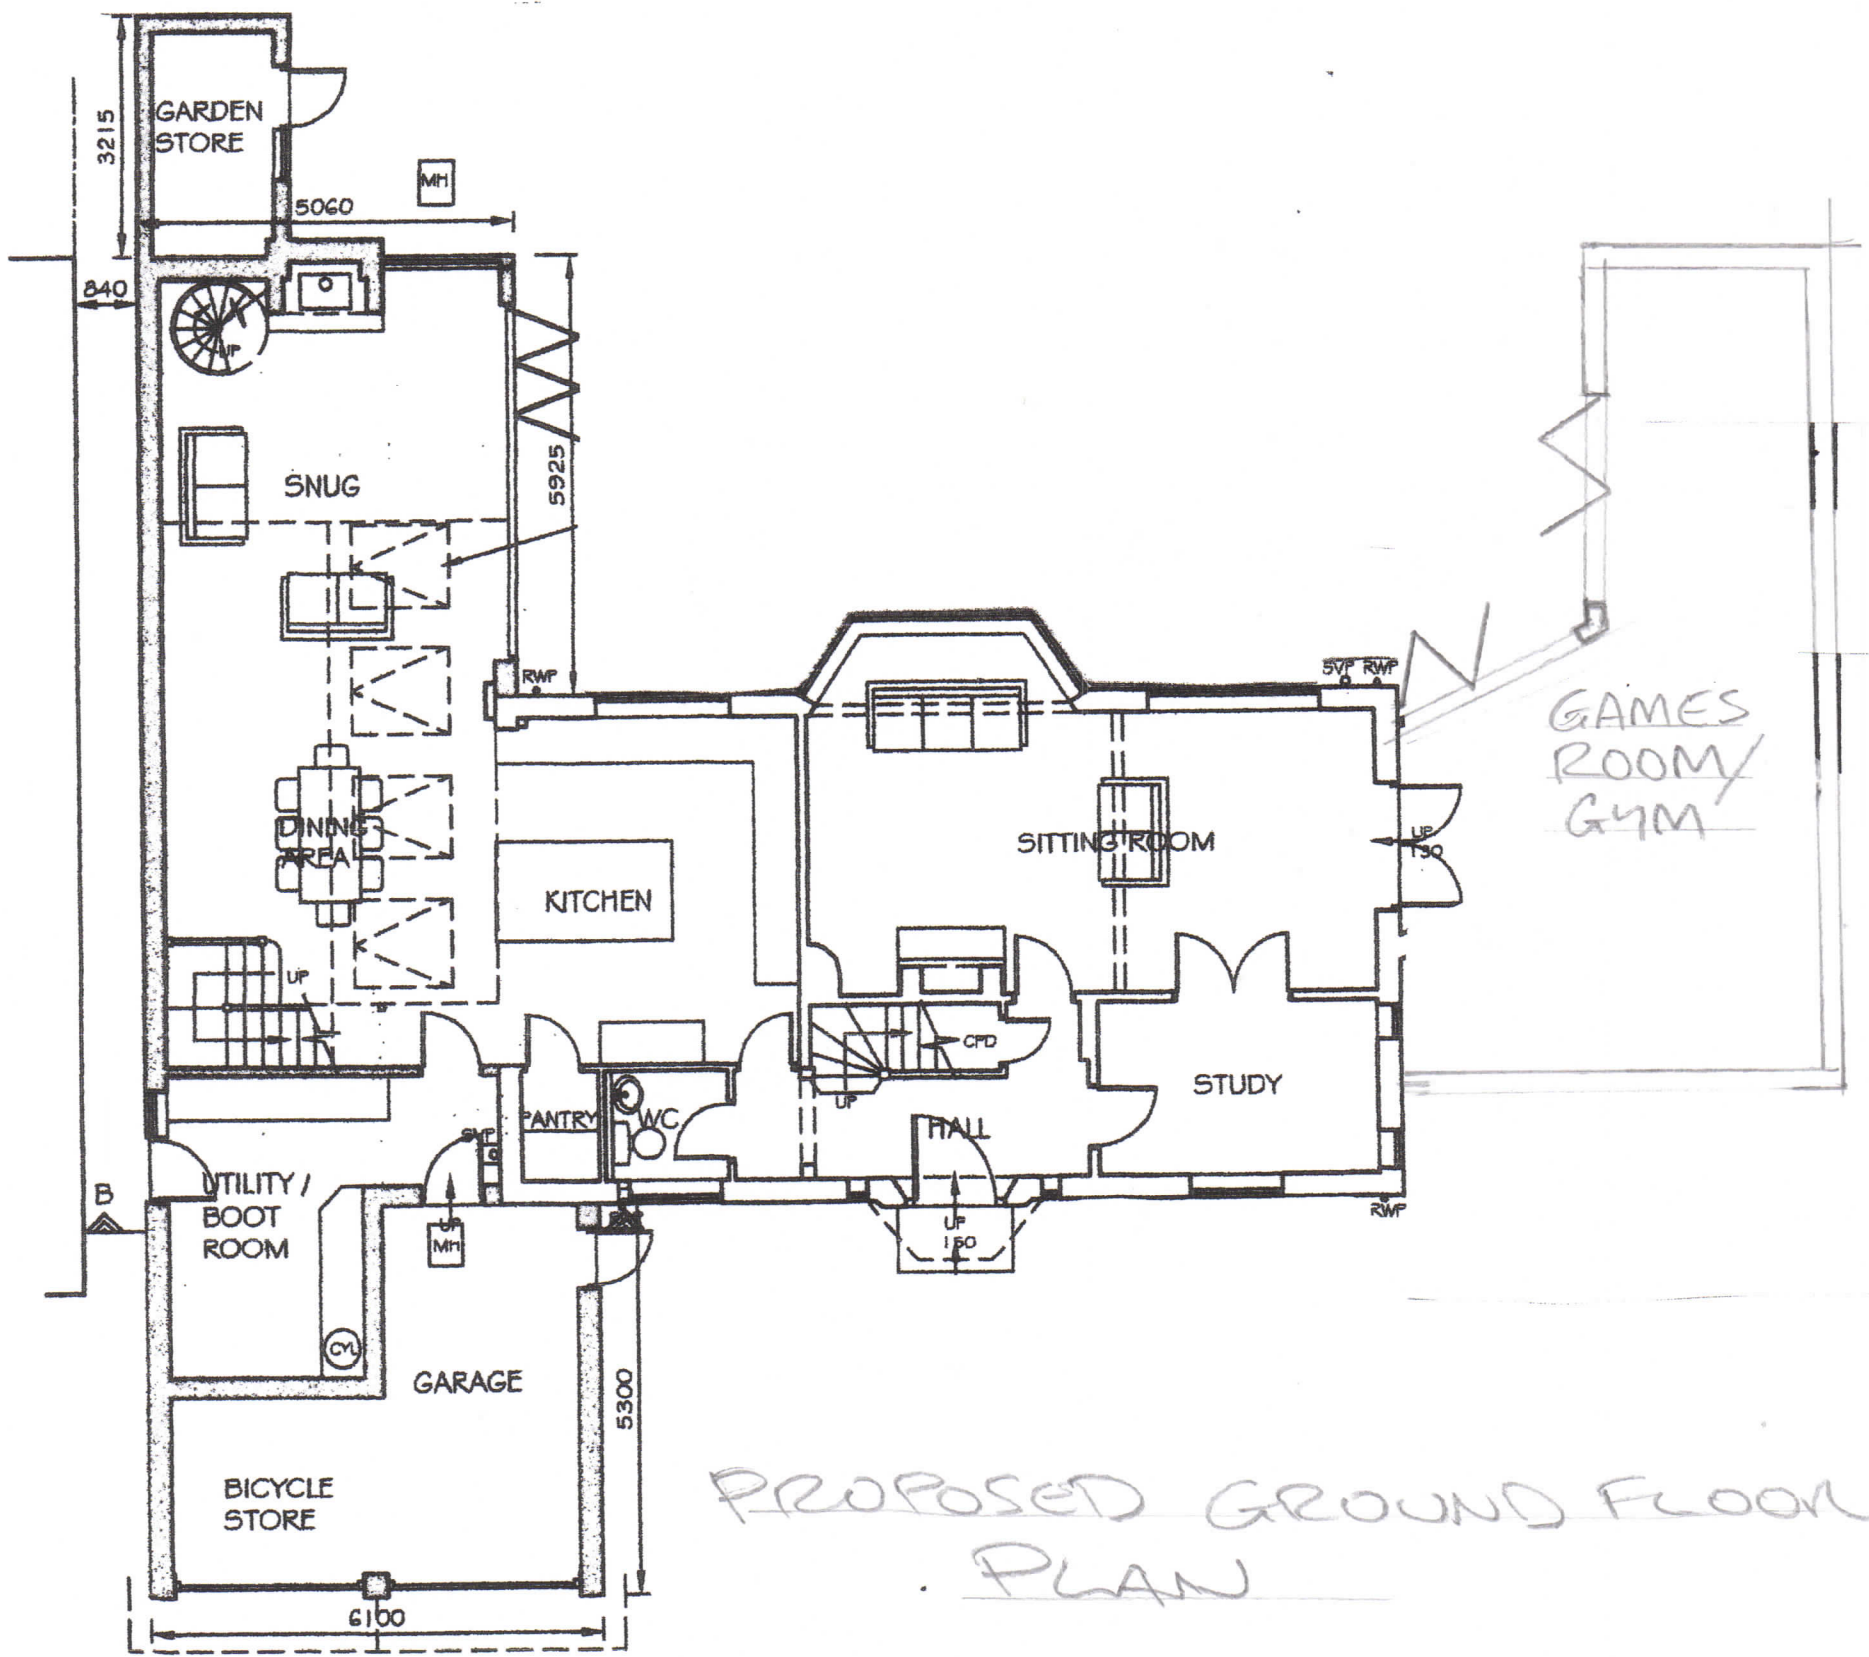


22 THE FAIRWAY 'ACDOWICK BAY'

B. RAGLESS SCALE 1:100

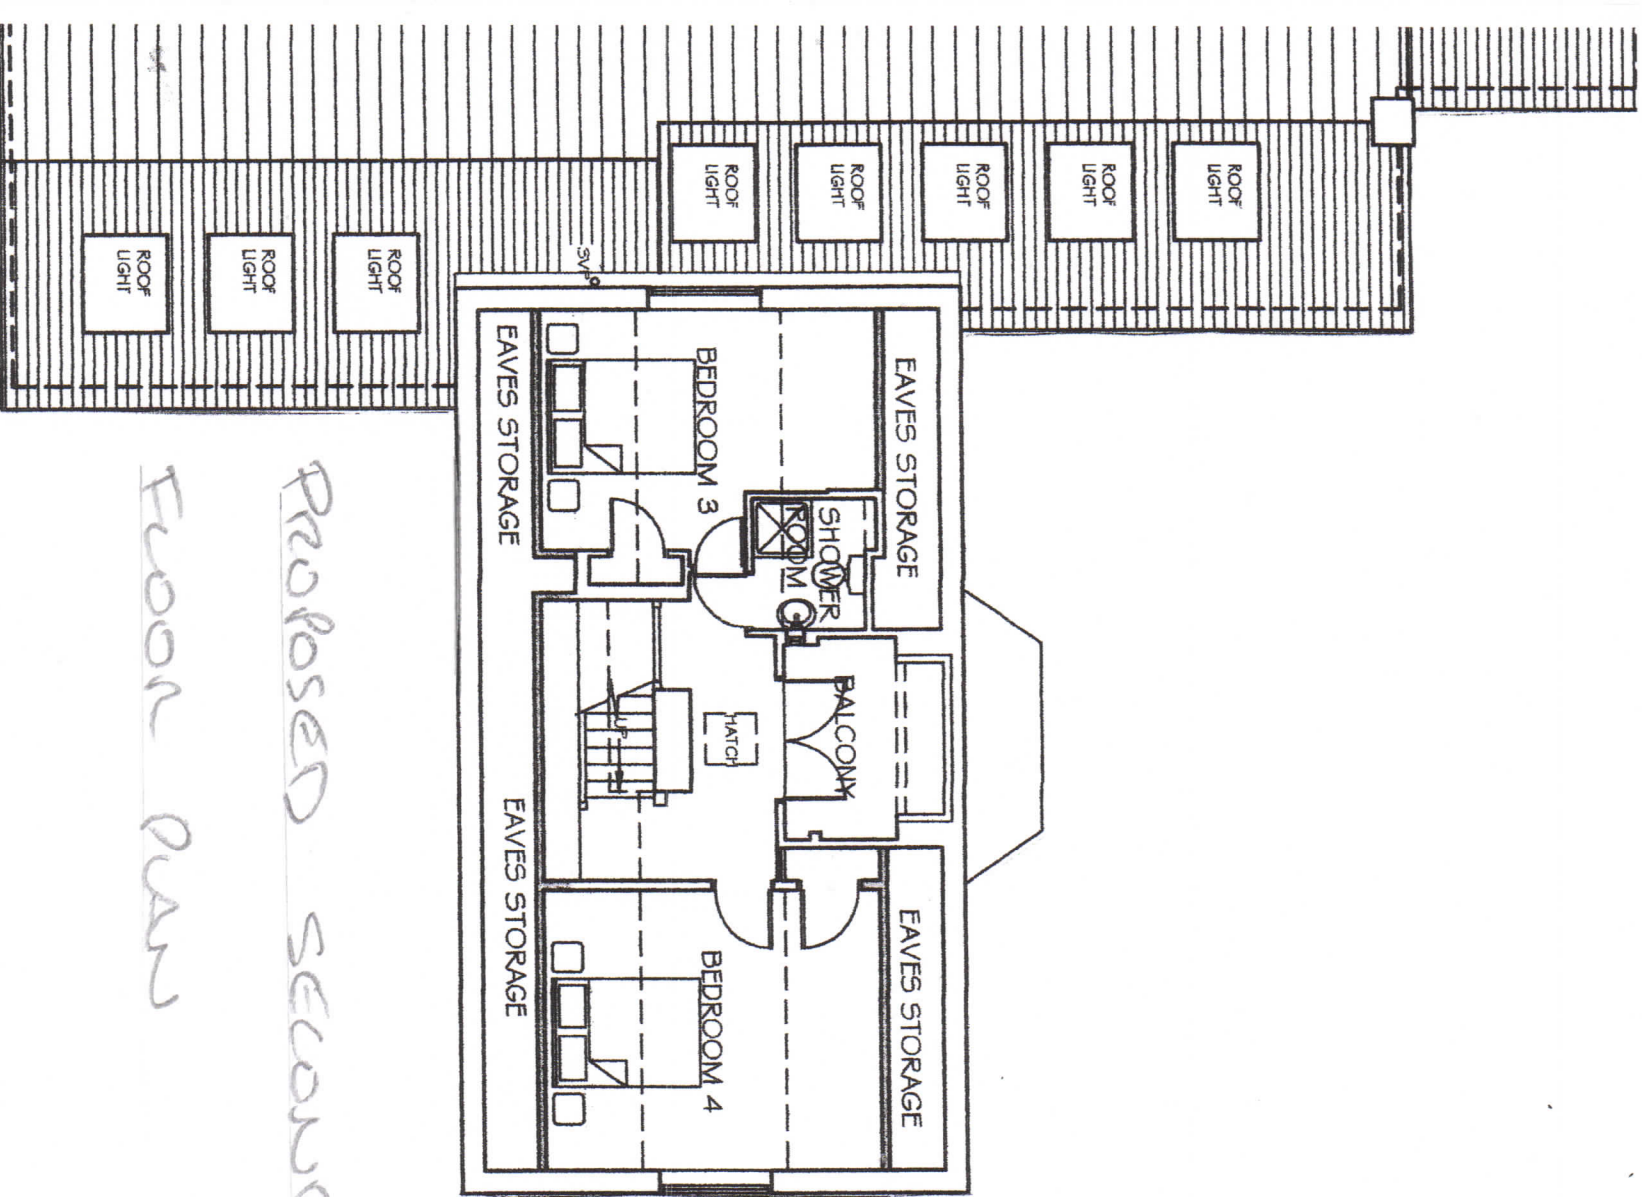

PROPOSED SECOND
FLOOR PLAN

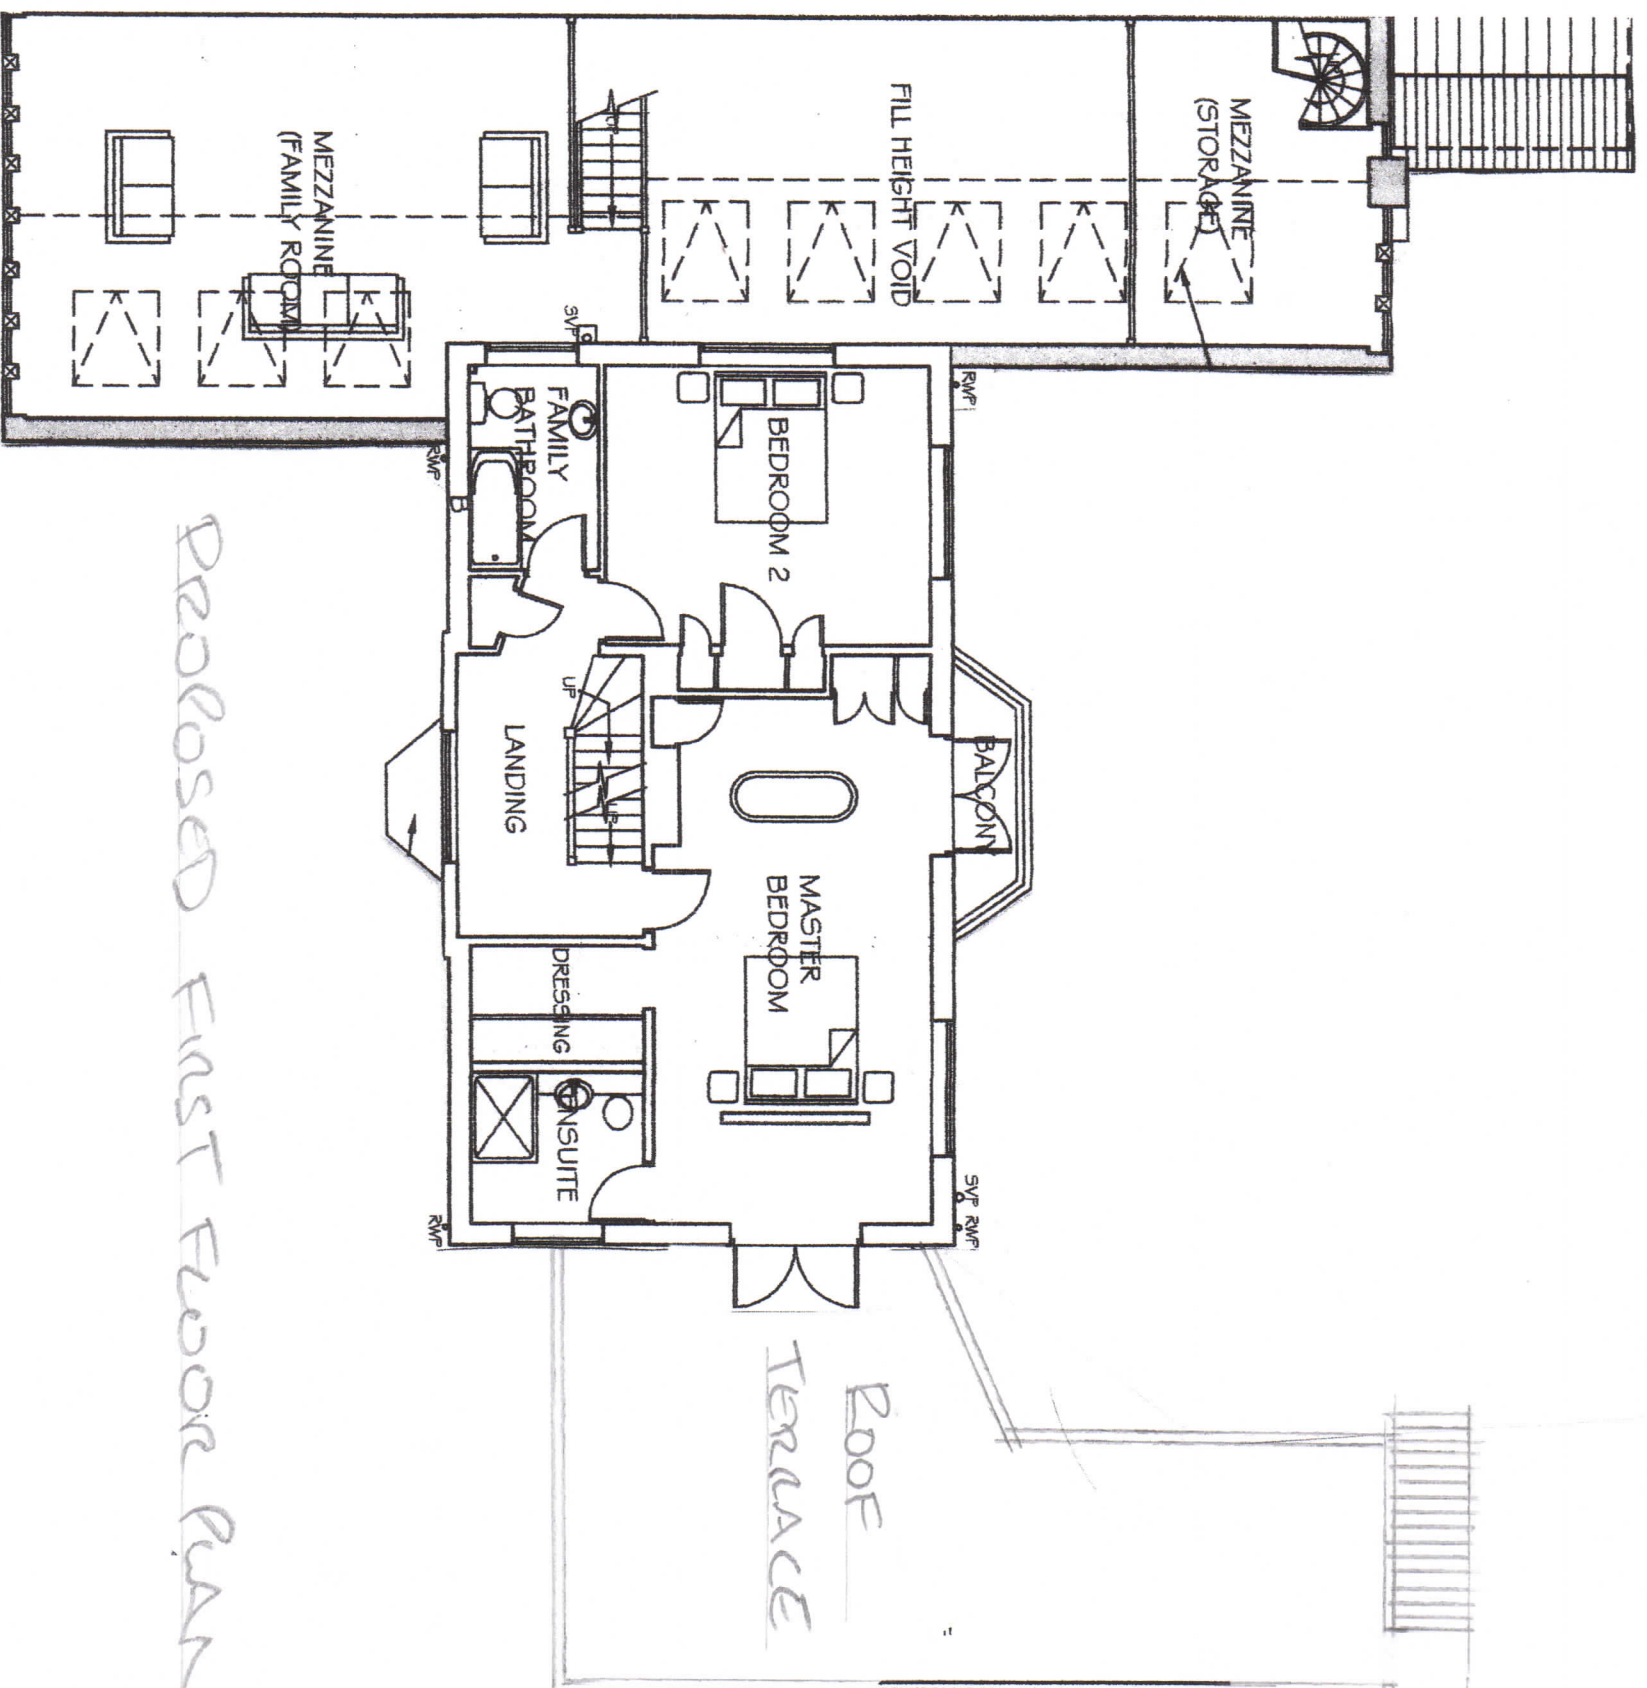

PROPOSED FIRST FLOOR PLAN

22 THE FAIRWAY ADDICK BA7

DRAWING 3

BRAGLESS SCALE 1:100