



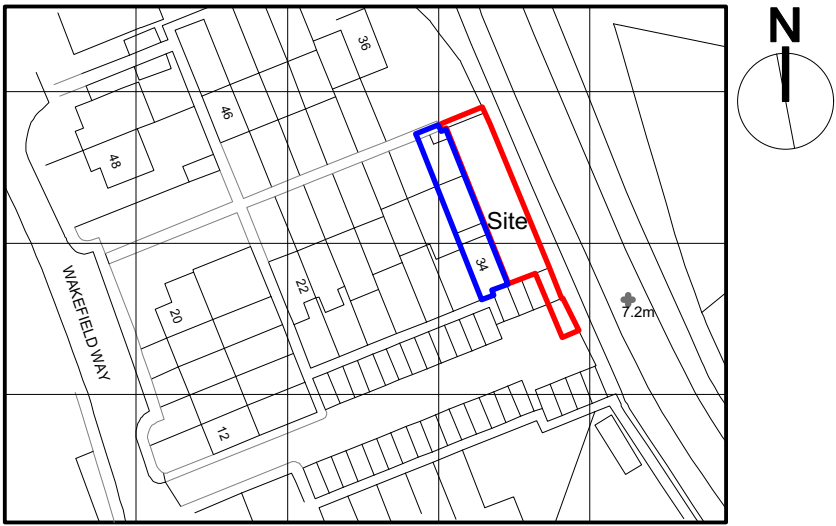

Site area 223 sq m



Location Plan

Scale 1 : 1250

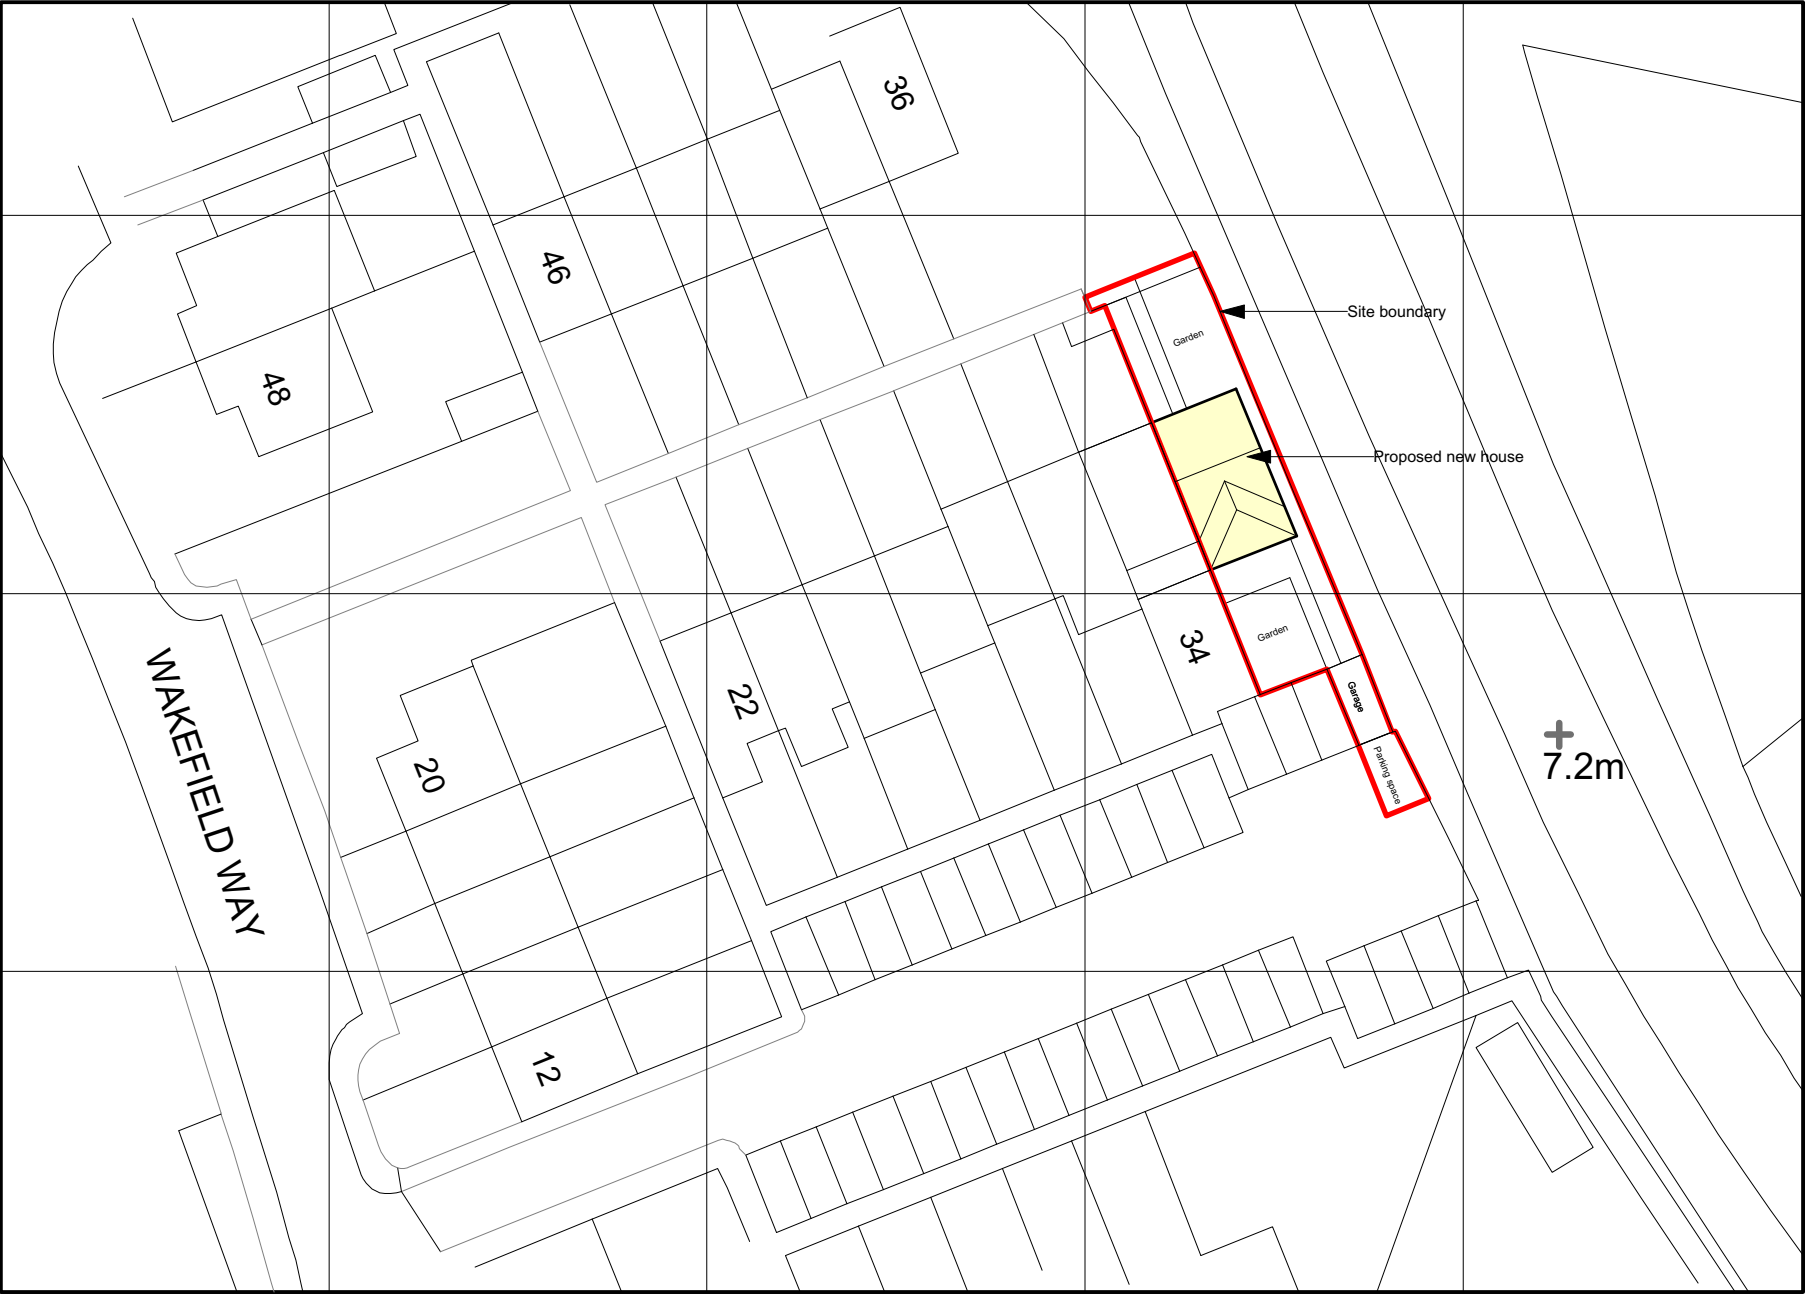

Block Plan

Scale 1 : 500

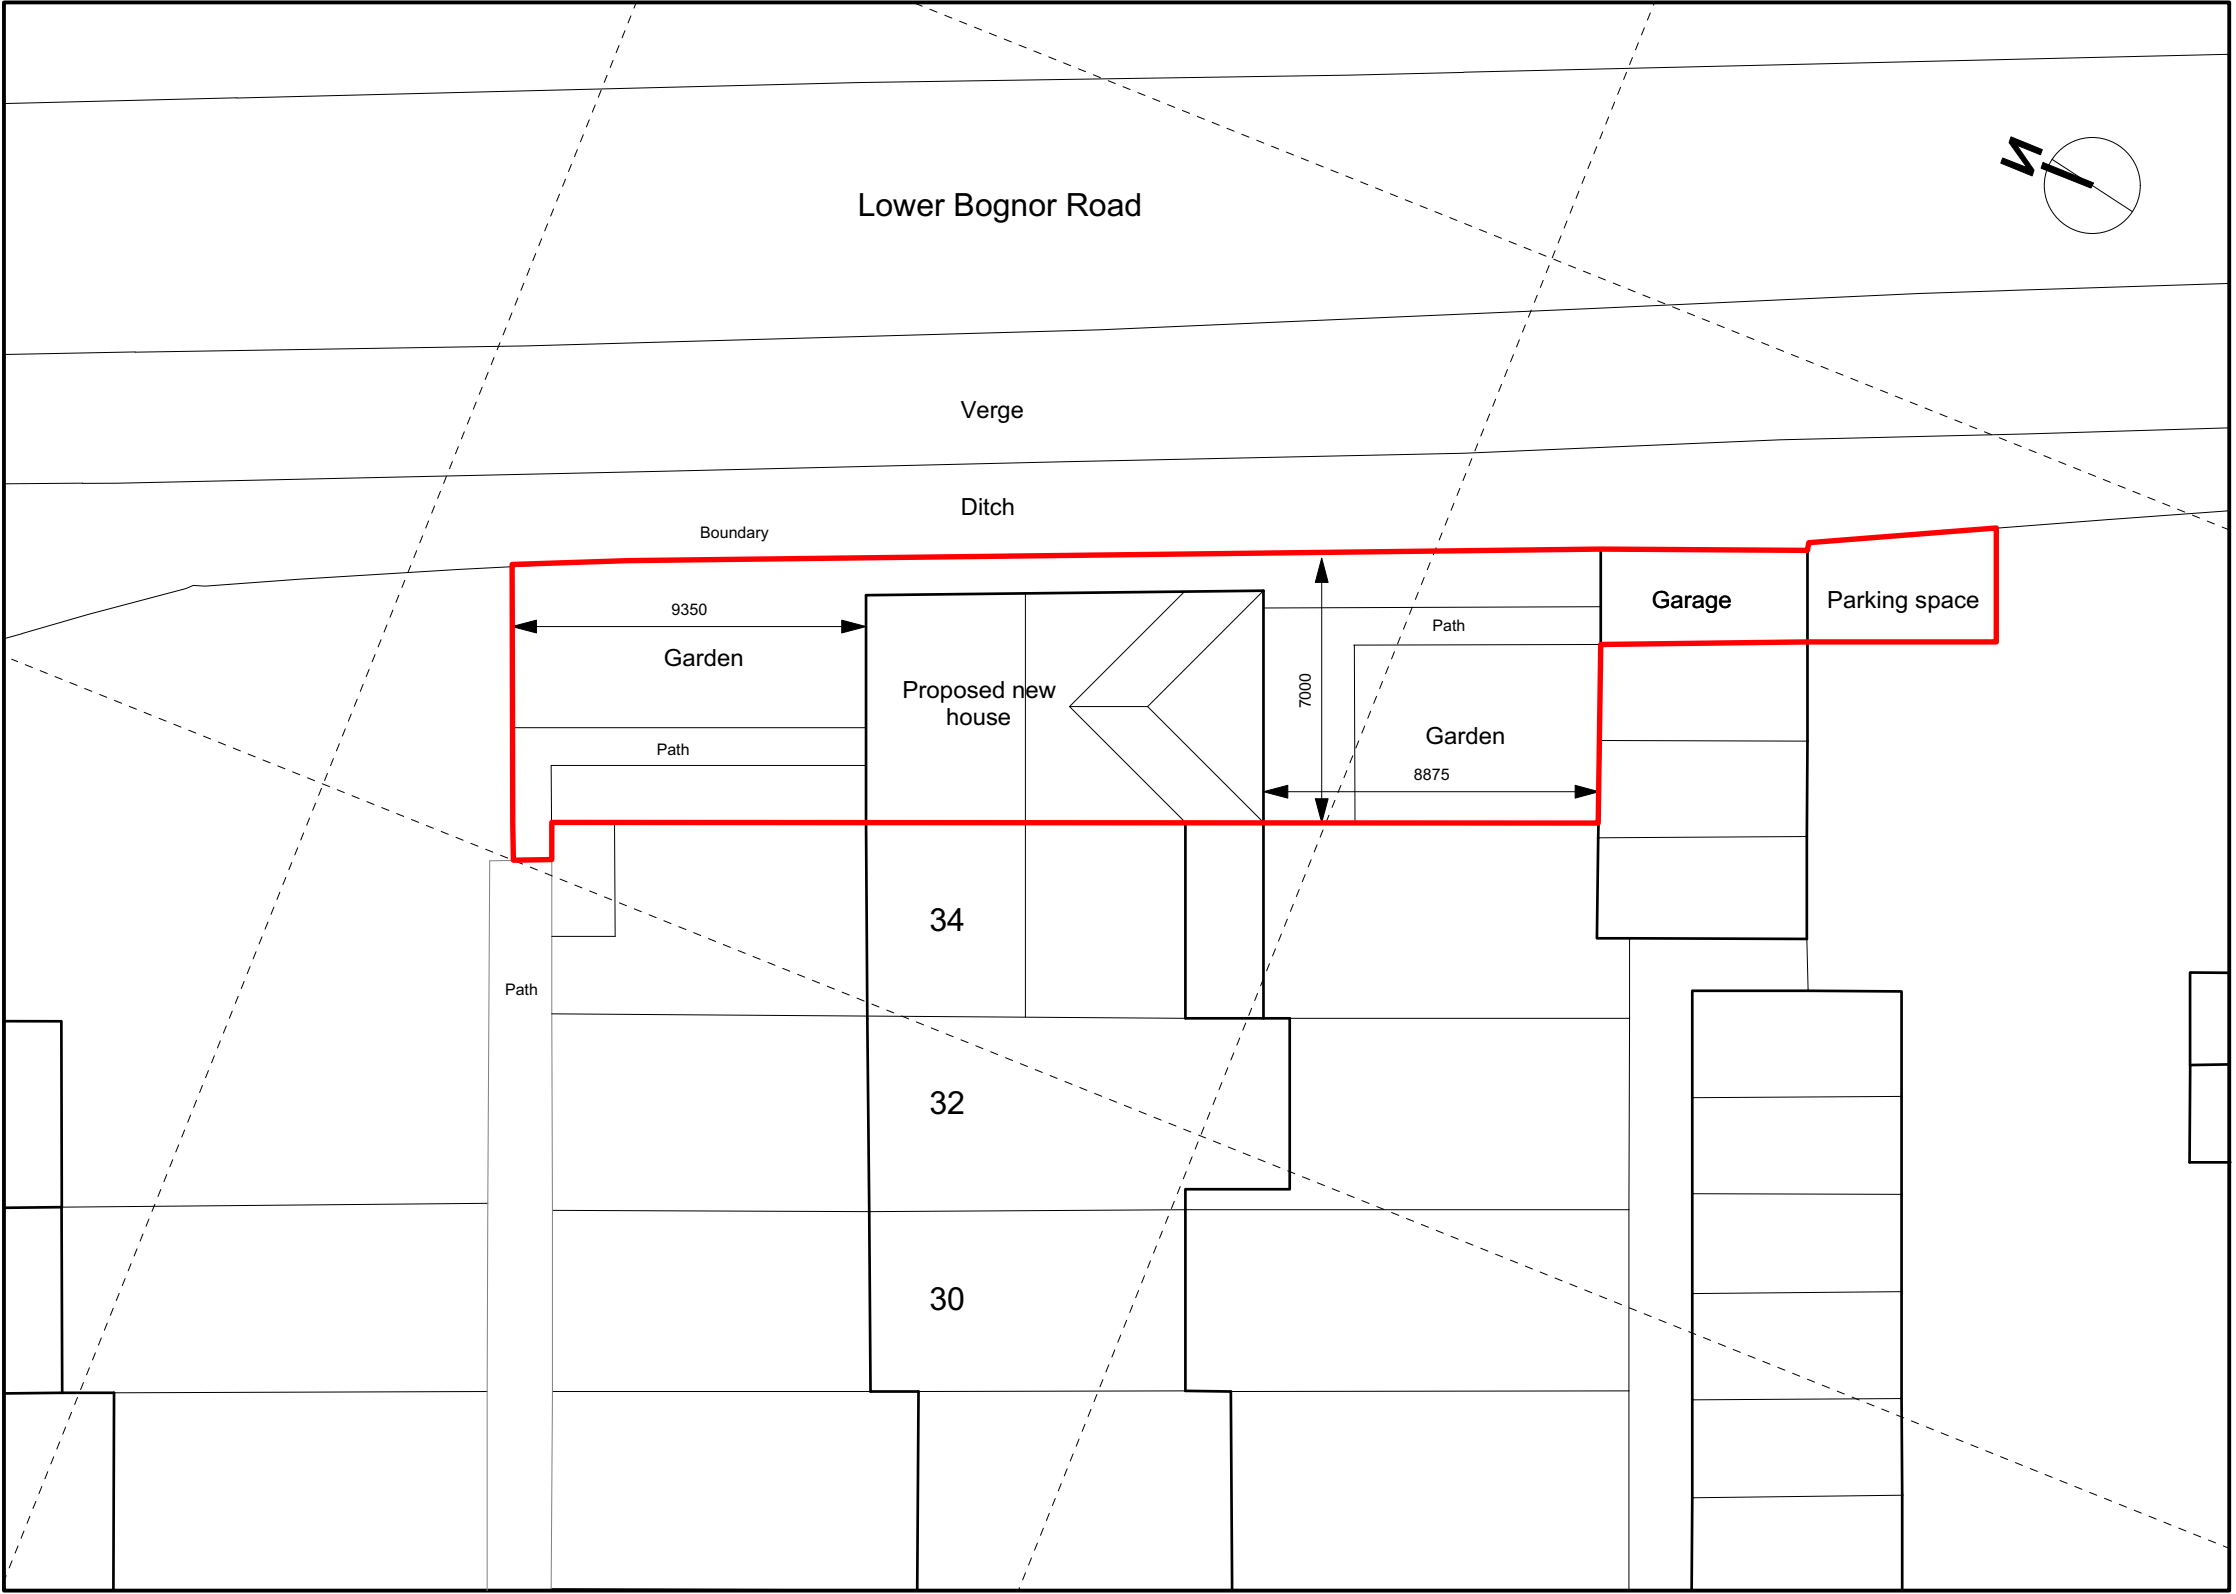 

Site Plan

Scale 1 : 200

IVON BLUMER ARCHITECTS LTD

PROJECT	Wakefield Way	DATE	19/08/19
TITLE	Site Plans	DRG NO	IBA/520/01
SCALE	As Noted	REVISIONS	



Orchard House Studio
41 West Drive
Aldwick Bay
West Sussex
PO21 4LZ
Tel 01243 262987

www.ivonblumerarchitects.com
ivon@ivonblumerarchitects.com