



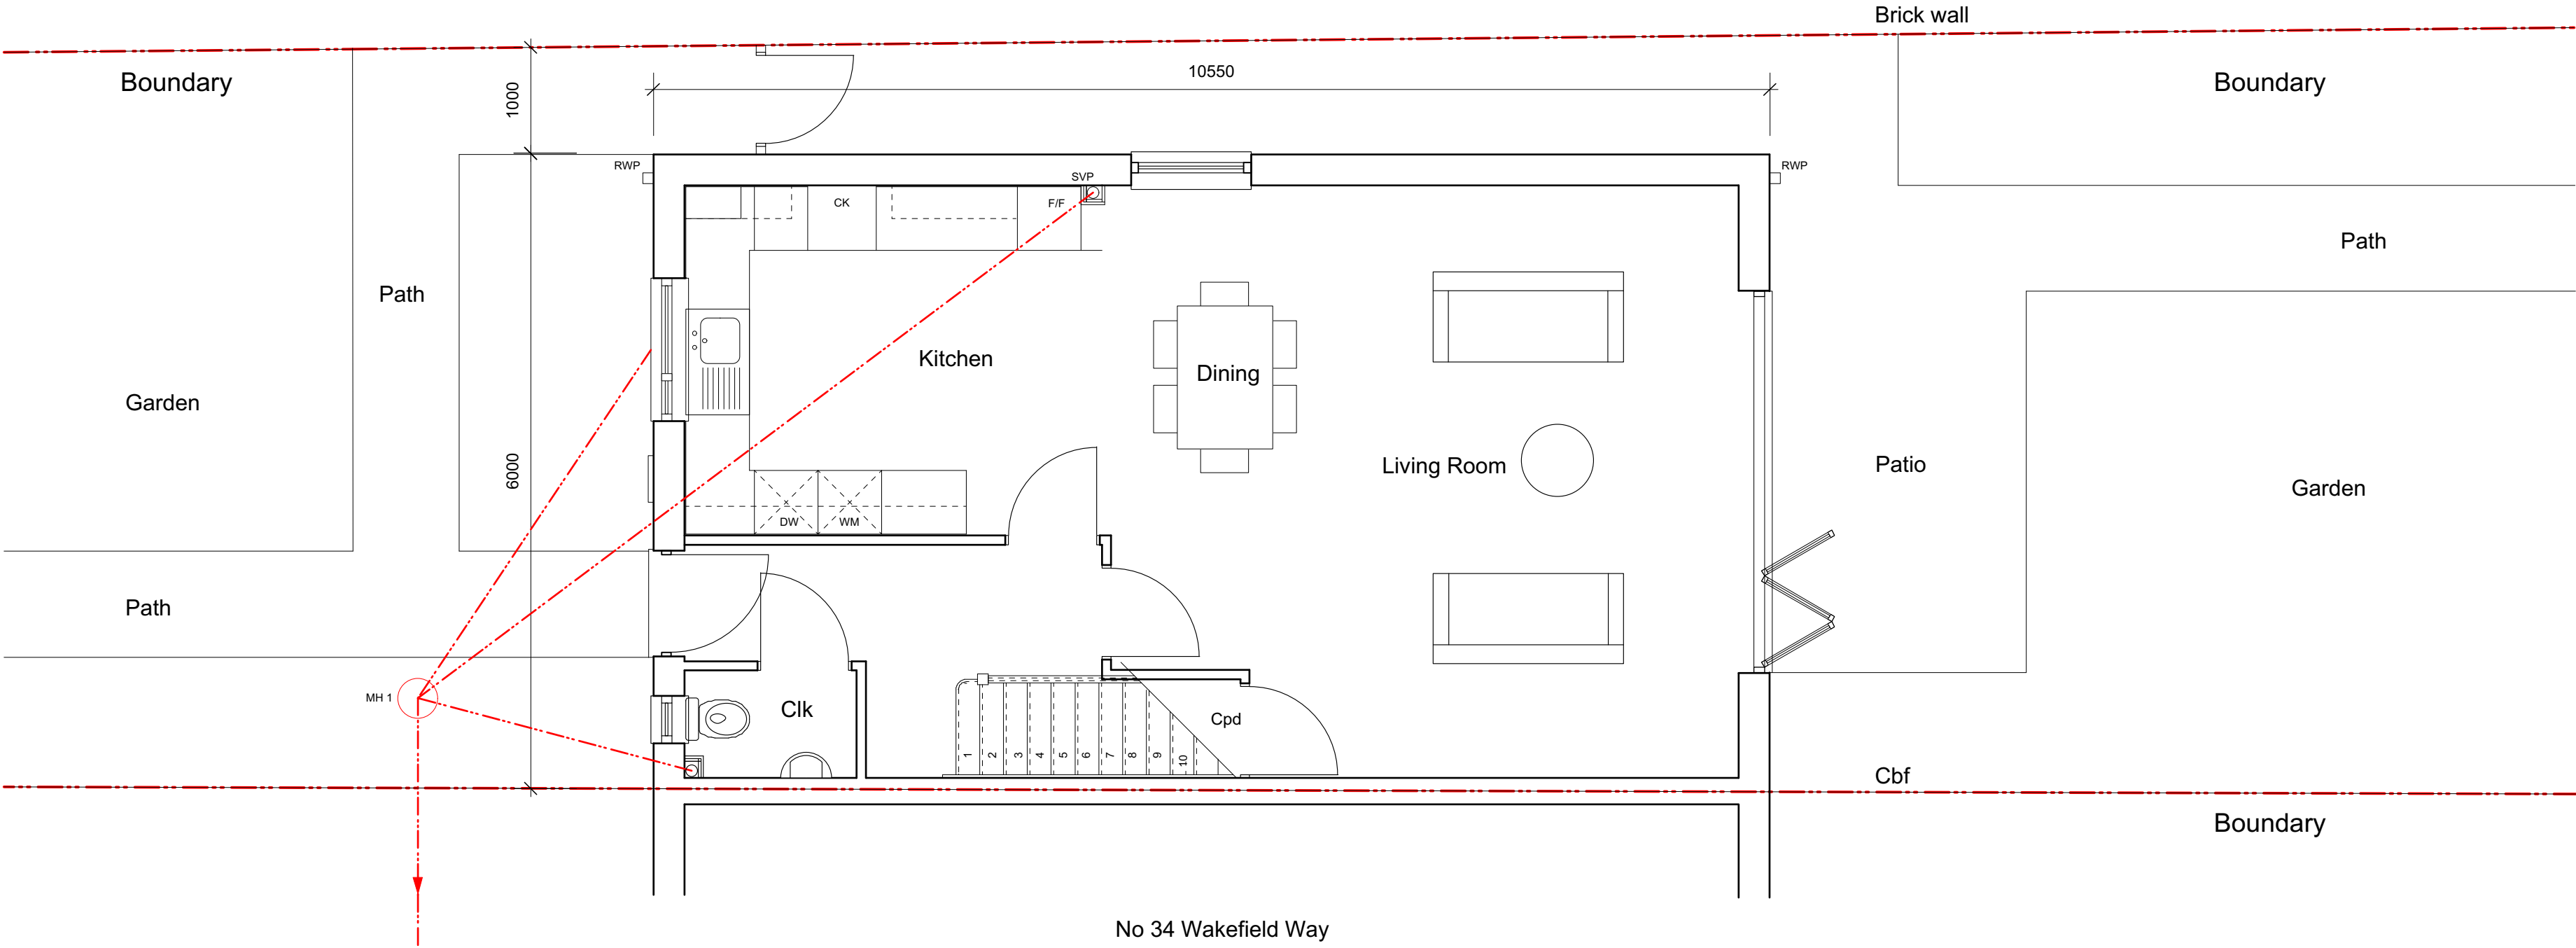

Proposed Ground Floor Plan
Net internal floor area 55 sq m

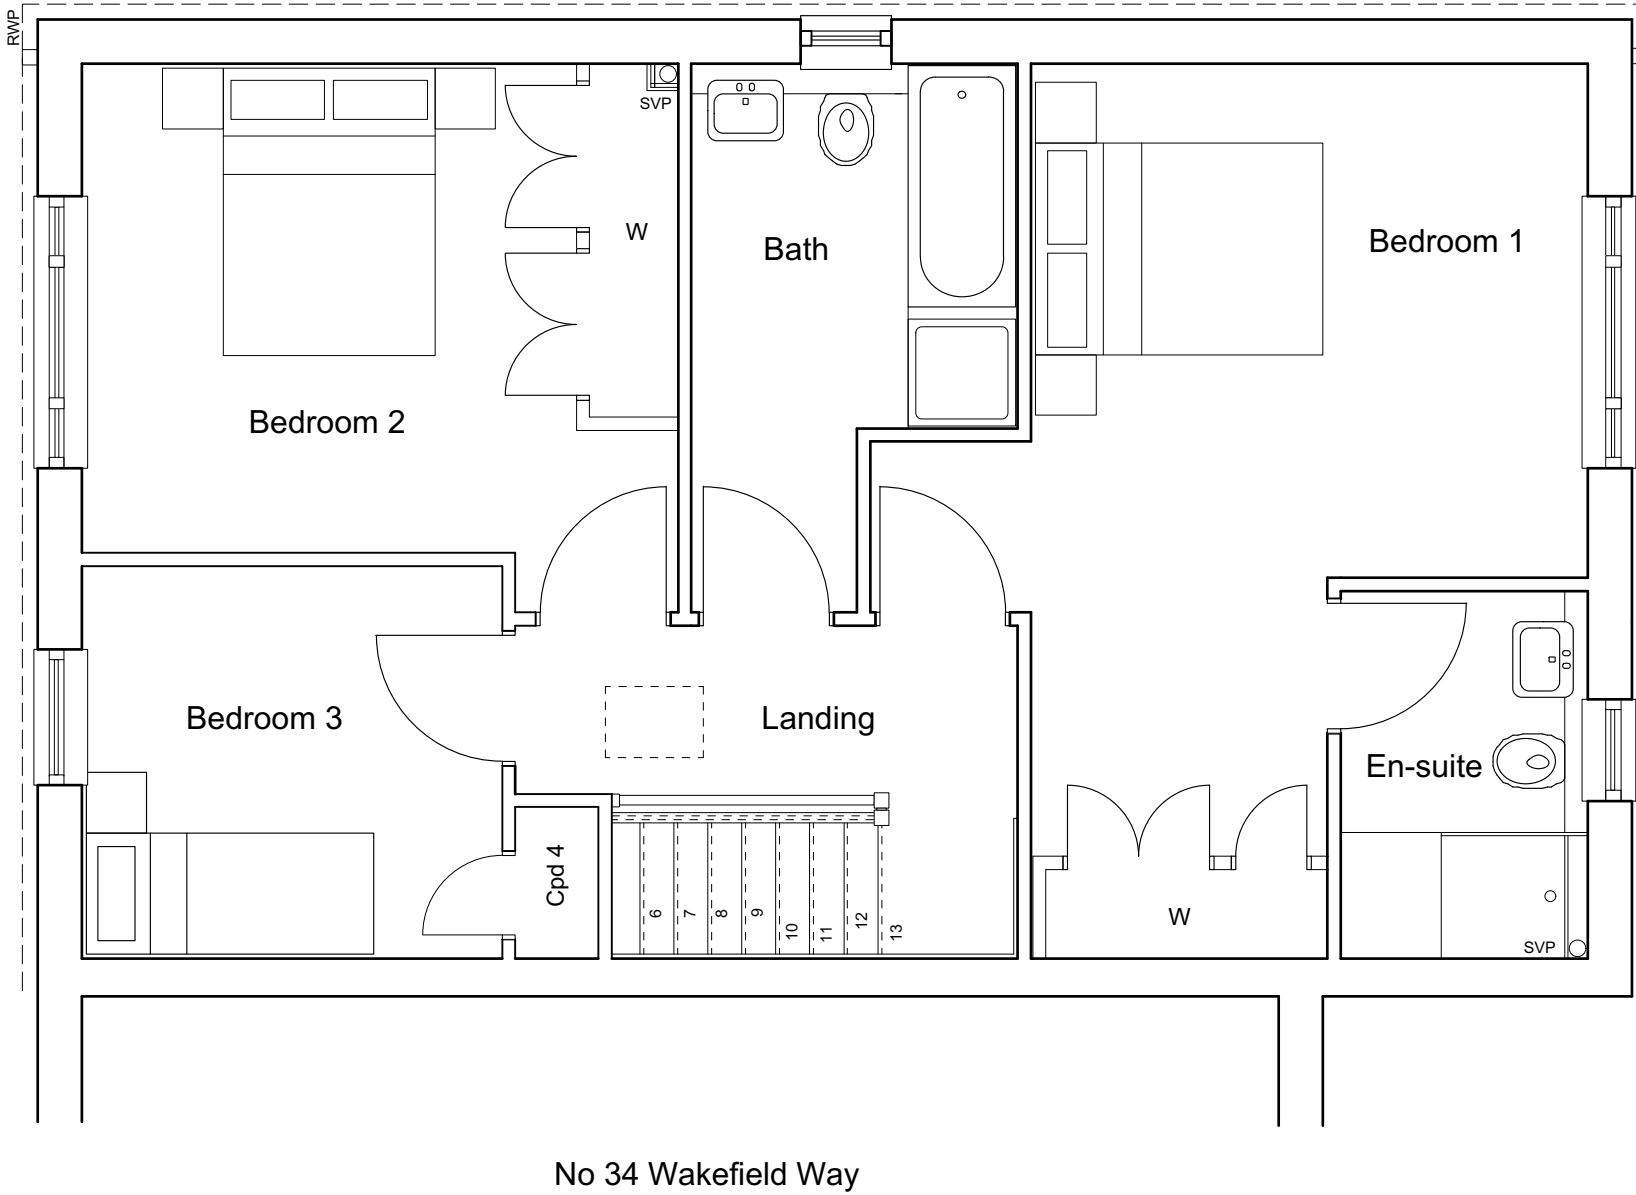

Proposed First Floor Plan
Net internal floor area 55 sq m

IVON BLUMER ARCHITECTS LTD			
PROJECT	Wakefield Way	DATE	19/08/19
TITLE	Proposed Floor Plans	DRG NO	IBA/520/02
SCALE	1 : 50	REVISIONS	

IBA

Orchard House Studio
41 West Drive
Aldwick Bay
West Sussex
PO21 4LZ
Tel 01243 262987
www.ivonblumerarchitects.com
ivon@ivonblumerarchitects.com