


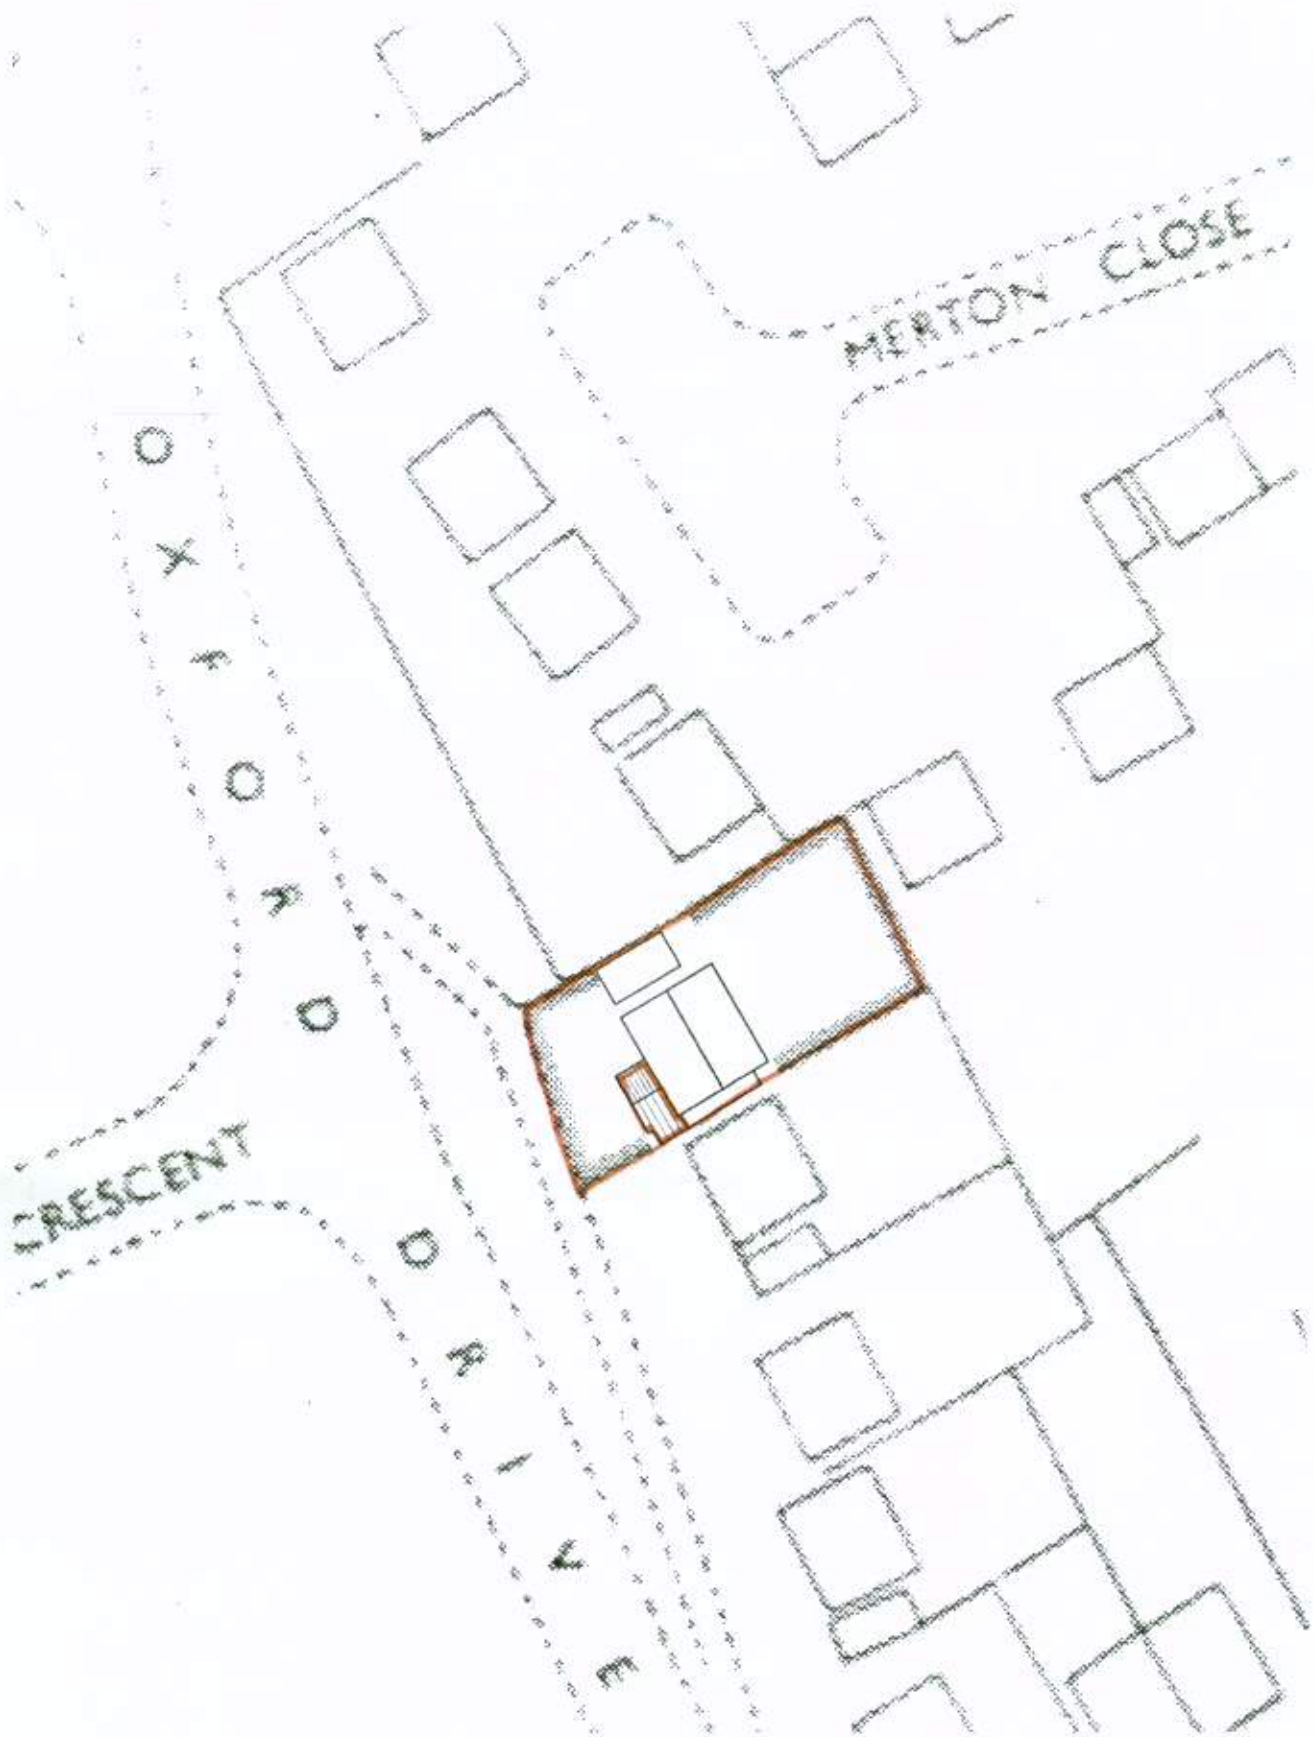

Block / Roof plan. Scale 1:500 @A4