



EXISTING ELEVATIONS

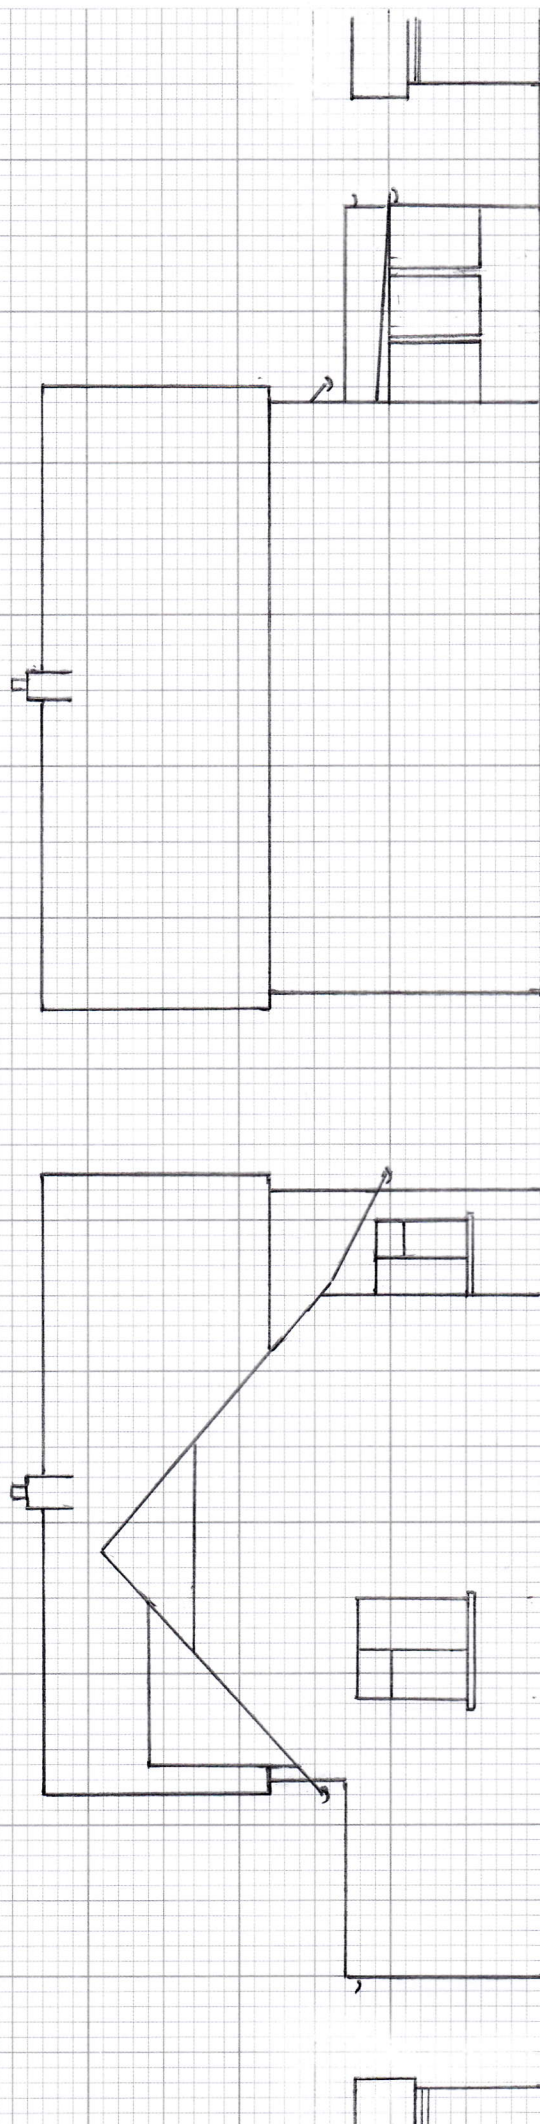


SIDE ELEVATION (SOUTH-WEST)

SIDE ELEVATION (NORTH-EAST)

 

SCALE 1:100

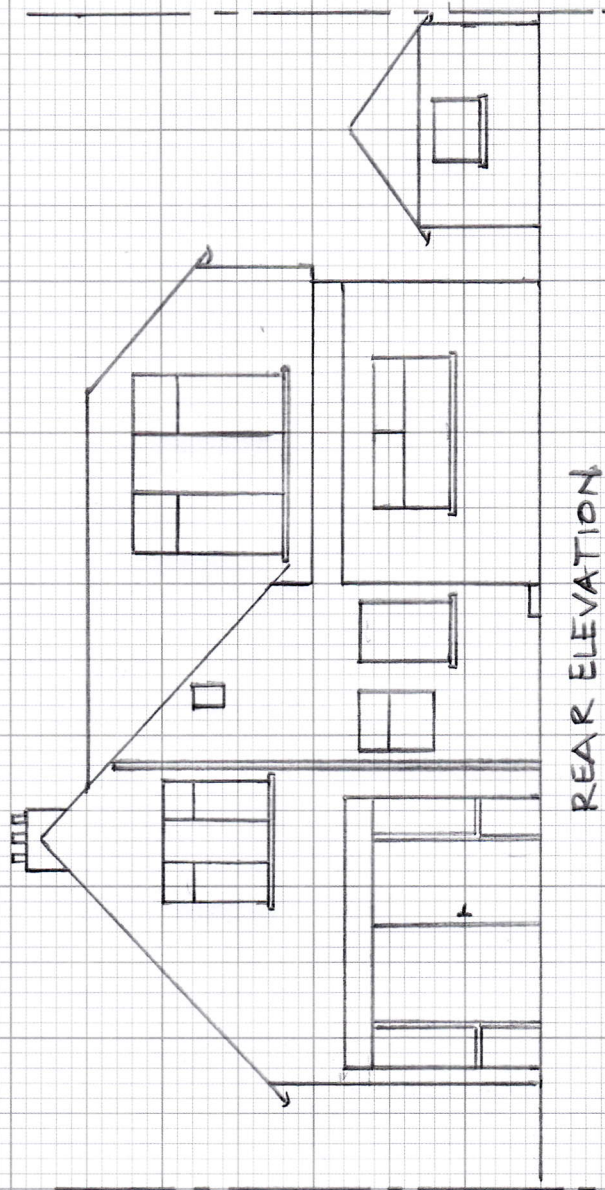

REAR ELEVATION