


NOTES
WRITTEN DIMENSIONS TO BE TAKEN IN PREFERENCE TO SCALE, AND ARE TO BE CHECKED ON SITE PRIOR TO COMMENCING WORK.
THIS DRAWING IS TO BE READ IN CONJUNCTION WITH ALL OTHER DOCUMENTS RELATING TO THIS PROJECT.
ANY DISCREPANCIES ARE TO BE REFERRED IMMEDIATELY TO THE PROJECT DESIGNER.
THIS DRAWING IS COPYRIGHT, AND SHOULD NOT BE USED OR REPRODUCED WITHOUT PERMISSION.
IT IS THE CONTRACTOR'S RESPONSIBILITY TO ENSURE COMPLIANCE WITH THE BUILDING REGULATIONS.

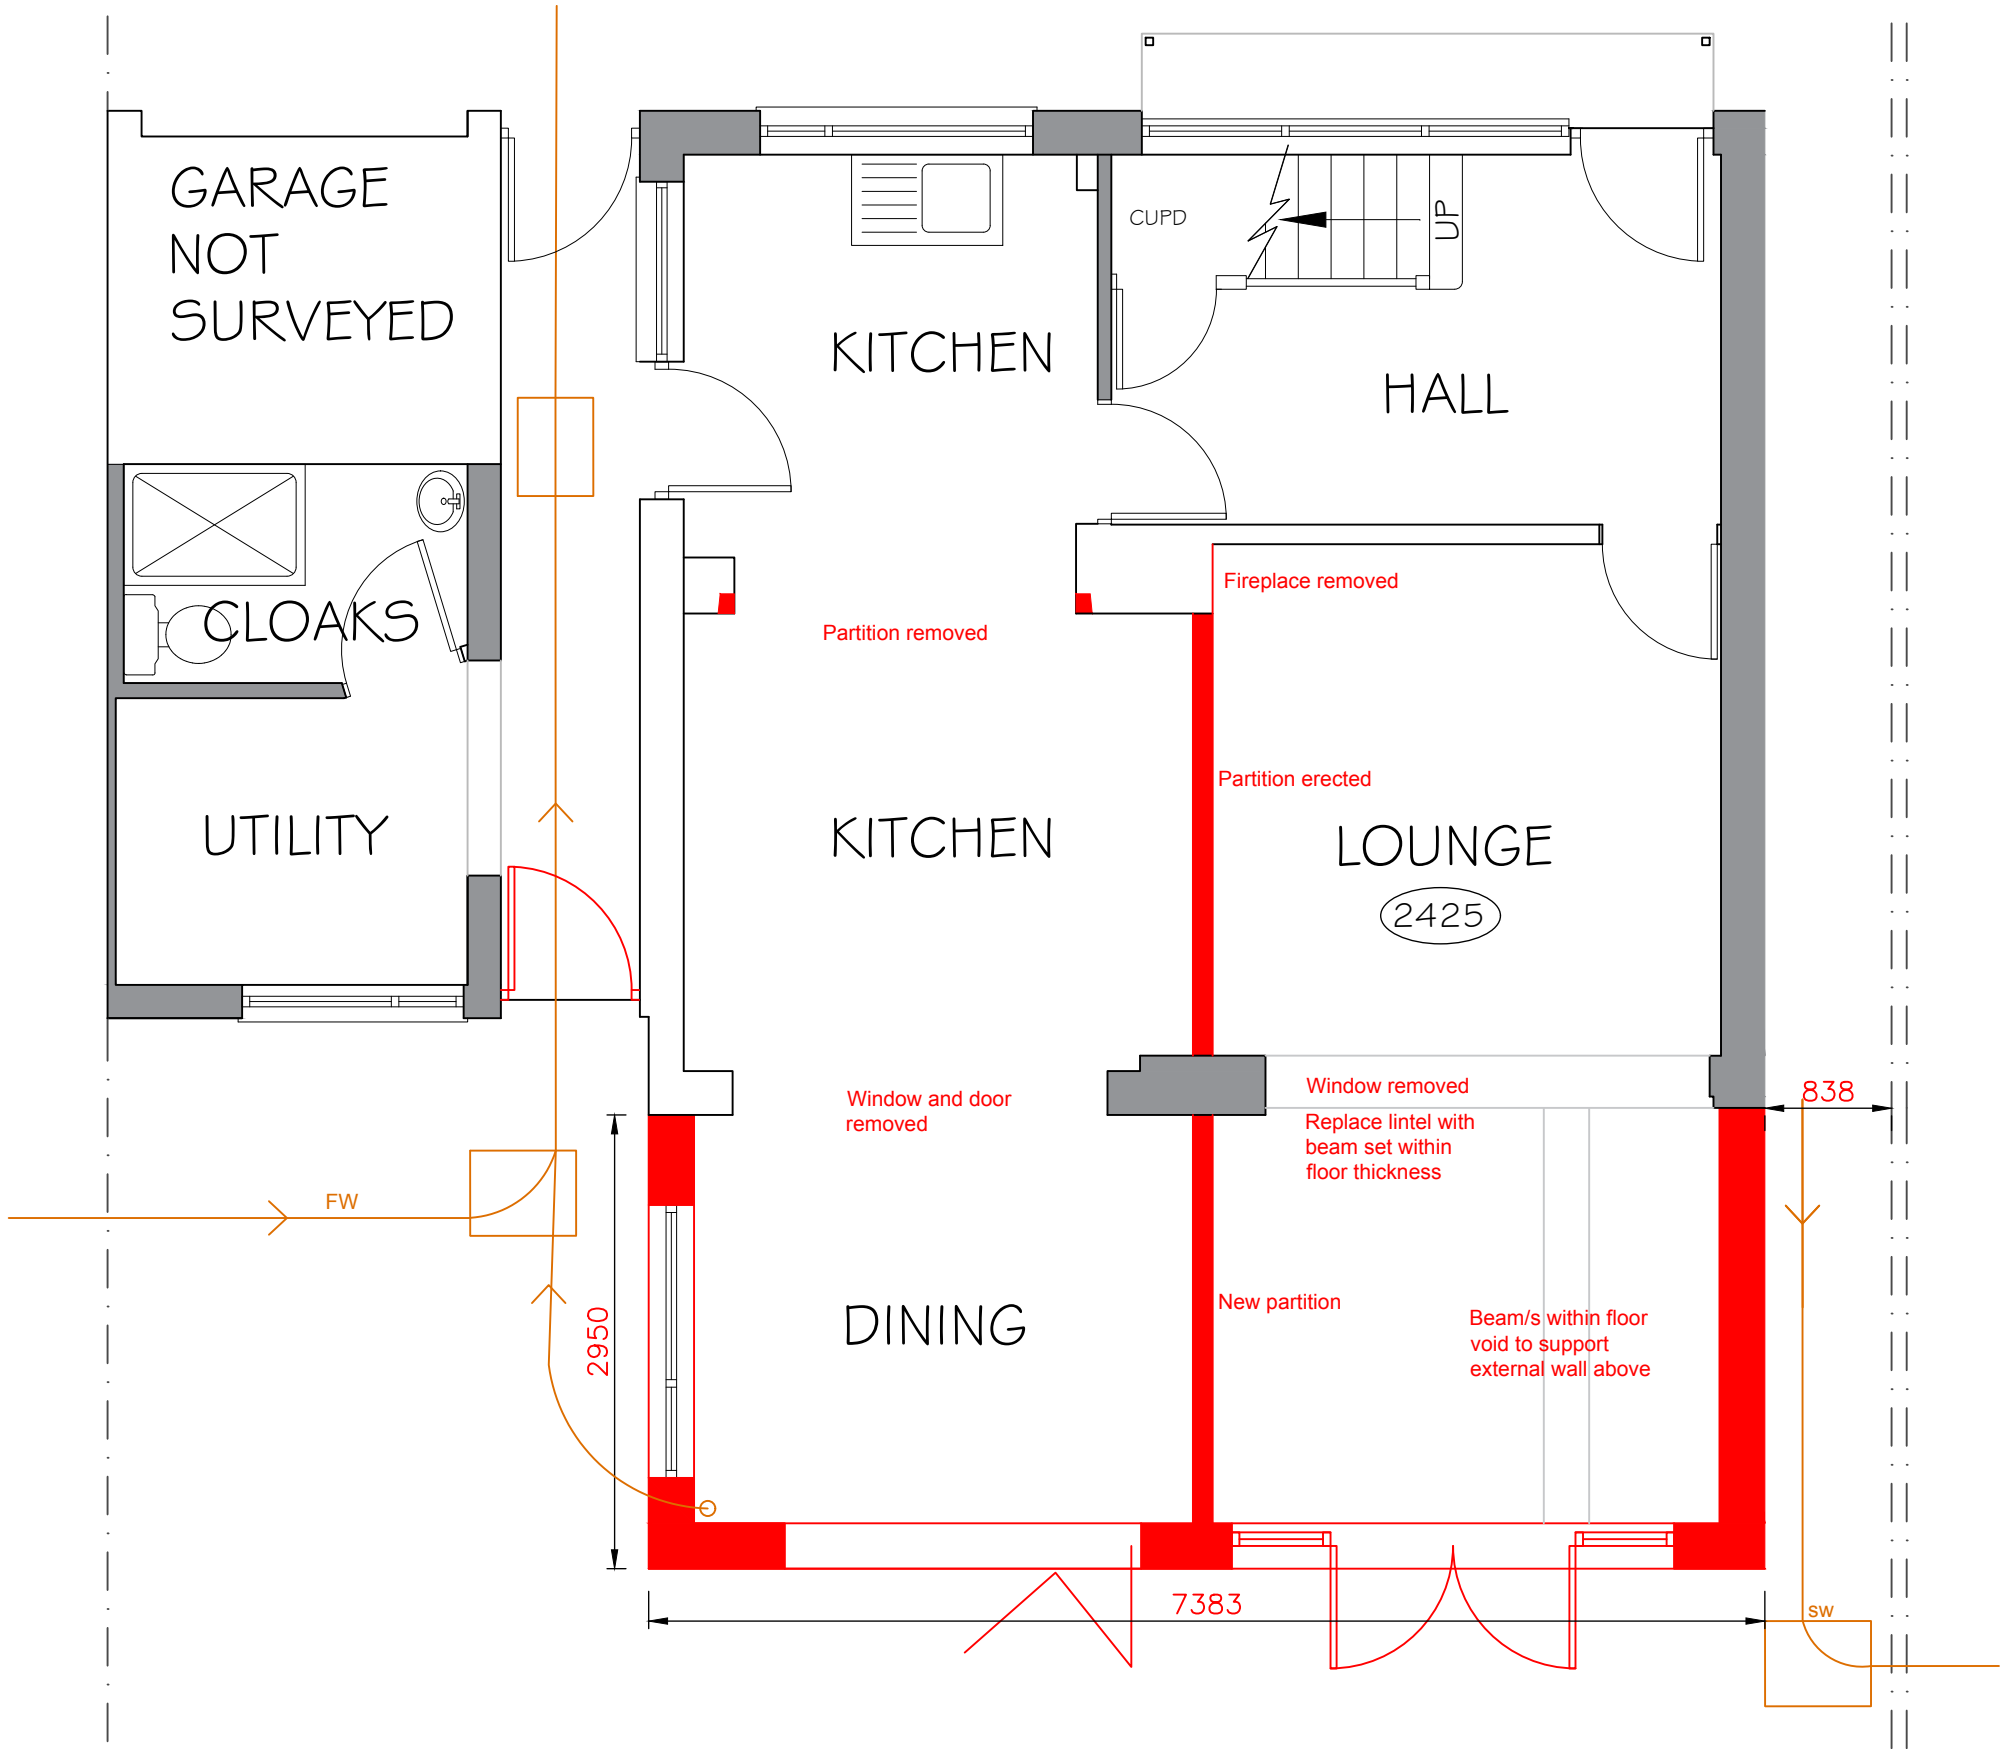

B	Dimension to boundary added	Aug 18
A	Changes following client meeting 16/8	Aug 18
REV	DESCRIPTION	DATE

PROJECT
18 PEMBROKE WAY
ALDWICK
BOGNOR REGIS
PO21 5PX
CLIENT
MR. & MRS. C. NUNN

DRAWING TITLE
PROPOSED GROUND FLOOR PLAN

SCALE 1:50 @ A3	DRAWN BY KMS	DATE AUG 18
---------------------------	------------------------	-----------------------

DWG NO 781/06	REV. B
----------------------	---------------

PROPOSED GROUND FLOOR PLAN

Unit 3b Woodhorn Business Centre
Woodhorn Lane
Oving Chichester
West Sussex PO20 2BX
Tel 01243 774764
www.sloaneandbrown.co.uk

CHARTERED BUILDING SURVEYORS

SLOANE & BROWN

ARCHITECTURAL SERVICES